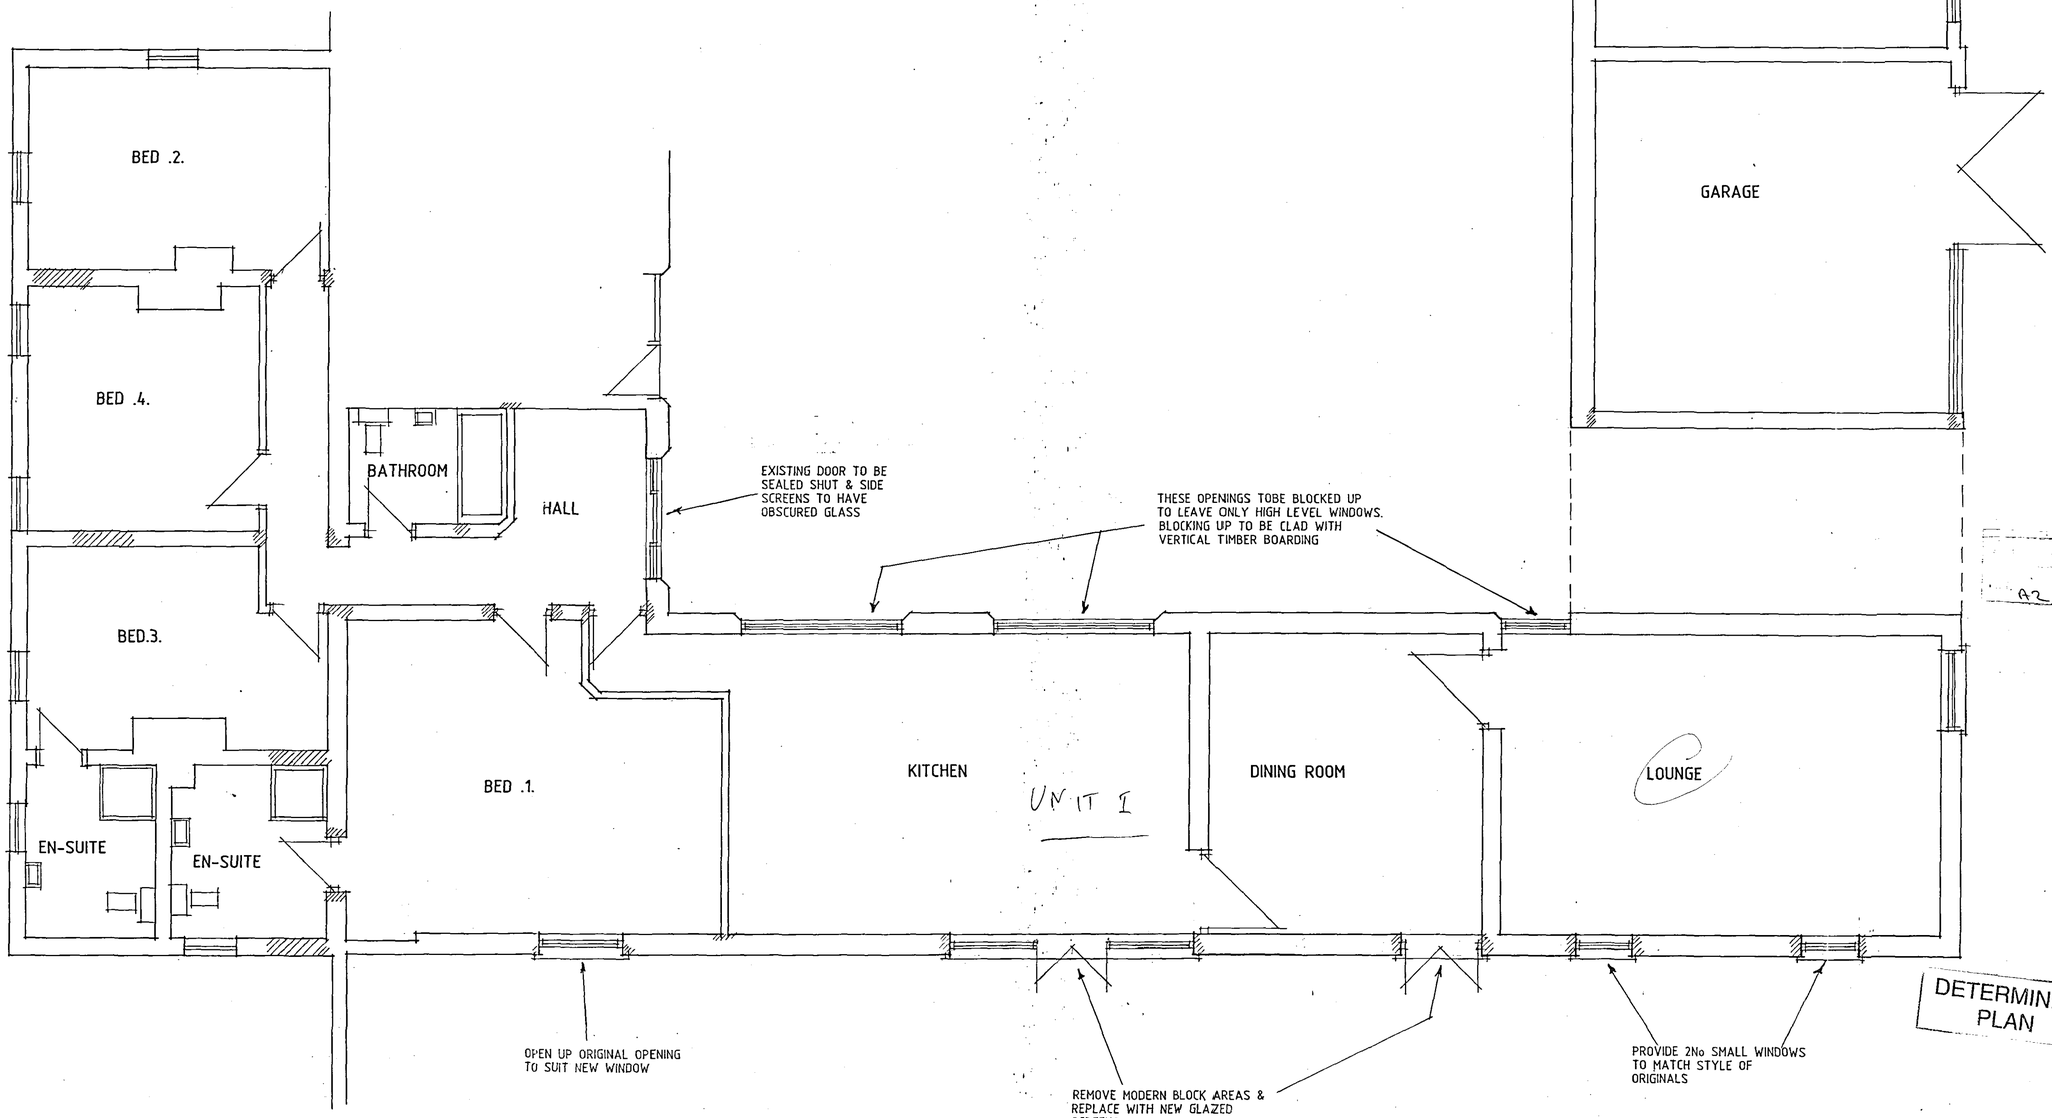


GROUND FLOOR PLAN

A2

- 2 OCT 2008

0675/08

C - ALTS - 22.9.08
B - ALTS - 23.7.08
A - ALTS - 24.4.08

DETERMINED PLAN

Status DESIGN
CONSULTANTS IN ARCHITECTURE & PLANNING

PROPOSED CONVERSION OF BARNS TO RESIDENTIAL UNITS AT THE LONG SUTTON COLD STORE, GEDNEY ROAD, LONG SUTTON FOR

LINCOLNSHIRE WILDLIFE TRUST

PLAN AS PROPOSED

1:50	SD04-046/15
FEB-08	B.GILHAM.

2 Edinburgh Walk, Holbeach, Spalding, Lincs. PE12 7AP.
Tel: 01406 424343 Fax: 01406 490702