
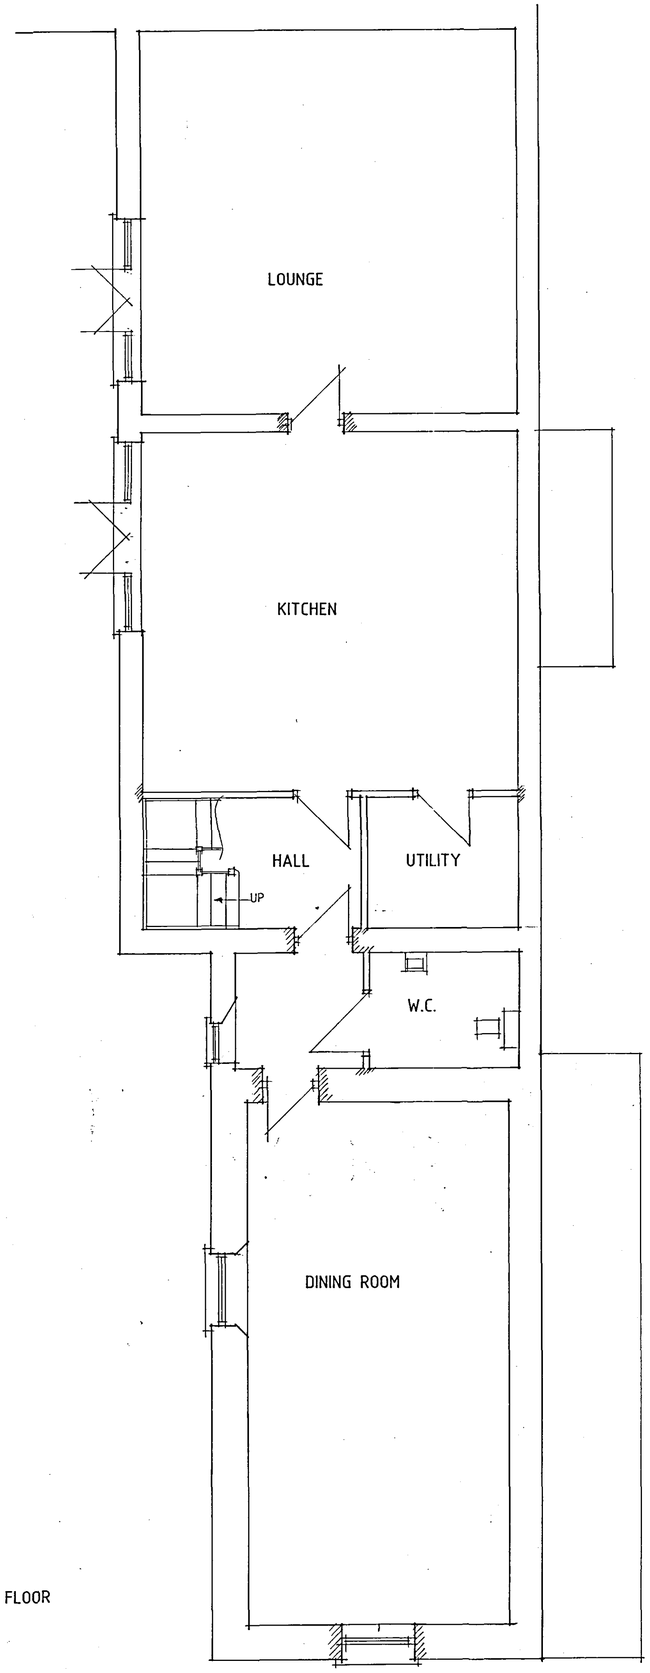


UNIT 2

GROUND FLOOR PLAN

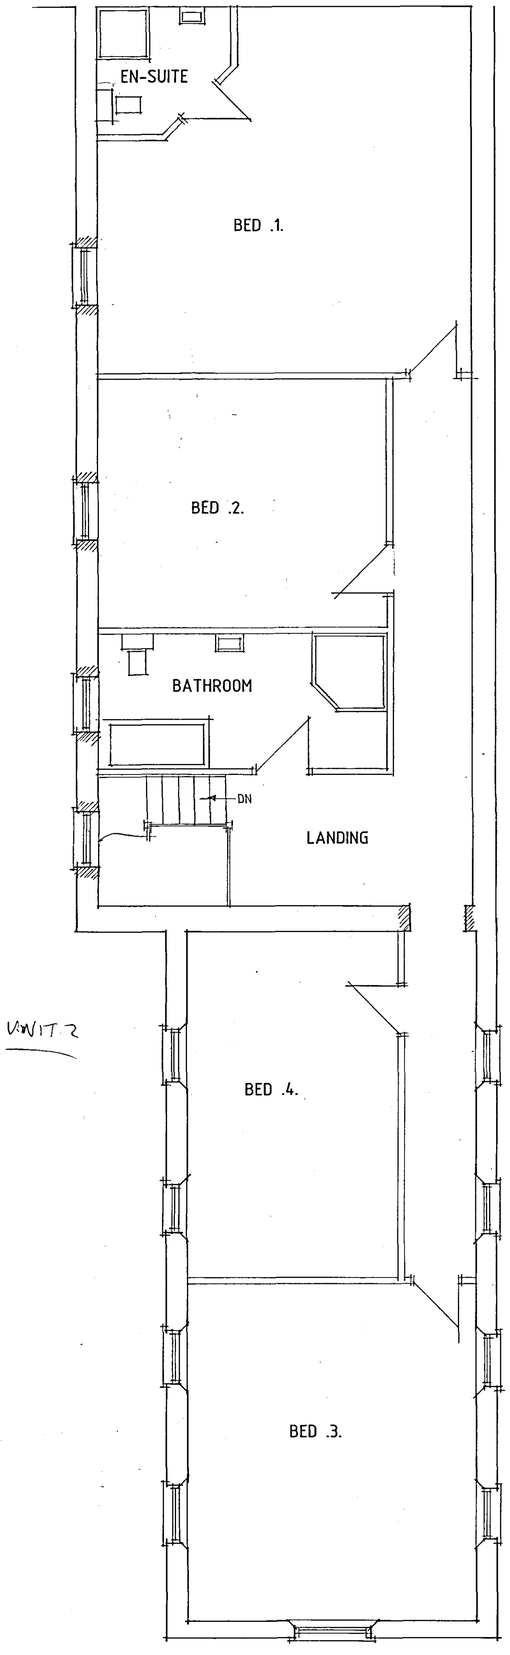

UNIT 2

FIRST FLOOR PLAN

A2

0675/08

B - ALTS - 22.9.08
A - ALTS - 24.4.08

Status DESIGN
CONSULTANTS IN ARCHITECTURE & PLANNING

PROPOSED CONVERSION OF BARNS TO RESIDENTIAL UNITS AT THE LONG SUTTON COLD STORE, GEDNEY ROAD, LONG SUTTON FOR

LINCOLNSHIRE WILDLIFE TRUST

PLAN AS PROPOSED

1:50	SD04-046/16
FEB-08	B.GILHAM.

DETERMINED PLAN

2 Edinburgh Walk, Holbeach,
Spalding, Lincs. PE12 7AP
Tel: 01406 424343 Fax: 01406 490702