N

Lutton Gowts

Richmond Lodge

Ivy Cotts

Oak Lodge

LB

Stellenbosch

The Millstone

Ju-Tra

existing dwellings

Loxley

plot 1

Leam Lodge

Kennington

plot 2

Leon

existing dwelling

2 3 AUG 2010
Ref: 0699-10

Camelot

0 10 20 30 40 50 60

Hill Top


REVISION
A 17/05/09 Drawing first issued

Baxter & King
BUILDERS

Hards Lane, Frognall
Deeping St James,
Peterborough.
PE6 8RL
Tel: 01778 342516
Fax: 01778 341560

scale	date	drawing no
1:500	September 09	LG / 05
title: SITE PLAN		revision: A
		contract: LUTTON GOWTS

Charway

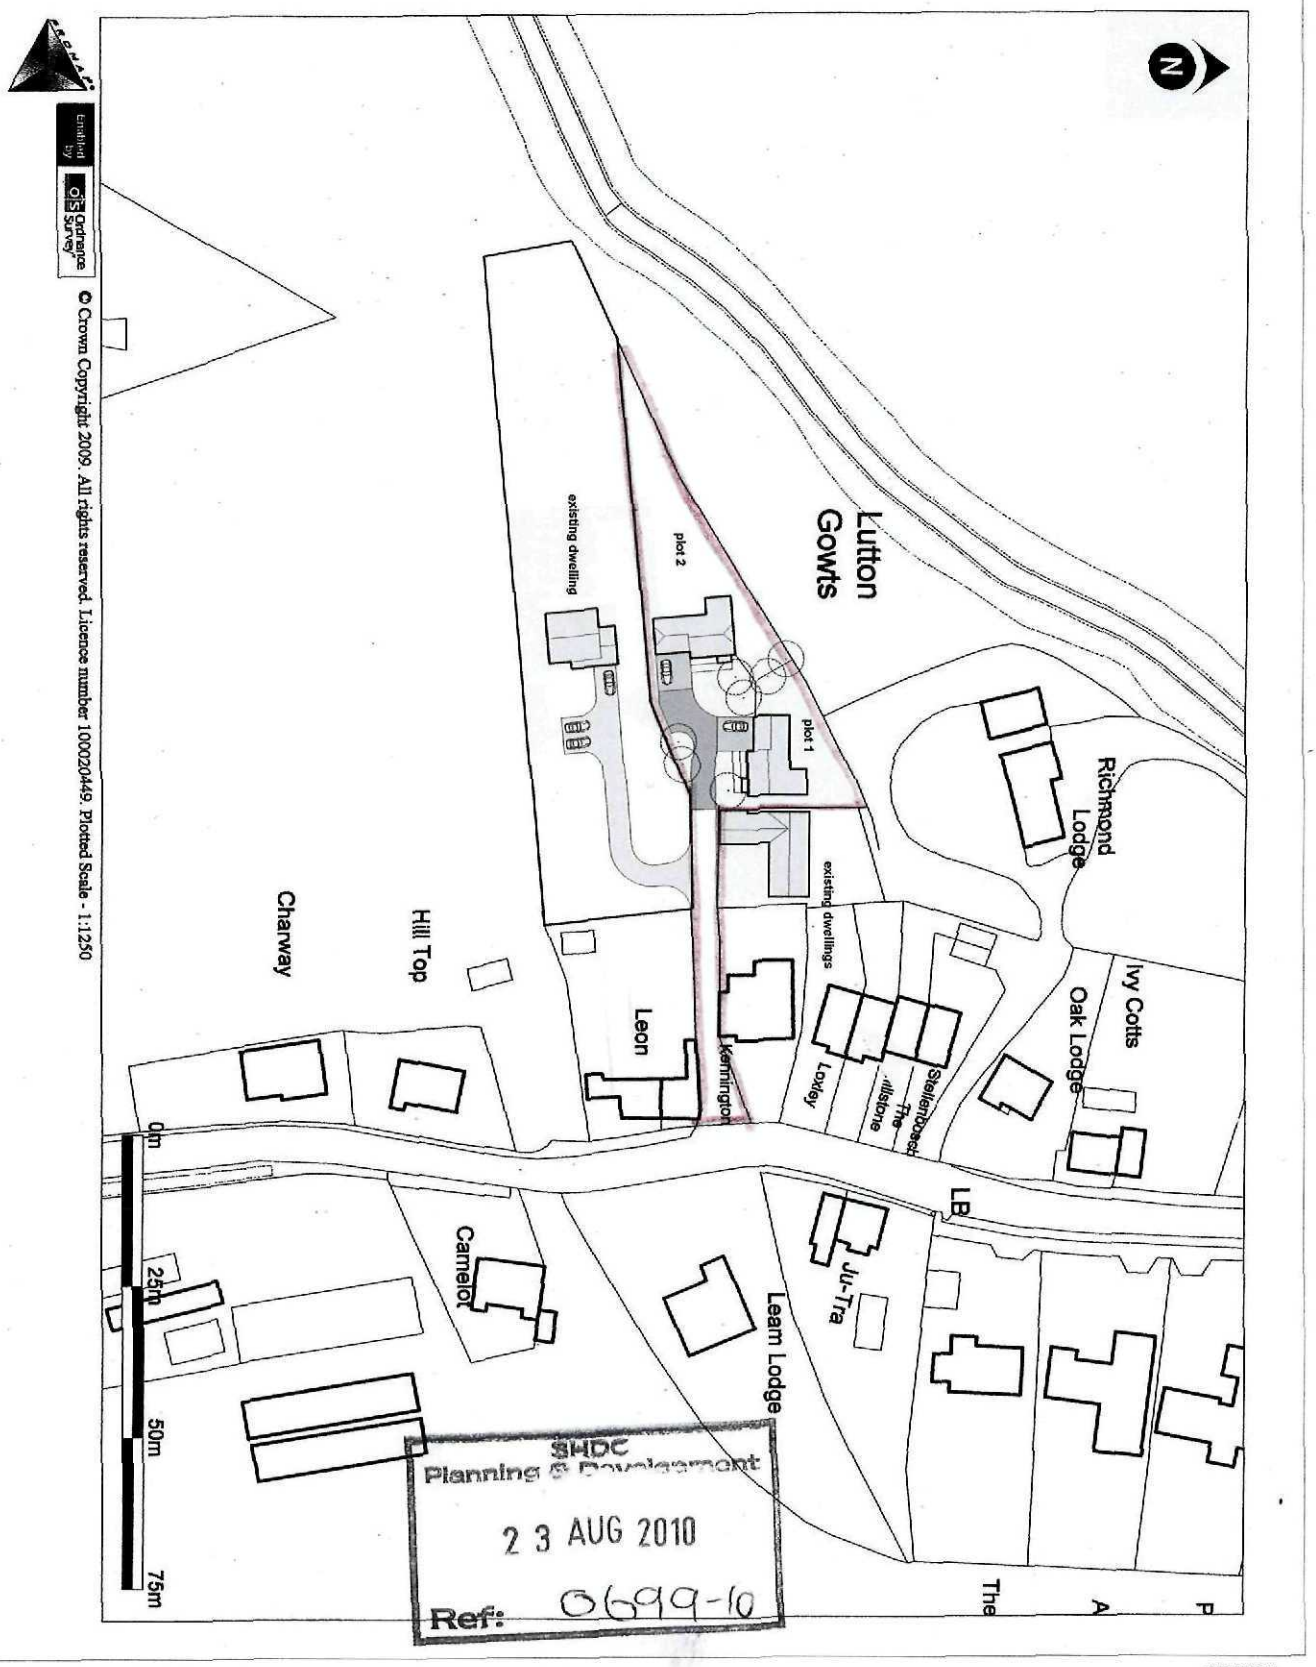


Enabled by OS Ordnance Survey
© Crown Copyright 2009. All rights reserved. Licence number 100020449. Plotted Scale - 1:1250

REVISION
B 28/07/09 Drawing further revised
C 03/08/09 Drawing further revised
D 28/09/09 House types added


Baxter & King
BUILDERS
Hards Lane, Frognall
Deeping St James,
Peterborough.
PE6 8RL
Tel: 01778 342616
Fax: 01778 341660

scale	date	drawing no
1:1250	July 09	LG / 04
title: SITE PLAN		revision: D
		contract: LUTTON GOWTS

LUTTON GOWTS
PLOT 1

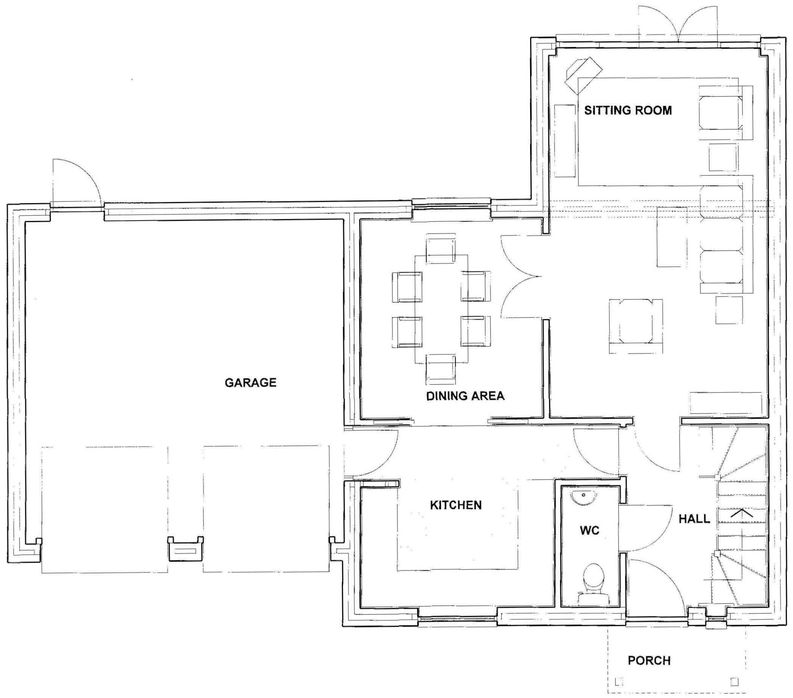

GROUND FLOOR PLAN

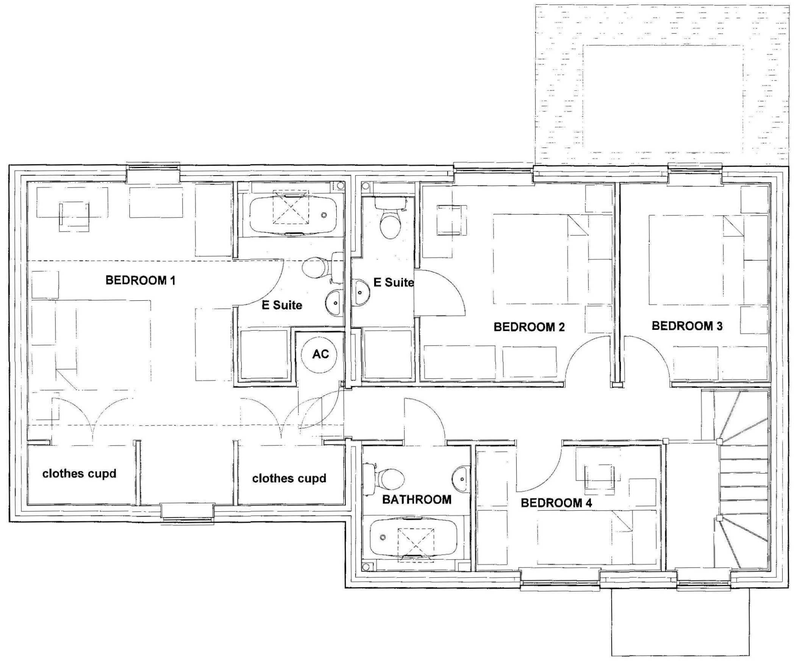

FIRST FLOOR PLAN

NOTE
Area 126.77m2

REVISION
A 25/09/2009 Drawing first issued

Planning & Development
23 AUG 2010
Ref: 09/19-10

Baxter & King
COMMUNITY HOUSING

Hards Lane, Frognall
Deeping St James,
Peterborough,
PE6 8RL
Tel: 01778 342516
Fax: 01778 341560

contract		title	
LUTTON GOWTS		PLANS	
scale	date	drawing no	revision
1:50	September 09	LG/01	A


LUTTON GOWTS
PLOT 1




FRONT ELEVATION



REAR ELEVATION

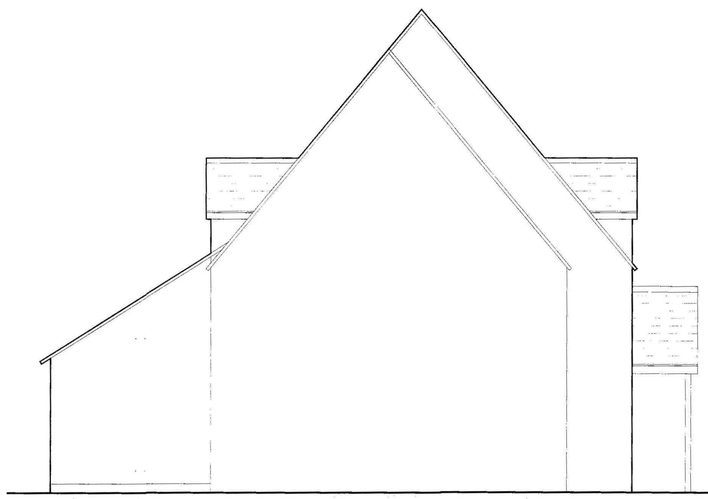

SIDE ELEVATION 1

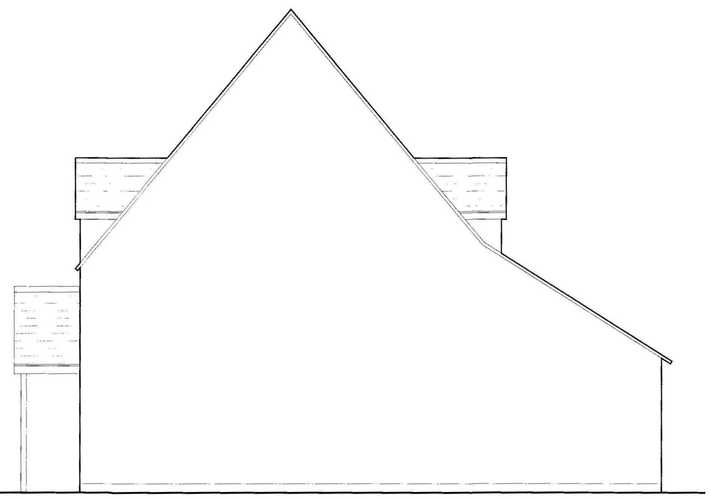

SIDE ELEVATION 2

REVISION

A 25/09/2009 Drawing first issued

SHDC Planning & Development
23 AUG 2010
Ref: 0644/10

Baxter & King
COMMUNITY HOUSING

Hards Lane, Frognall
Deeping St James,
Peterborough.
PE6 8RL

Tel: 01778 342516
Fax: 01778 341560

contract		title	
LUTTON GOWTS		ELEVATIONS	
scale	date	drawing no	revision
1:50	September 09	LG/02	A


LUTTON GOWTS
PLOT 2




FRONT ELEVATION



REAR ELEVATION

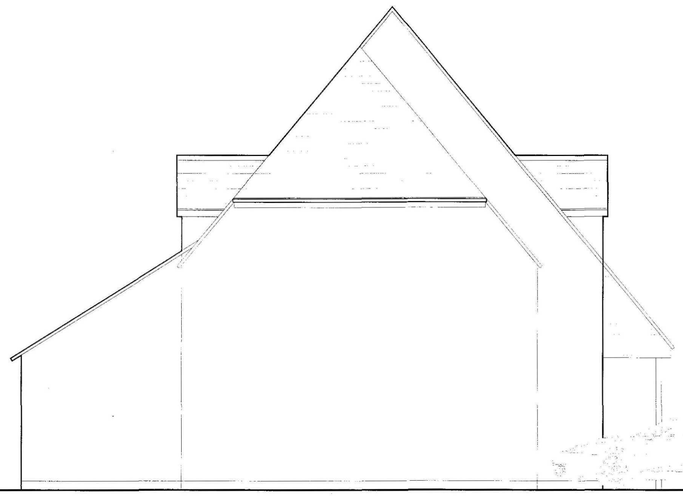

SIDE ELEVATION 1

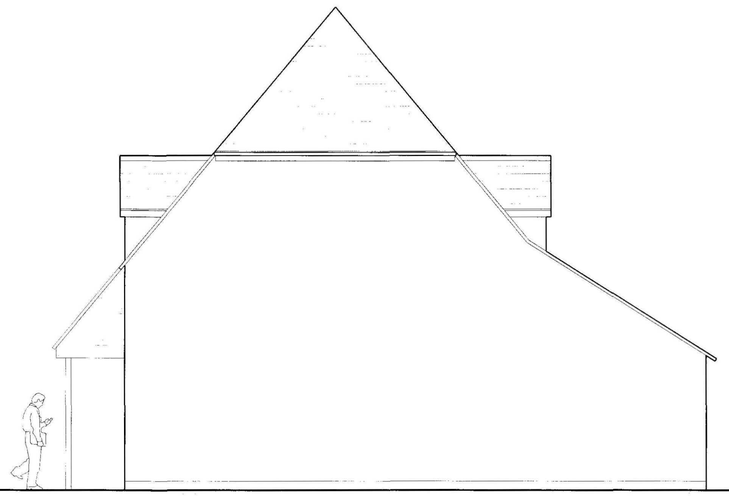

SIDE ELEVATION 2

REVISION

A	25/09/2009	Drawing first issued

SHDC Planning & Development
23 AUG 2010
Ref: C/699-10

Baxter & King
COMMUNITY HOUSING

Hards Lane, Frognall
Deeping St James,
Peterborough.
PE6 8RL
Tel: 01778 342516
Fax: 01778 341560

contract		title	
LUTTON GOWTS		ELEVATIONS PLOT 2	
scale	date	drawing no	revision
1:50	September 09	LG/03	A