

H/T:

Tile Batten Centres: 360 mm

Treatment: TREATED


WB 5-10

72

TR26

8 100

Site: Stuart Burr Greenwood Lutton Bank Lutton LINCOLNSHIRE

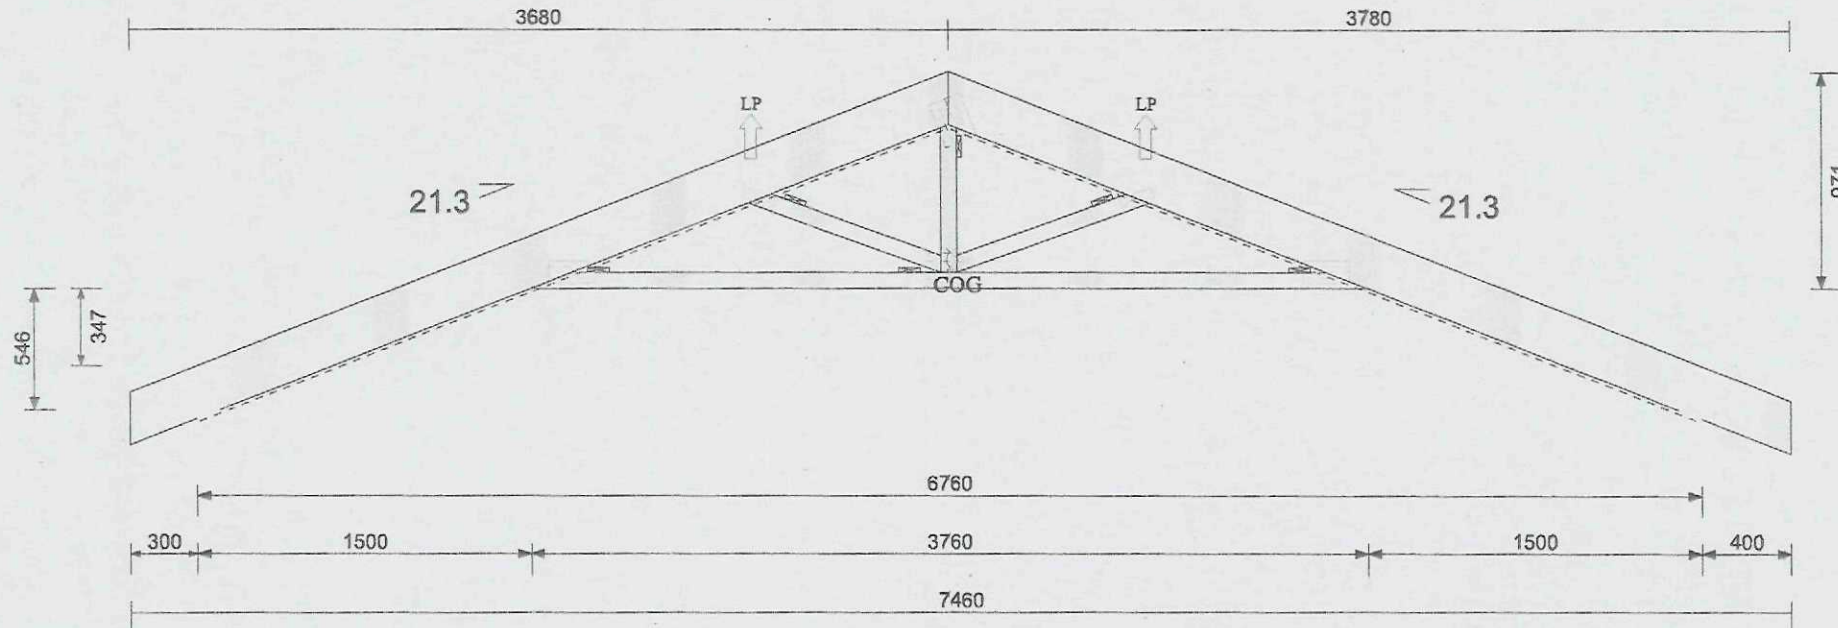

Lifting points, where shown, are for guidance only

CUSTOMER SIGN DATE



THE BUILDING DESIGNER REMAINS RESPONSIBLE FOR ALL BRACING.

V: 5.650 Rel Date: 04/02/2015 Report: PLOTSIGN

