
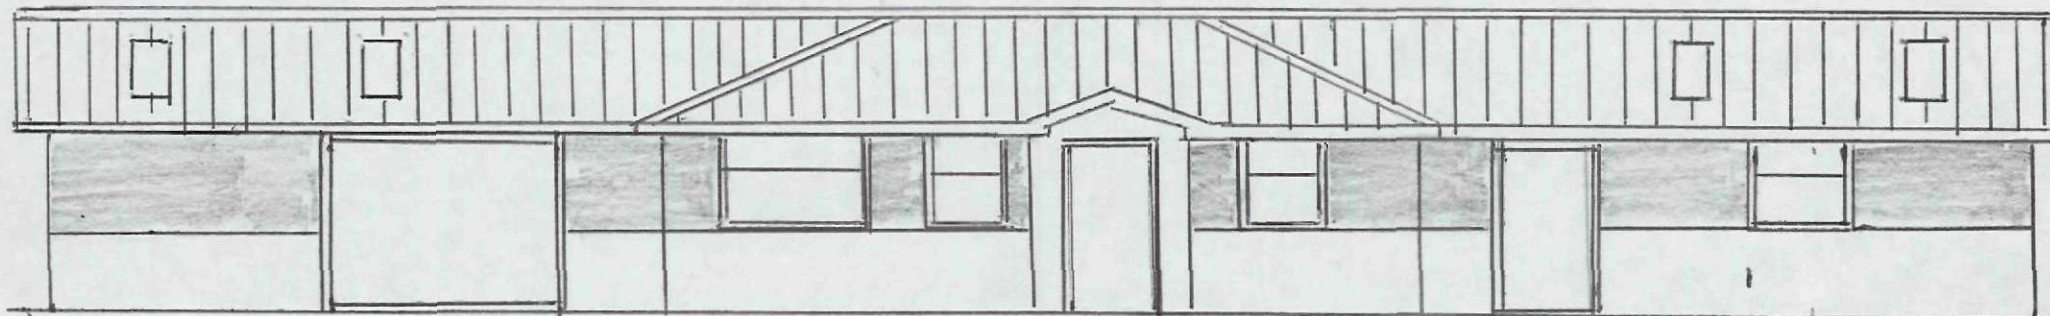


EAST
ELEVATION

Mr & Mrs Burr Alterations and Extensions to
GREENWOOD, LUTTON BANK, LUTTON, LINCOLNSHIRE PE12 9LL
Amendment August 2015 PLAN 2 REV 1

Scale 1:100

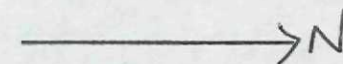

Proposed south extension 8.10m | existing bungalow 9.89m | Proposed north extension 8.10m

WEST
ELEVATION


AMENDED PLAN
Ref. A1

26.09m

SHDC
Planning & Development

12 AUG 2015

Ref: 0720-15

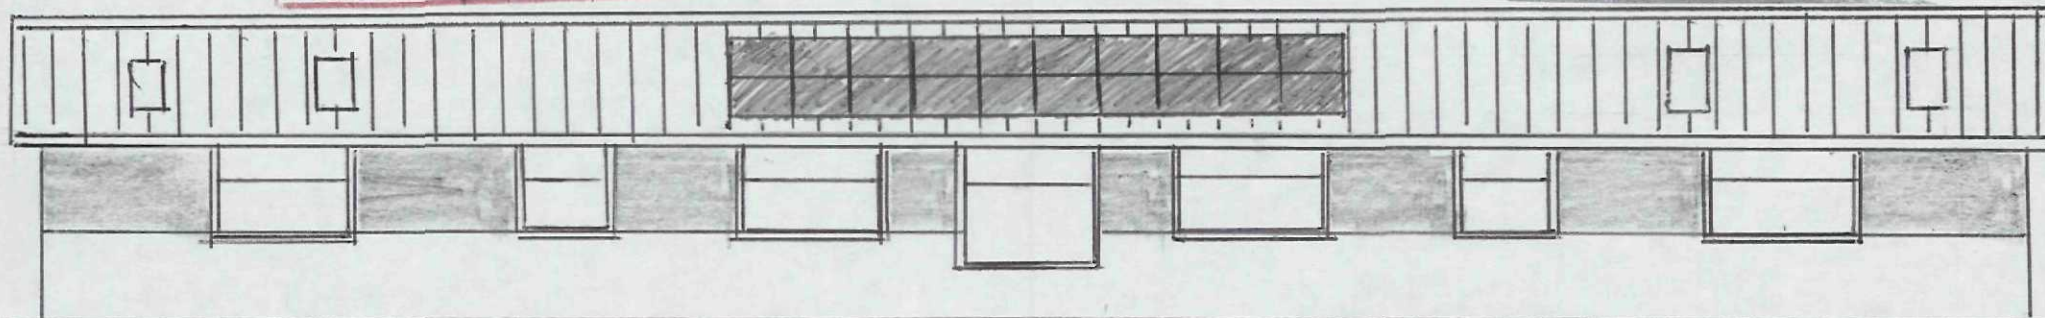

Proposed North extension 8.10m | existing bungalow 9.89m | Proposed south extension 8.10m

Showing proposed solar array

