

Mr & Mrs Burr, Greenwood, Lutton Bank,
Lutton, Nr Spalding, Lincolnshire PE12 9LL

Scale 1:50

Plan view

Proposed

North extension

Amendment

August 2015

PLAN 4 REV 1

100mm outer fibrolite block
Construction

100mm inner thermolite
block construction


enclosing 100mm
insulation
(shown as wavy)

Concrete floor slab
100mm insulation.

existing drain run
to septic tank

pipe to be replaced
new chamber to be
installed

existing bungalow

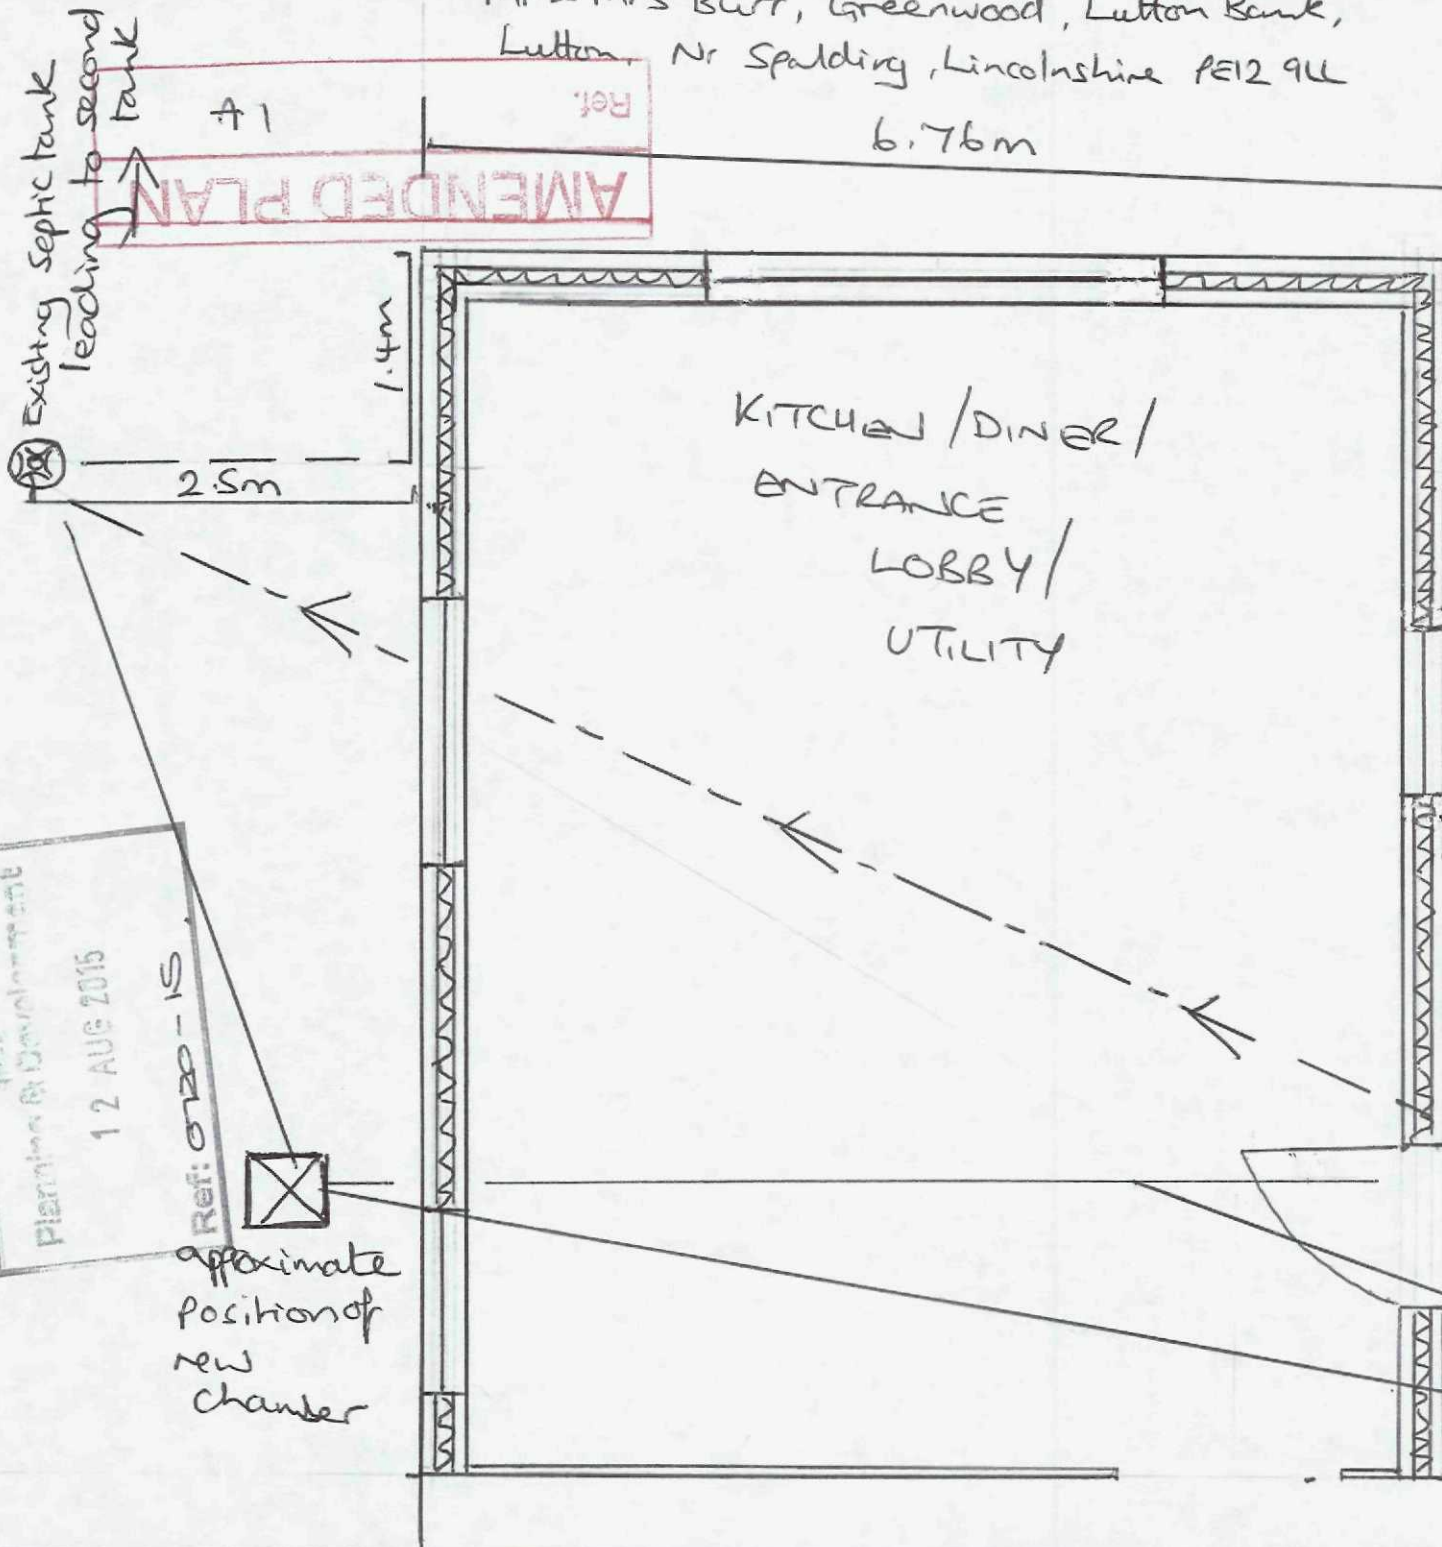

14

Ref.

6.76m

1.4m

2.5m

8.10m

12 AUG 2015

Ref: 0120-15

approximate
position of
new
chamber

Existing septic tank
leading to second
tank

KITCHEN / DINER /
ENTRANCE
LOBBY /
UTILITY

N

Scale 1:50

Plan view

Proposed

North extension

Amendment

August 2015

PLAN 4 REV 1

100mm outer fibrolite block
Construction

100mm inner thermolite
block construction

enclosing 100mm
insulation
(shown as wavy)

Concrete floor slab
100mm insulation.

existing drain run
to septic tank

pipe to be replaced
new chamber to be
installed

existing bungalow