Site location plan
1:1250

Ordnance Survey®
Mapping and Data Centre

UK MAP CENTRE .com

N

0 20 m

Scale: 1:1250

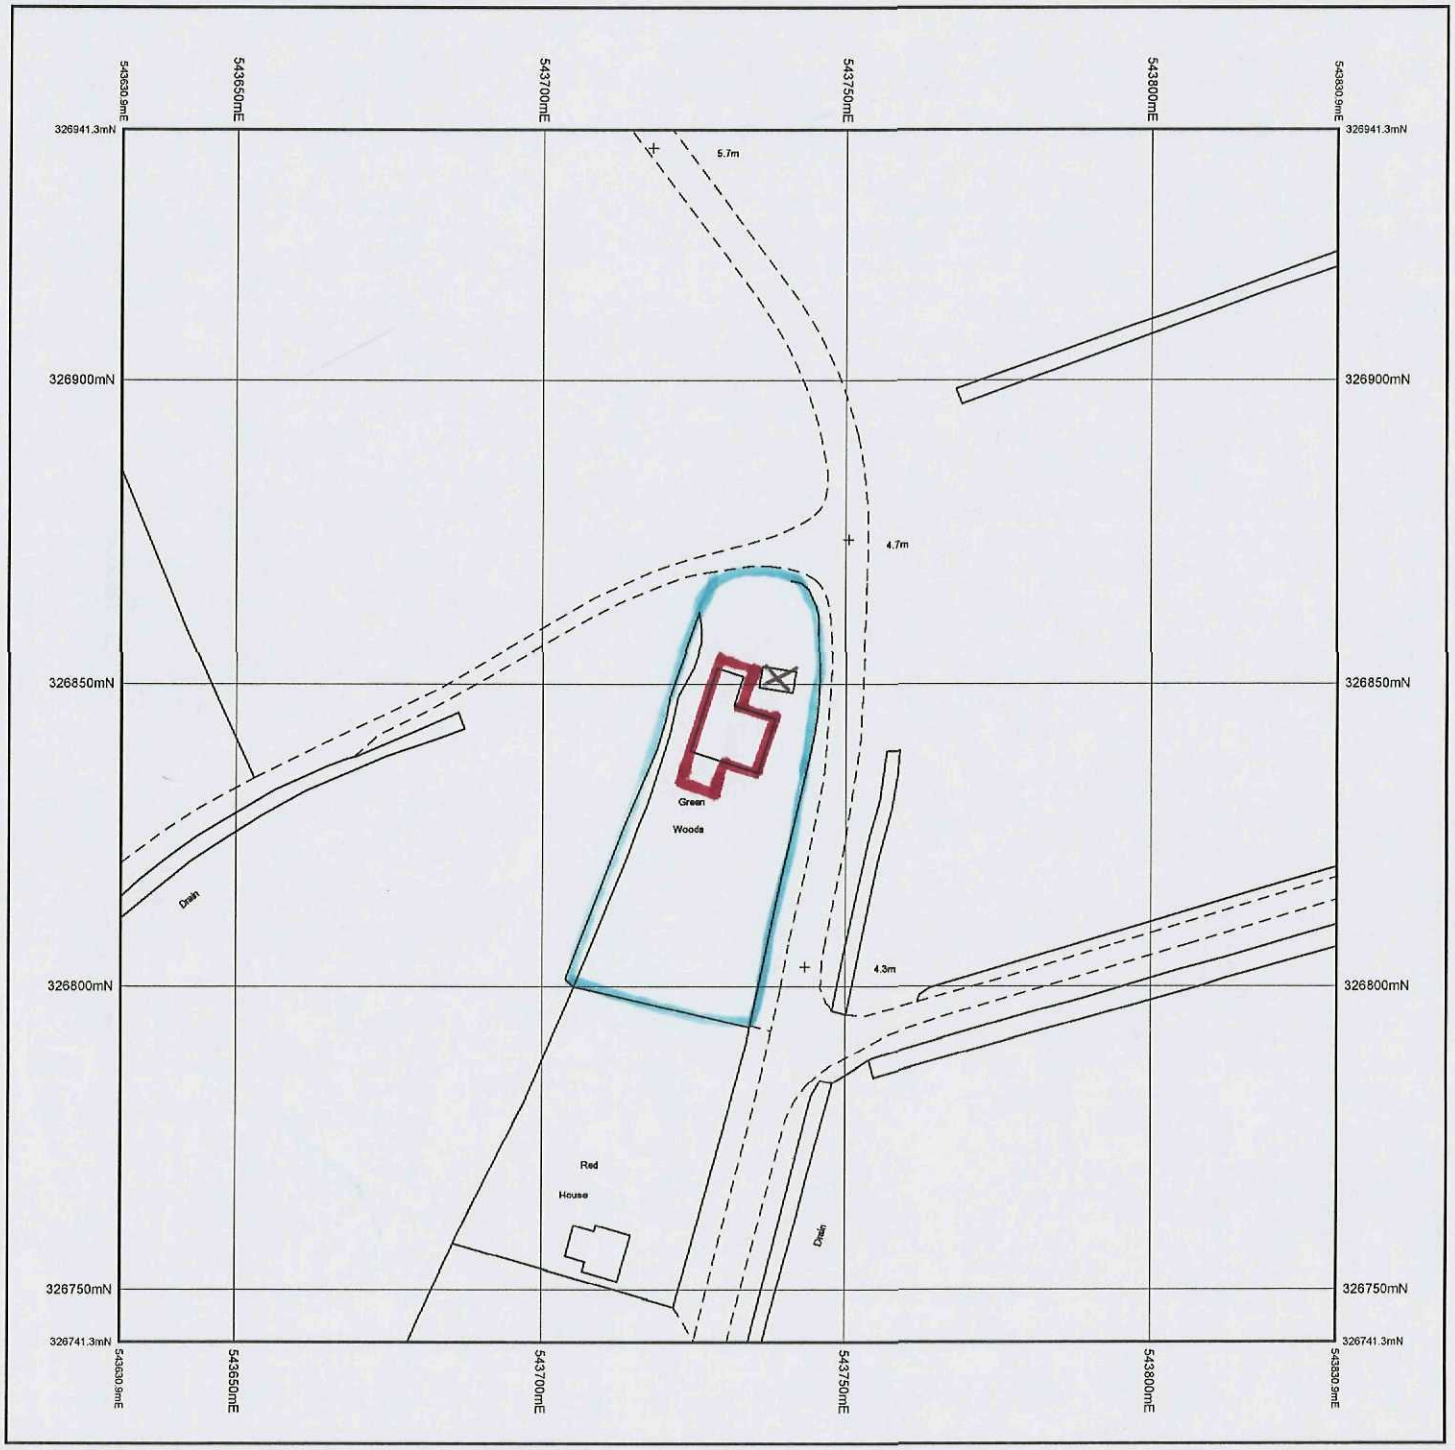

© Crown Copyright and database rights 2013 Ordnance Survey 100048957. The representation of road, track or path is no evidence of a boundary or right of way. The representation of features as lines is no evidence of a property boundary.

Supplied by: www.ukmapcentre.com
Serial Number: 24585
Centre Coordinates: 543730.9,326841.3
Production Date: 02 Mar 2013 14:30

⊠ Concrete shed to be demolished

Mr & Mrs Burr
Greenwood
Lutton Bank,
Lutton,
Nr Spalding
Lincolnshire PE12 9LL

Greenwood plans