


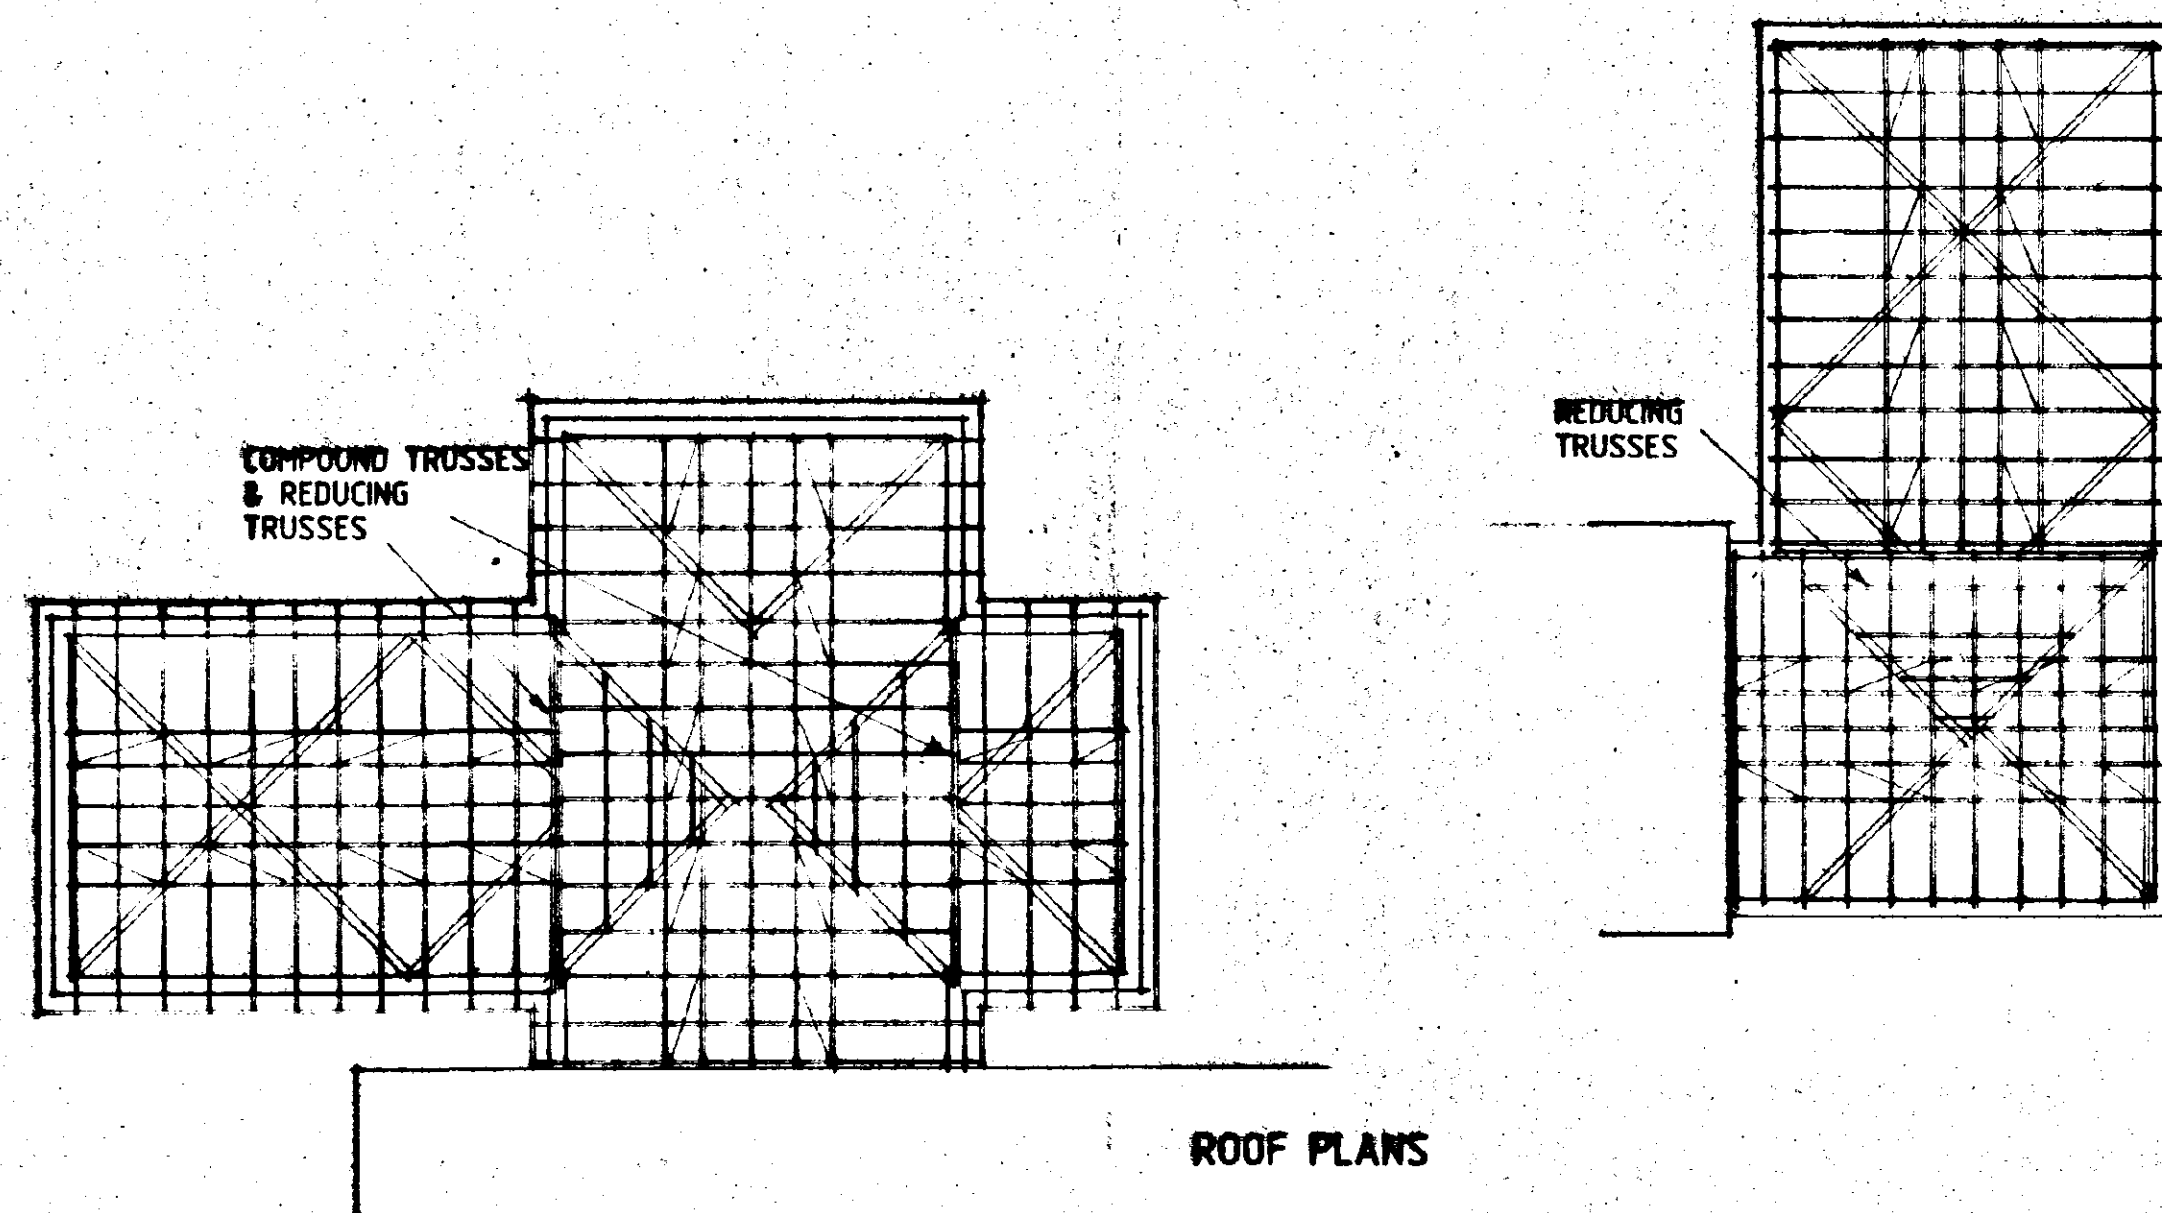
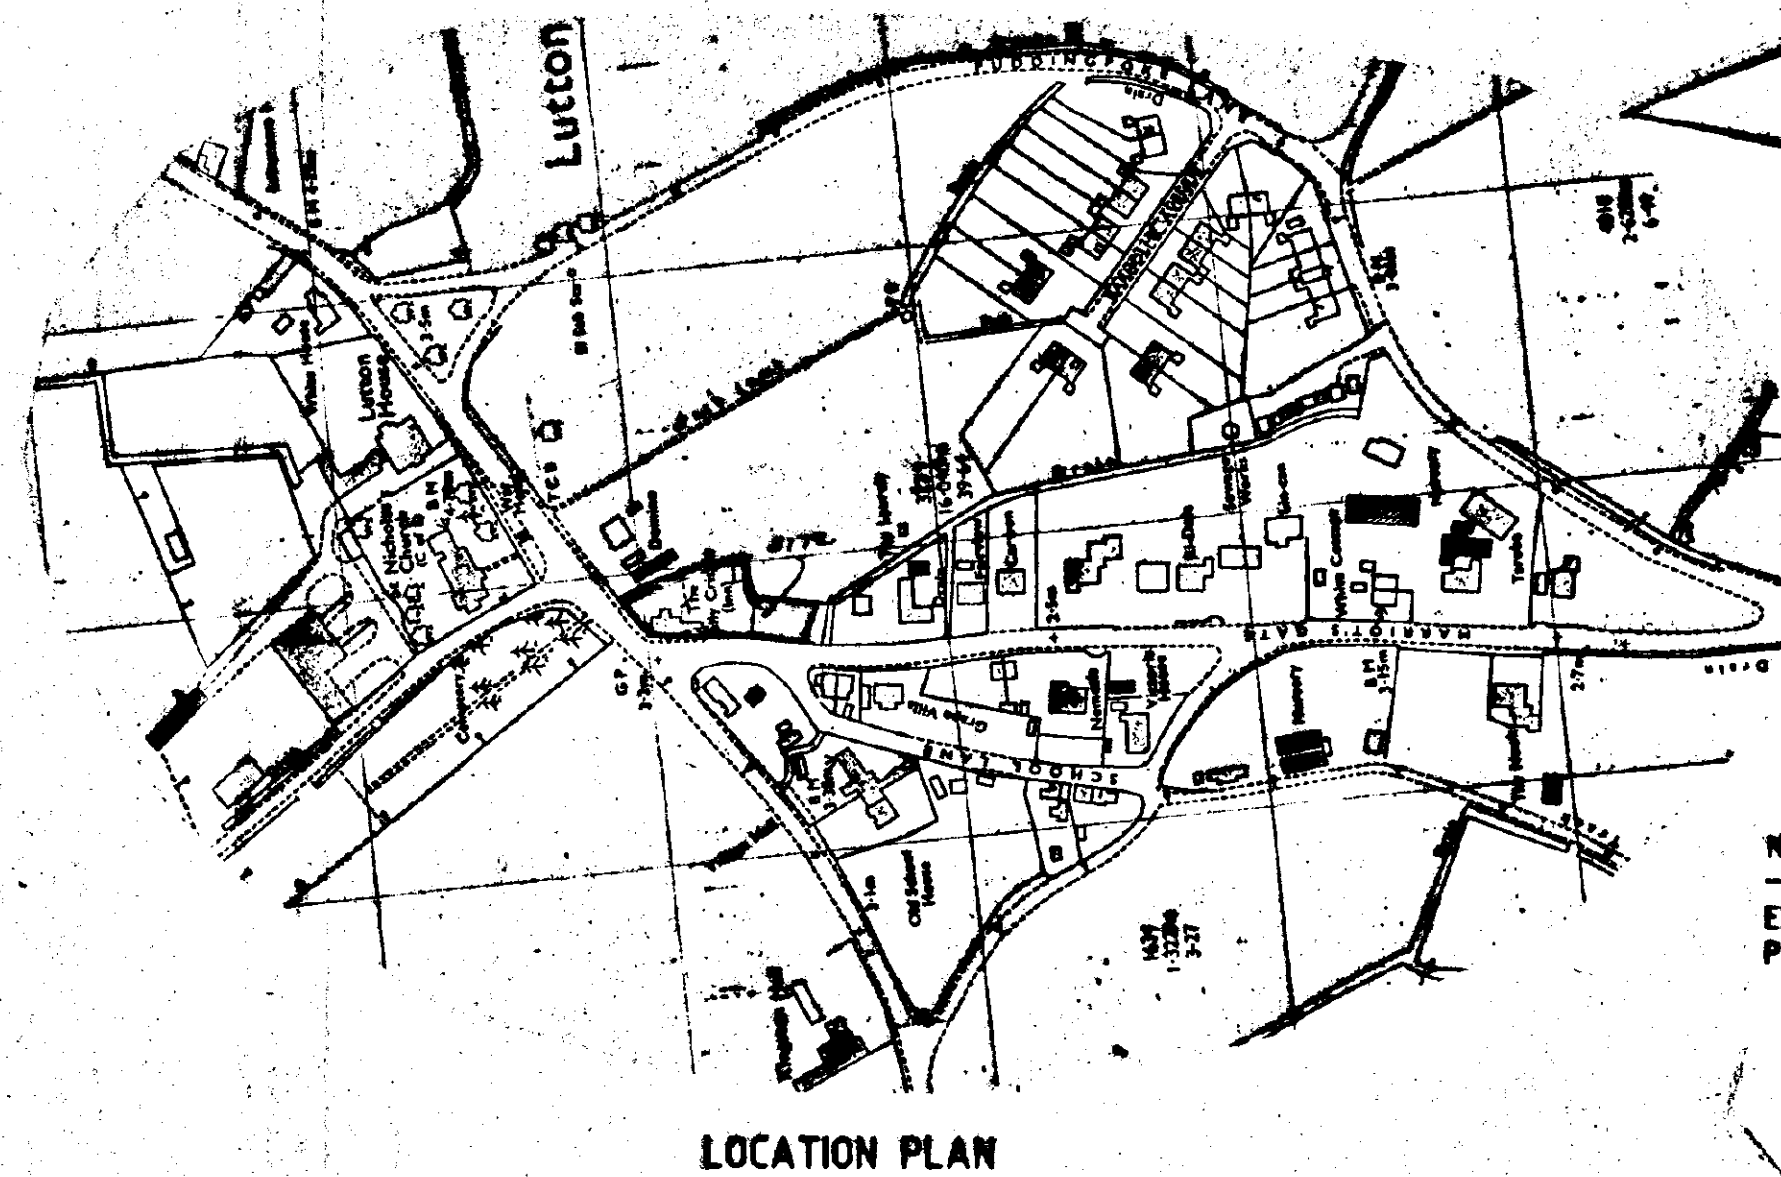


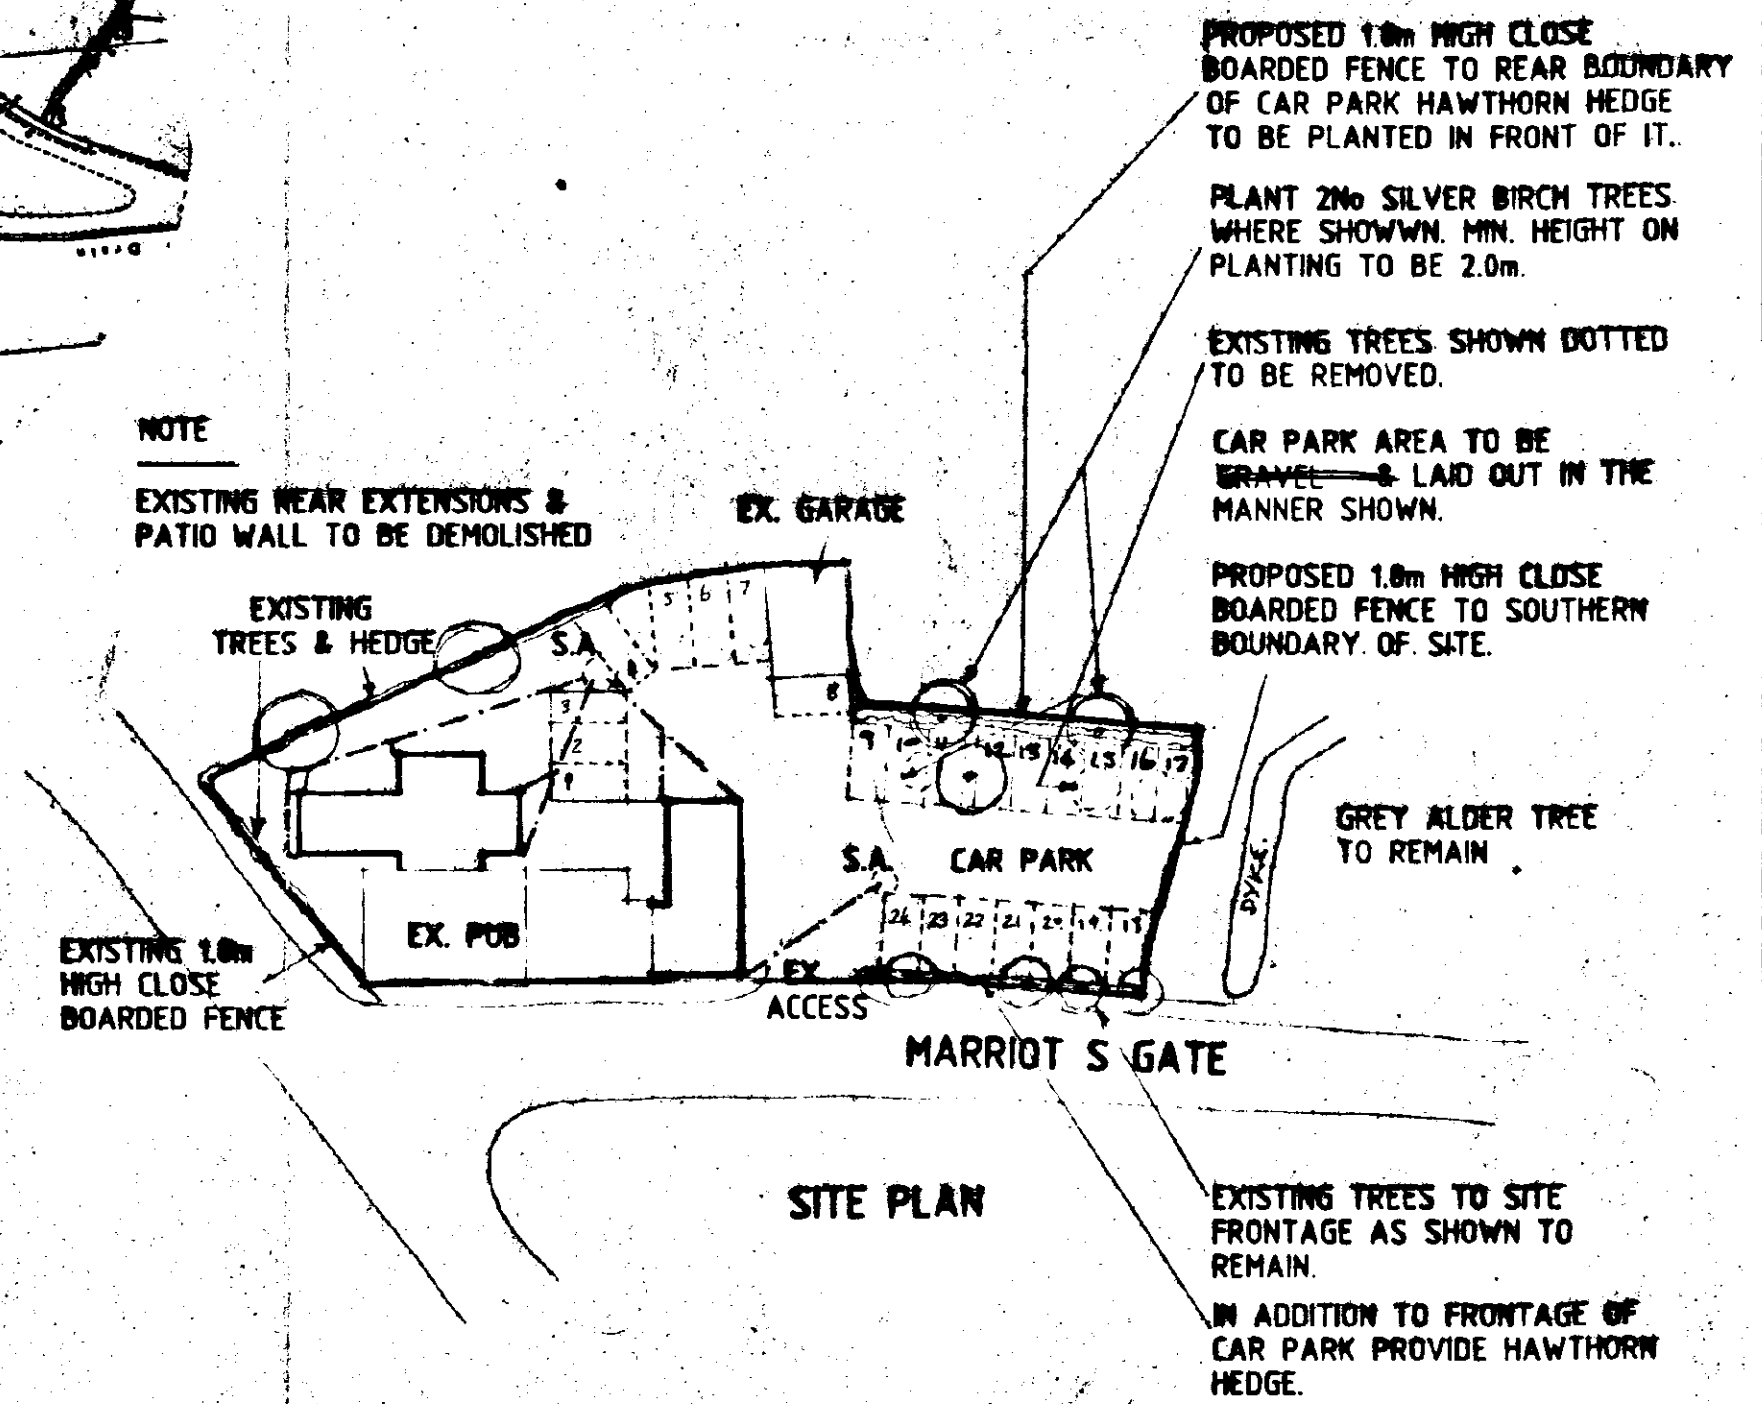

NOTES
WINDOWS TO FUNCTION ROOM TO BE DOUBLE GLAZED TO REDUCE NOISE ESCAPING TO THE OUTSIDE

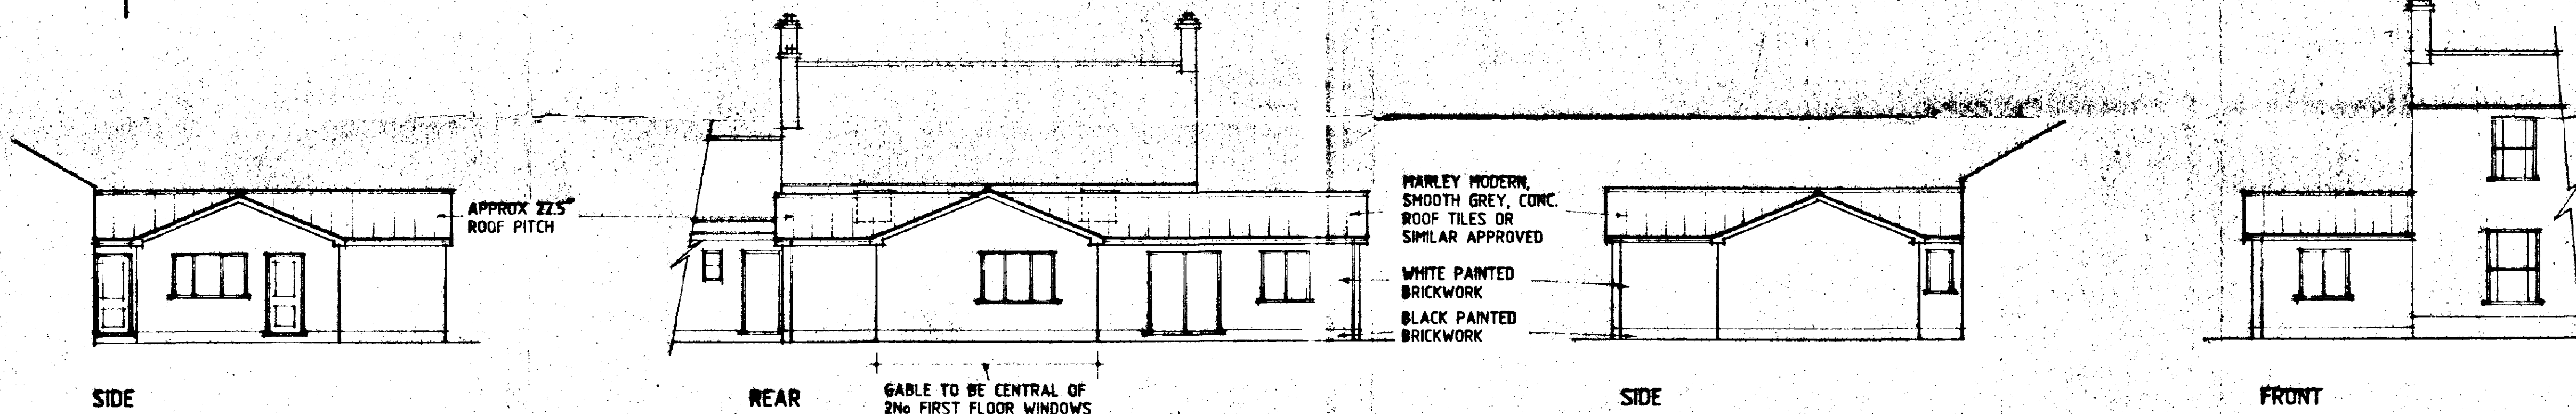

ELEVATIONS OF REAR EXTENSION

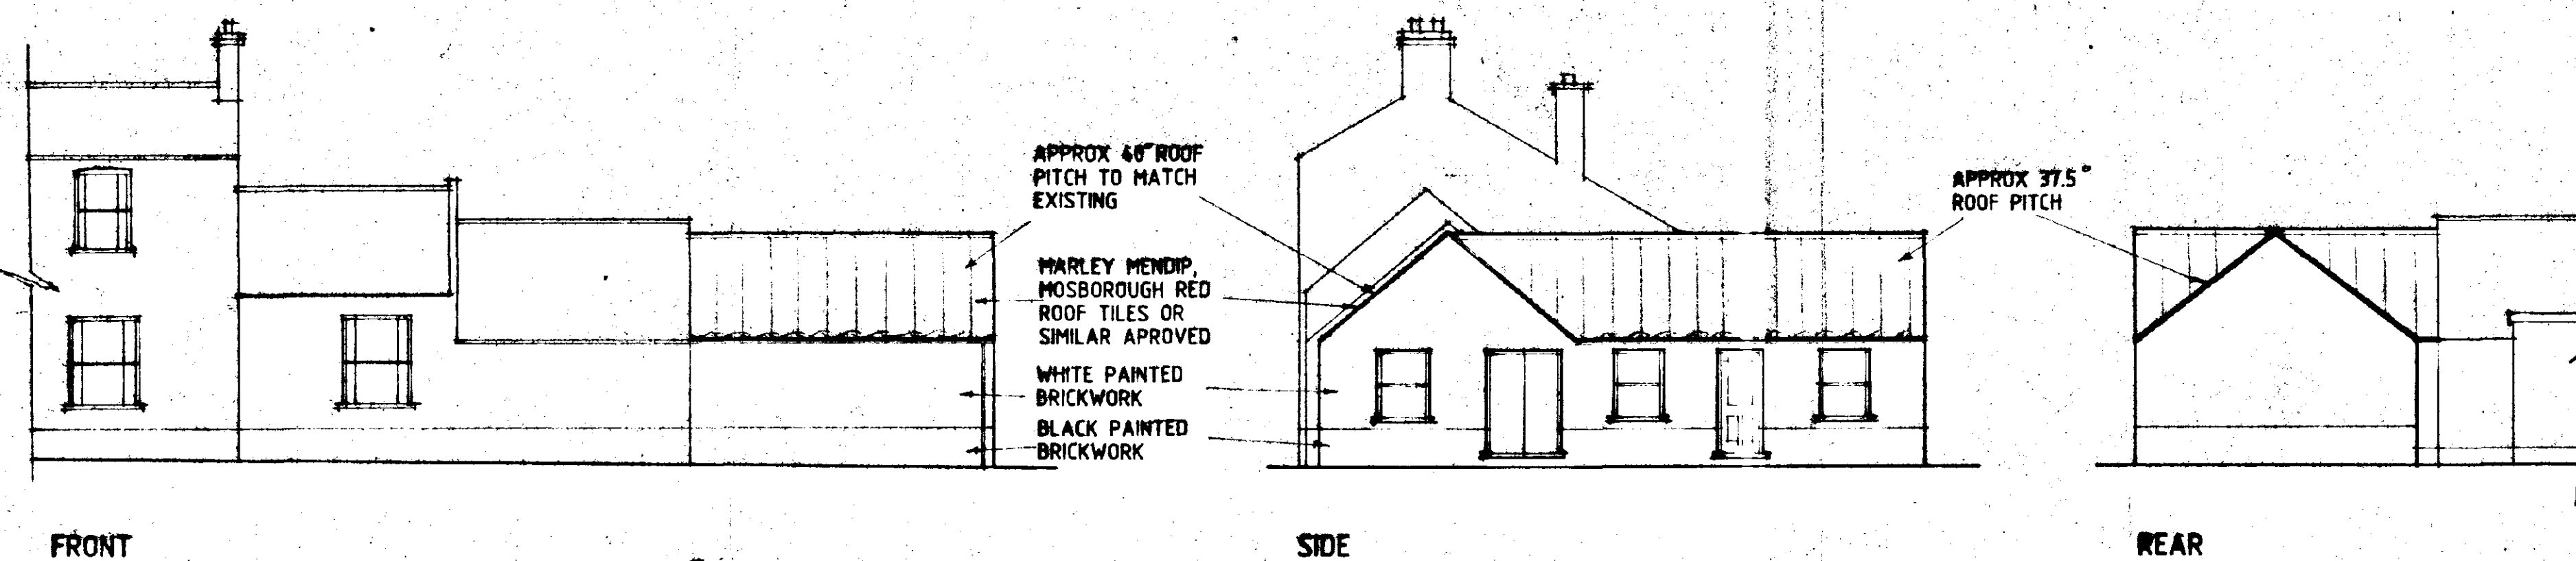

ELEVATIONS OF SIDE EXTENSION

THIS DRG. TO BE READ IN CONJUNCTION WITH
771805/1 & 771805/3

E - FENCE ADDED - 14.11.95
D - CAR PARK ALTS - 14.9.95

DETERMINED
PLAN

SOUTH HOLLAND DC
HOUSING & PLANNING
15 NOV 1995
Ref: 0125/95

AMENDED PLAN
11/95

DESIGN **Statu's**
CONSULTANTS IN ARCHITECTURE & PLANNING

PROPOSED EXTENSION TO
THE JOLLY CRISPIN P.H. AT
MARRIOT S GATE, LUTTON
FOR

MR. M. BUNN

771805/1
JAN-95
B. GILHAM

A - B.R. ALTS
B - SITE ACT - 14.9.95
C - PLANNING CONDITIONS - 11.7.95

Statu's House, 4 Princes Street,
Hull, Lincolnshire, PE1 2 7DB
Tel: 01406 424343 Fax: 01406 480702

Notes and Restrictions
Do not scale from this drawing.
This drawing is copyright and may not be copied, altered, copied, reproduced, photographed or used for any purpose other than that for which it is issued without written permission from Statu's Design.
The General Contractor is to check all dimensions on site and report discrepancies to the Architect.
All details shown on this drawing are based upon current site conditions related to the area. No responsibility can be accepted for abnormal conditions unless reported to the Architects, so that design amendments may be considered.
Please note: This drawing is not a conveyance drawing.