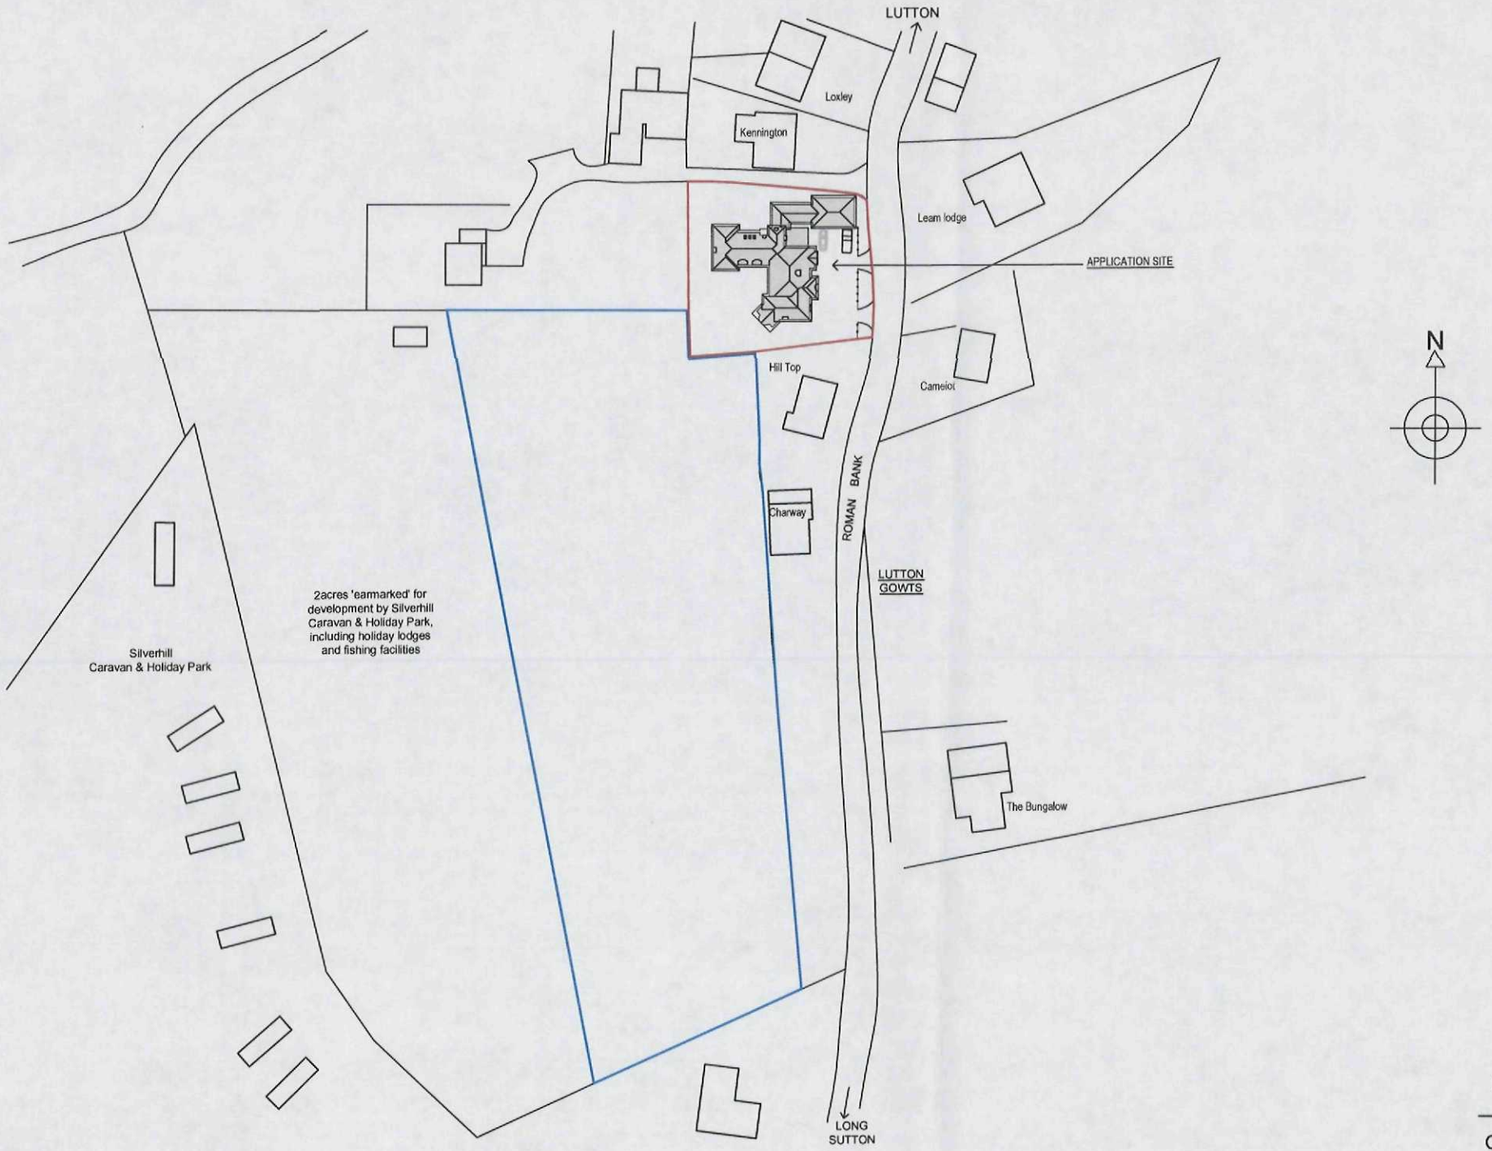


N

A3

Rev. Date

Client
Mr G Franklin

Scale
1:1250 @ A3

Project
Proposed Dwelling to replace 'Leon' & dwelling adjacent
Roman Bank
Lutton Gowts
Lincs. PE12 9LQ

Date
June 2015

Drawing No.
P006

Title
Proposed Location Plan

Revision