

©Design Copyright reserved. Written consent must be obtained before copying or reproducing this drawing. Do not scale from this drawing, use dimensioned figures only. Contractors are responsible for taking and checking site dimensions. Any discrepancy must be reported to the designer immediately.

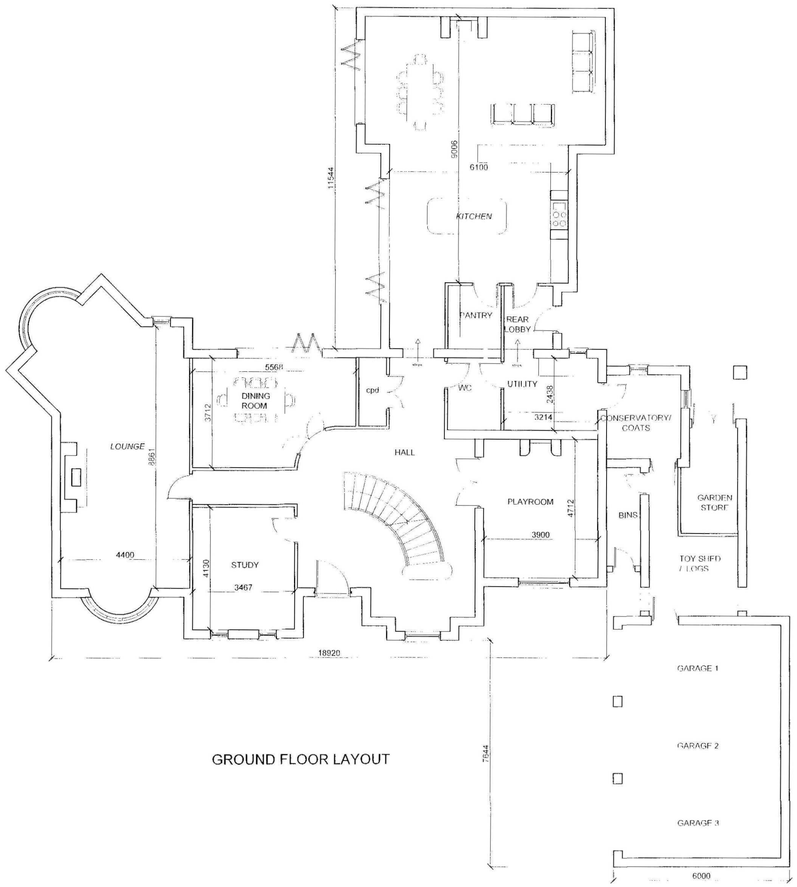

GROUND FLOOR LAYOUT

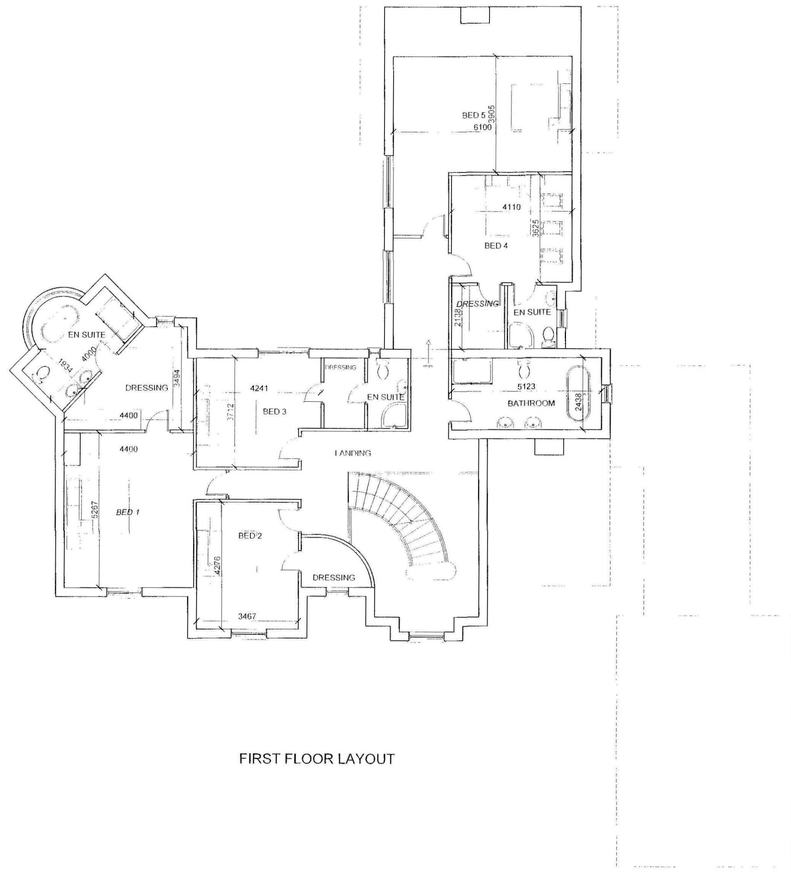

FIRST FLOOR LAYOUT

Rev.	Date
Mr G Franklin	Scale 1:100
Project: Proposed Dwelling to replace 'Leon' & dwelling adjacent Roman Bank Lutton Gowts Lincs. PE12 9LQ	Date June 2015
	Drawing No. P002
Title: Floor Layouts	Revision

A1