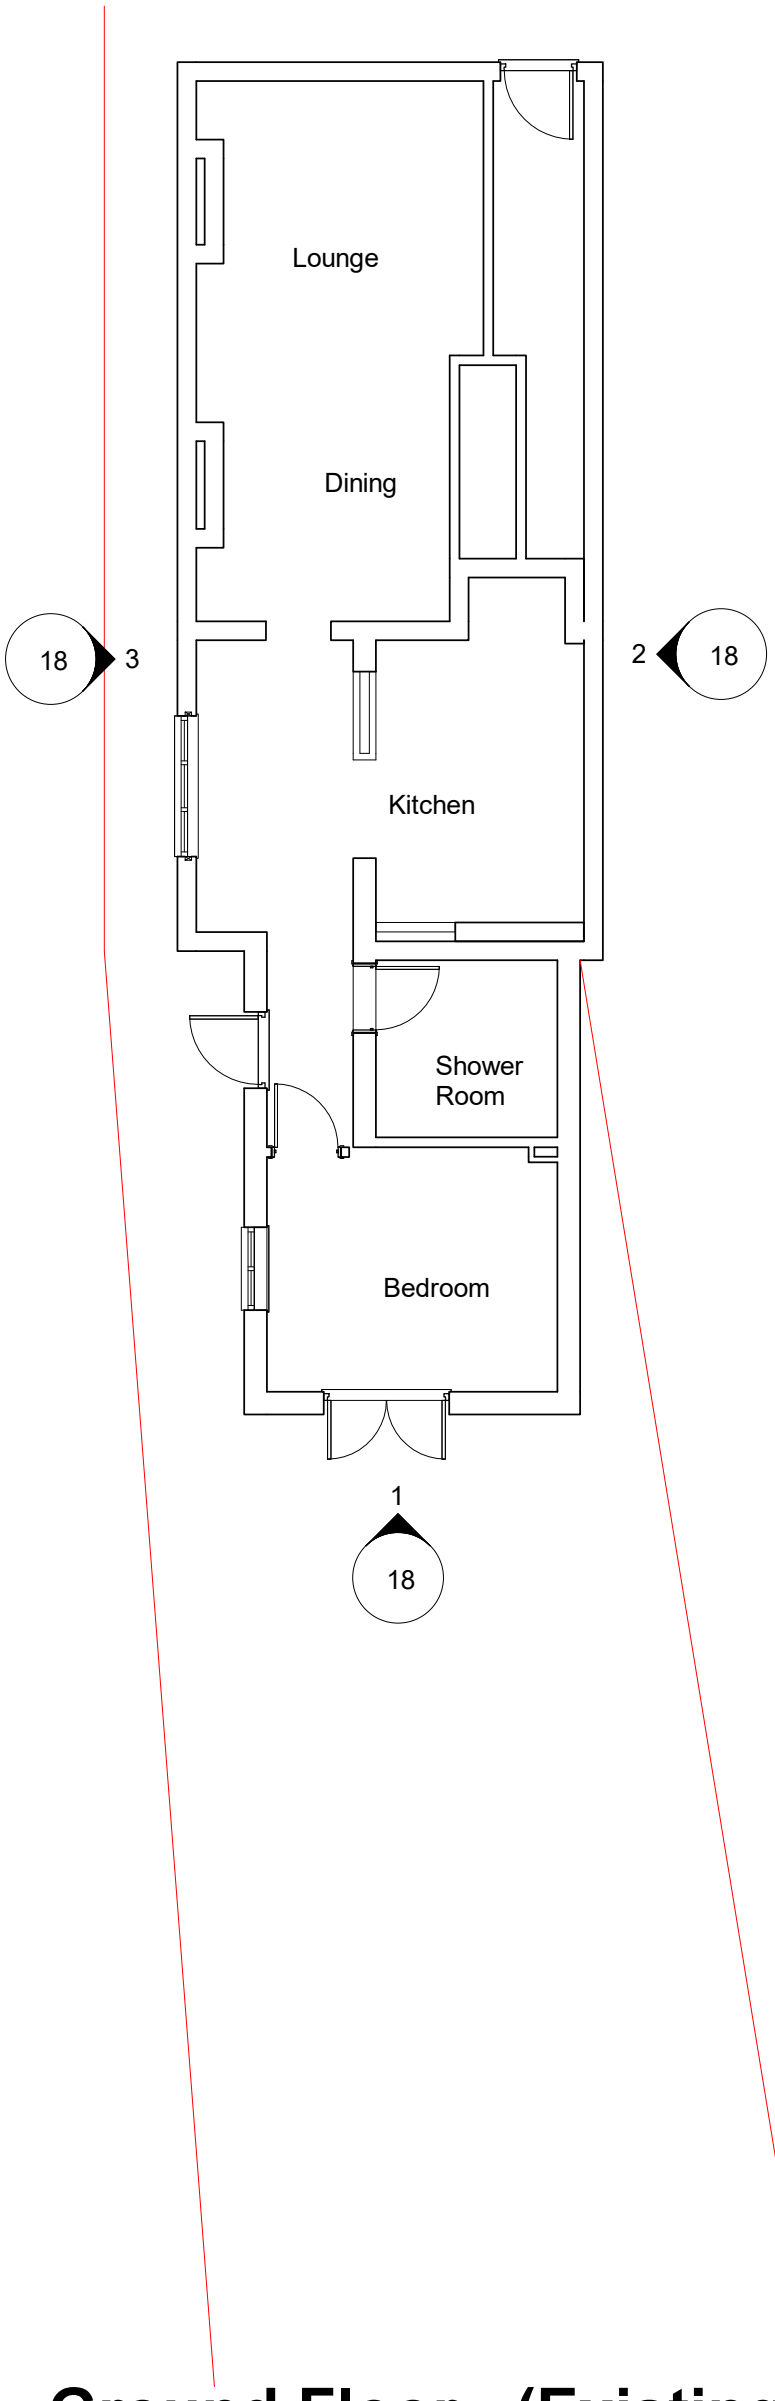


1 Ground Floor - (Existing)

1 : 100

Rev.	Description	Date
A	Elevation Markers Added	15/08/2019

CLIENT ADDRESS Mrs C Bates 24 Gedney Road Long Sutton PE12 9JN	PROJECT Accessibility Adaptations	Date 25/03/2019	Project number DFG/19/1040	Scale (@ A3) 1 : 100
	SHEET Existing Ground	Drawn by SG	DRAWING NUMBER 01	REV A