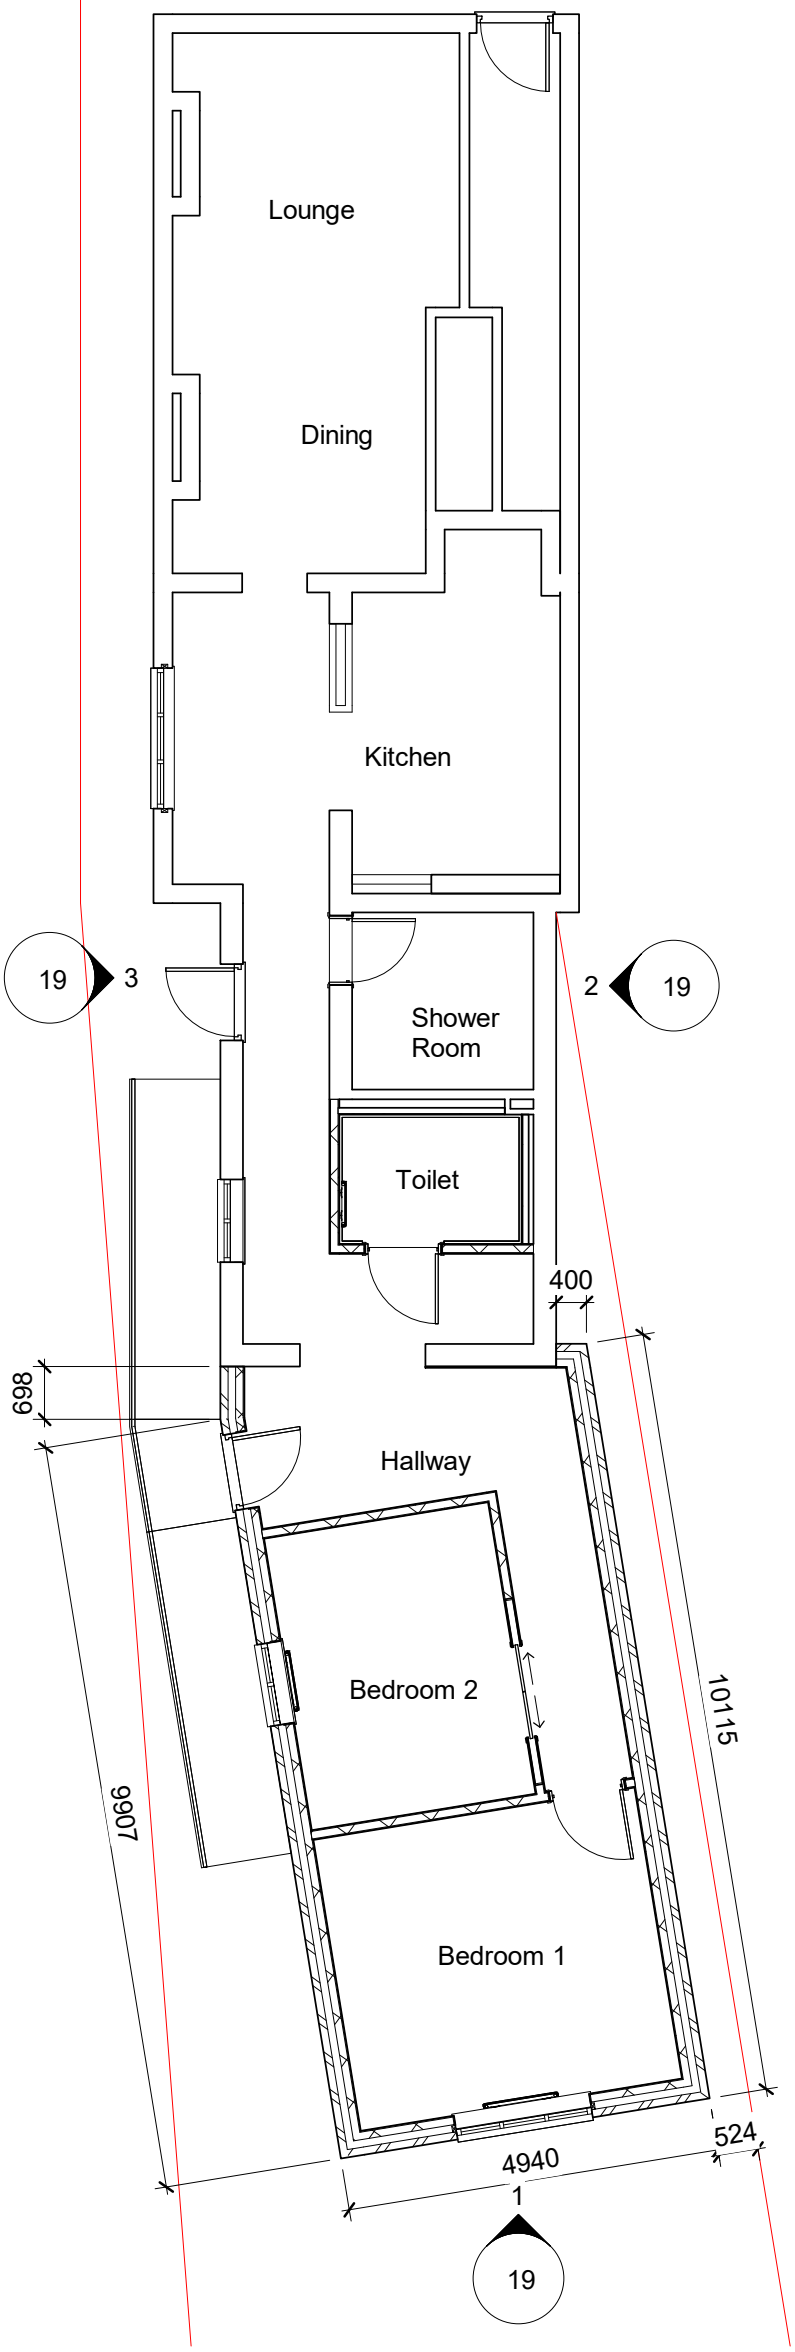


1 Ground Floor - (Proposed)

1 : 100

Rev.	Description	Date
A	Scheme Redrawn	16/07/2019
B	Bedroom door moved and altered and bedroom extended	15/08/2019

CLIENT Mrs C Bates ADDRESS 24 Gedney Road Long Sutton PE12 9JN	PROJECT Accessibility Adaptations	Date 25/03/2019	Project number DFG/19/1040	Scale (@ A3) 1 : 100
	SHEET Proposed Ground	Drawn by SG	DRAWING NUMBER 04	REV B