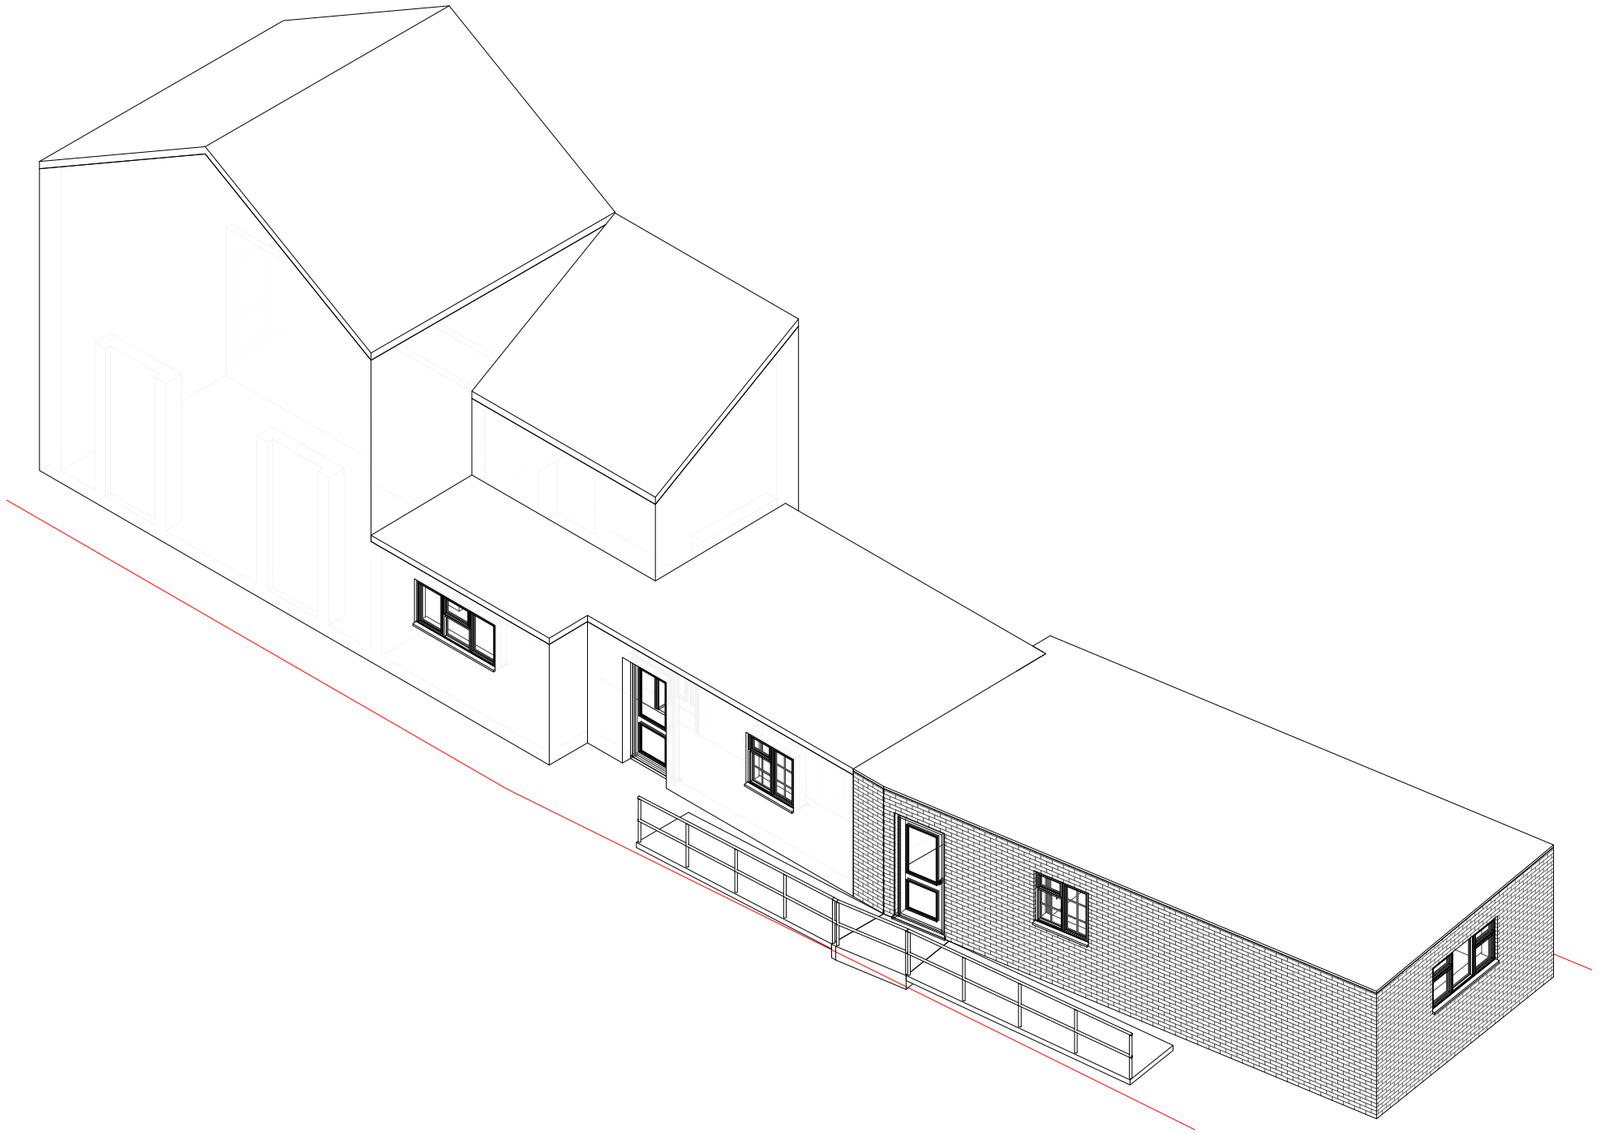


1 3D View - (Proposed)

Rev.	Description	Date
A	Scheme Redrawn	16/07/2019

SOUTH HOLLAND DISTRICT COUNCIL
Building Consultancy South Holland

CLIENT ADDRESS	Mrs C Bates 24 Gedney Road Long Sutton PE12 9JN	PROJECT Accessibility Adaptations	Date 25/03/2019	Project number DFG/19/1040	Scale (@ A3)
		SHEET Proposed 3D View	Drawn by SG	DRAWING NUMBER 05	REV A