
1040 Grant - Location Plan 2500

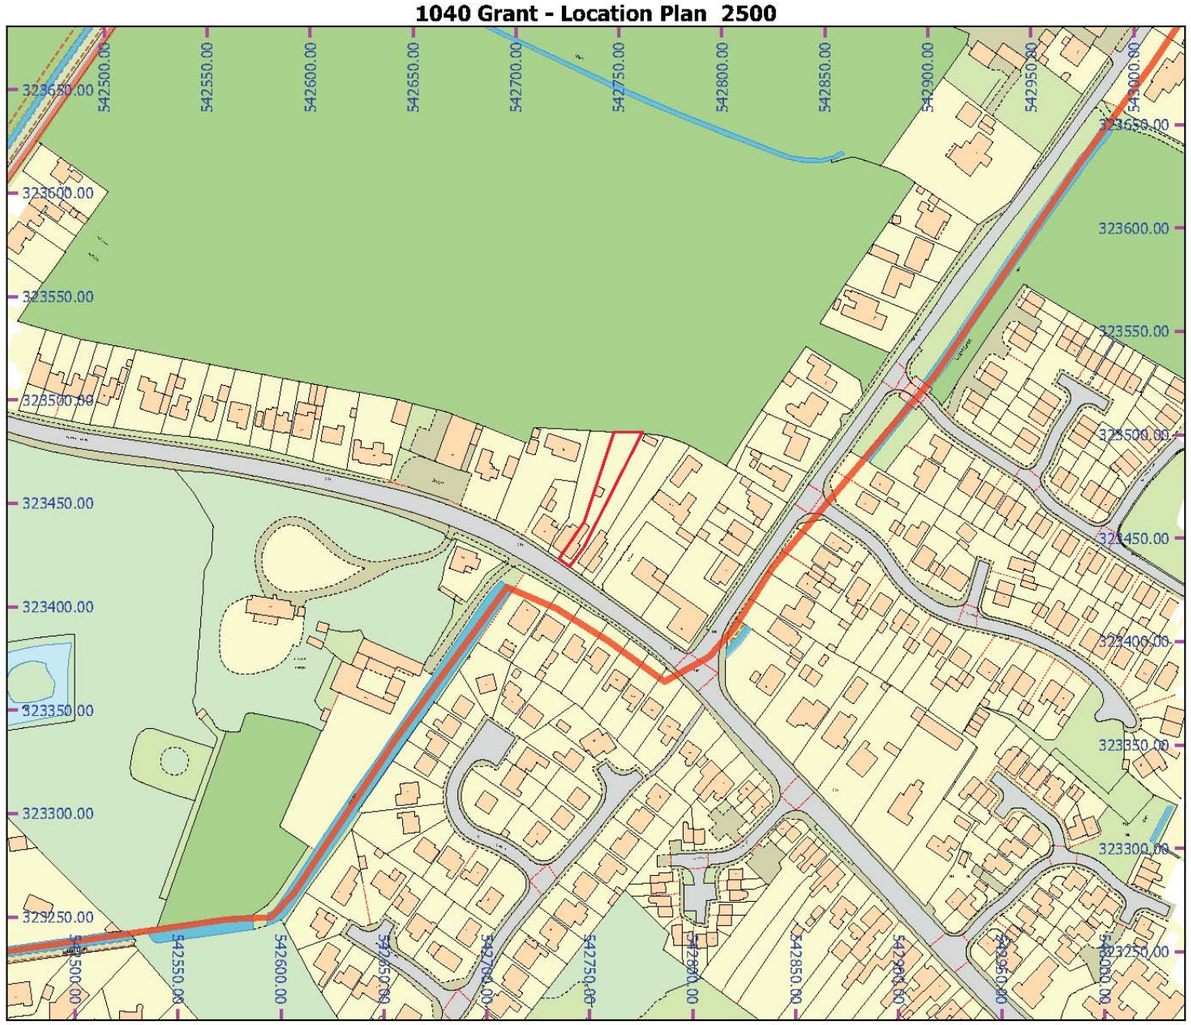

MAP SCALE 1: 2500
CREATED DATE: 16/07/2019
PHOTOGRAPHIC COPY
LIABLE TO DISTORTION
IN SCALE

© Crown copyright and database rights 2019 Ordnance Survey 100018351

1040 Grant - Block Plan 500



MAP SCALE 1: 500
CREATED DATE: 16/07/2019
PHOTOGRAPHIC COPY
LIABLE TO DISTORTION
IN SCALE

© Crown copyright and database rights 2019 Ordnance Survey 100018351

Rev.	Description	Date

CLIENT / ADDRESS: Mrs C Bates, 24 Gedney Road, Long Sutton, PE12 9JN	PROJECT: Accessibility Adaptations	Date: 25/03/2019	Project number: DFG/19/1040	Scale (@ A3):
	SHEET: Site Block Location	Drawn by: SG	DRAWING NUMBER: 17	REV: