
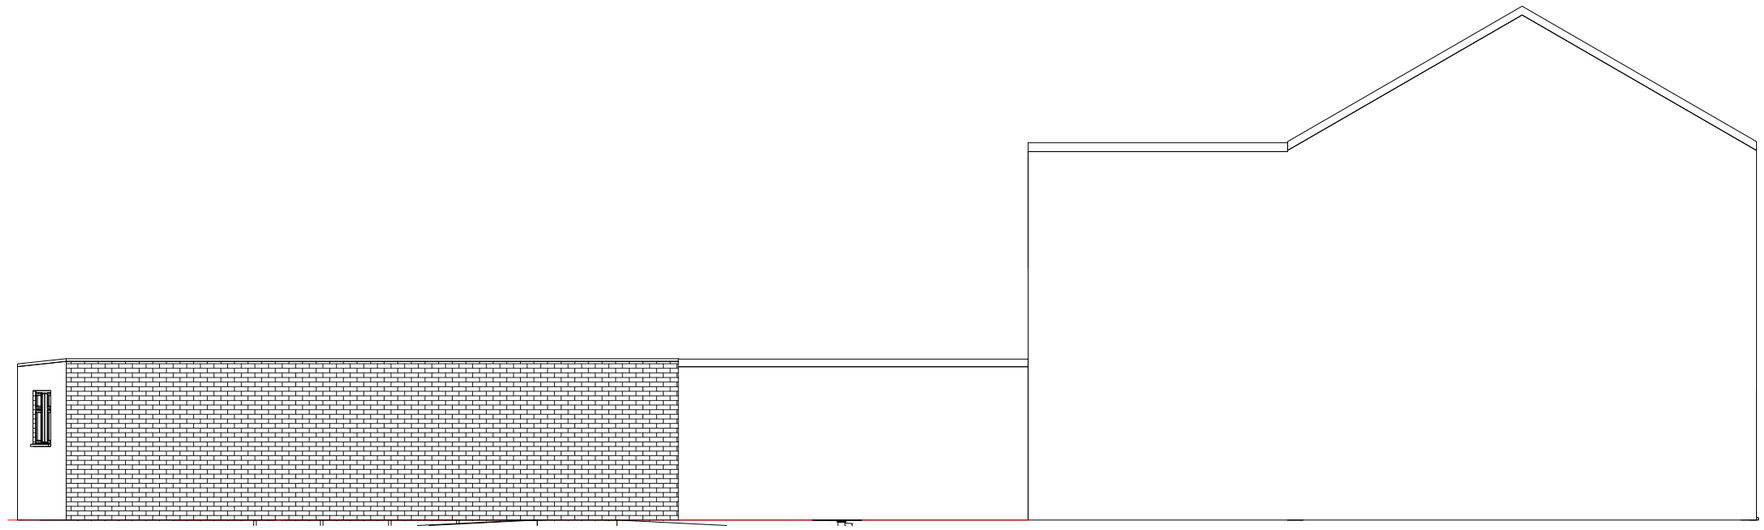


2 NW Elevation - (Proposed)

1 : 100

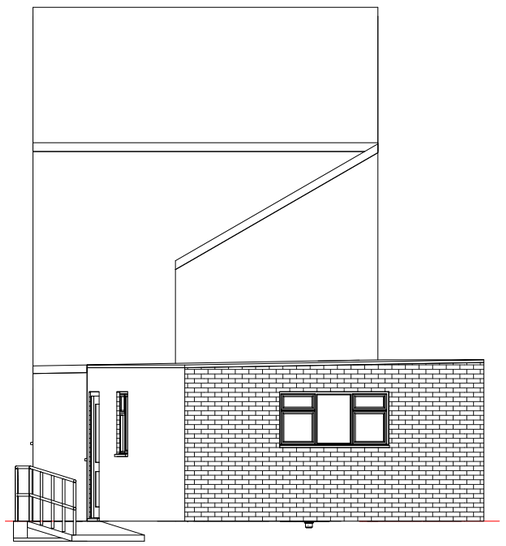

1 NE Elevation - (Proposed)

1 : 100



3 SE Elevation - (Proposed)

1 : 100

Rev.	Description	Date

SOUTH HOLLAND DISTRICT COUNCIL

Building Consultancy South Holland

CLIENT	Mrs C Bates	PROJECT Accessibility Adaptations	Date 25/03/2019	Project number DFG/19/1040	Scale (@ A3) 1 : 100
ADDRESS	24 Gedney Road Long Sutton PE12 9JN	SHEET Proposed Elevations	Drawn by SG	DRAWING NUMBER 19	REV