
Scale 1:50 (2cm = 1 metre) | Scale 1:100 (1cm = 1 metre) | Scale 1:200 (1cm = 2 metres) | Scale 1:500 (1cm = 5 metres) | DRAWING SIZE A1

NOTES :

ALL DIMENSIONS TO BE CHECKED ON SITE. ONLY FIGURED DIMENSIONS TO BE USED. ANY DISCREPANCIES TO BE RAISED WITH SIDEY DESIGN BEFORE WORK COMMENCES

THIS DRAWING IS TO BE READ IN CONJUNCTION WITH STRUCTURAL ENGINEERS INFORMATION AND CALCULATIONS

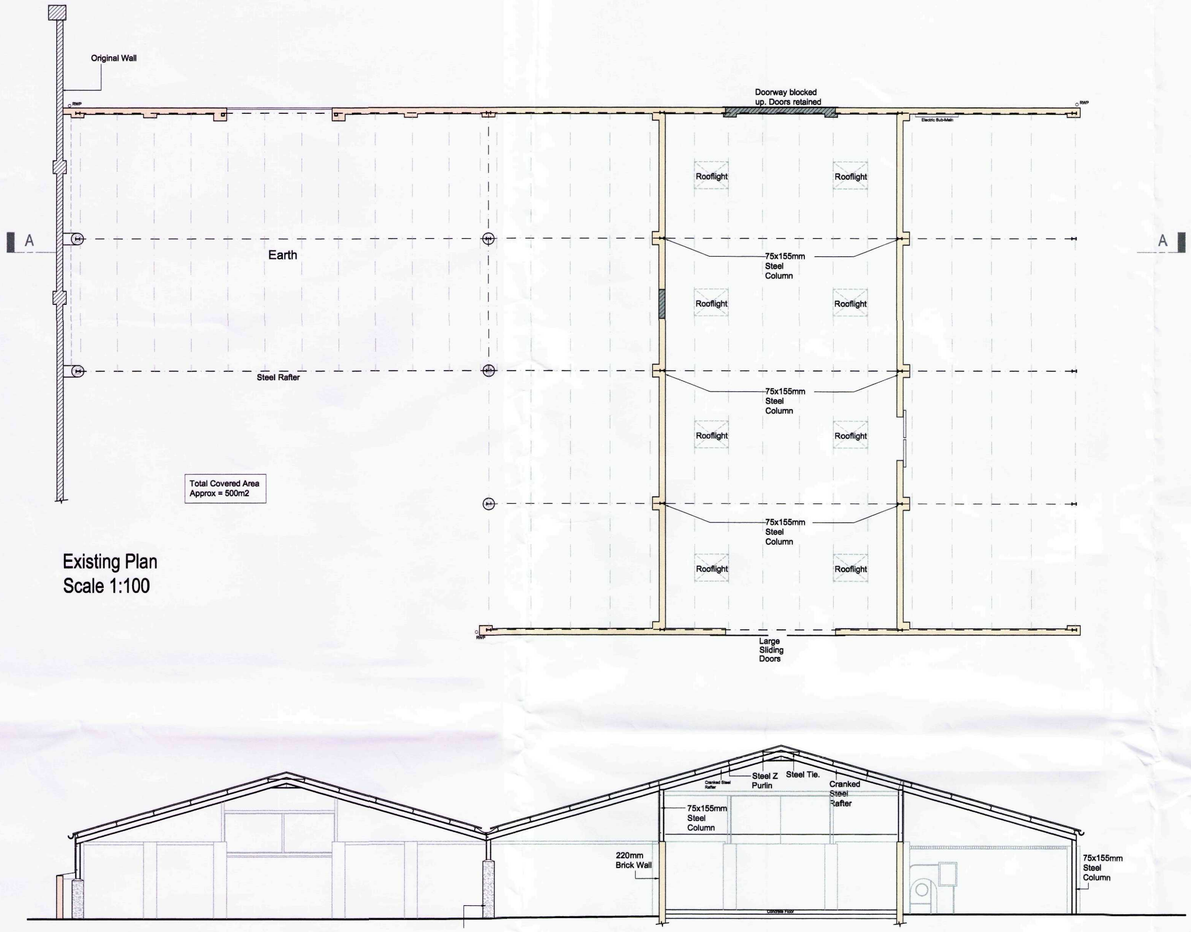


Existing Plan
Scale 1:100

Existing Section A-A
Scale 1:100




Location Plan
Scale 1:1250


SHDC
Planning & Development
21 OCT 2011
Ref: 0807-11

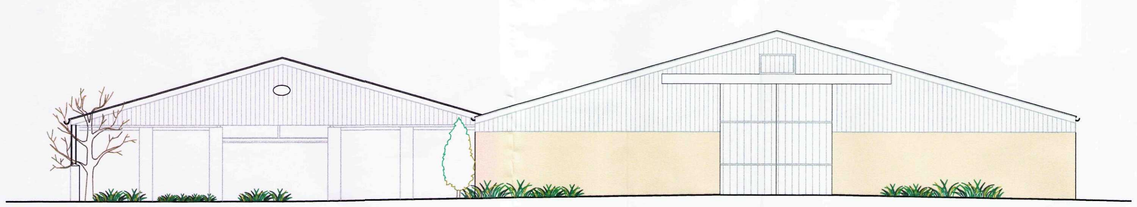


Existing Elevation (South-East)
Scale 1:100

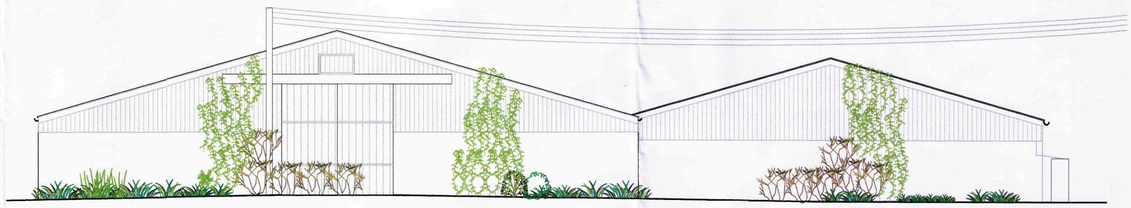

Existing Elevation (North-West)

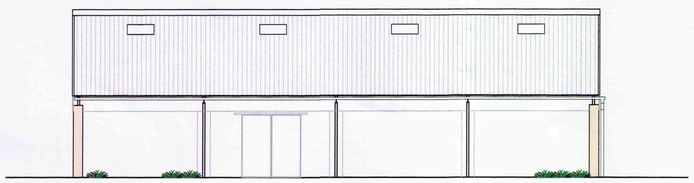

Existing Elevation (North-East)

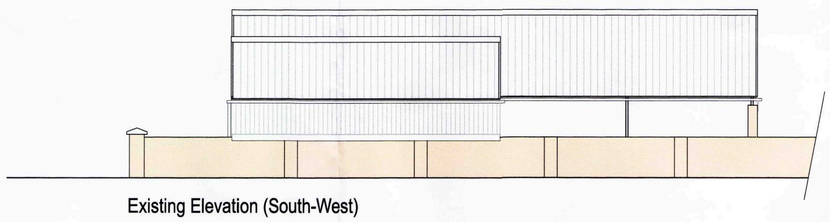

Existing Elevation (South-West)

Rev A: Location Plan Updated S.C 07-10-11

Sidey Design © ARCHITECTURE
10 MARKET SQUARE, HIGHAM FERRERS, NN10 8BT
TEL: 01933 317967 FAX: 01933 311161
EMAIL: enquiries@sideydesign.co.uk
WEBSITE: www.sideydesign.co.uk

Drawing Status
PLANNING

Client
Courtley Consultants

Title
Proposed Change of Use to Agricultural Buildings at Church Lane, Lutton, Spalding, Lincs PE12 9

Drawing
Existing Plans & Elevations
Site Location Plan

Date	Drawn	Checked	Scale	Drawing No.	Rev.
Oct '11	SC		As Noted	09-099-01	A