
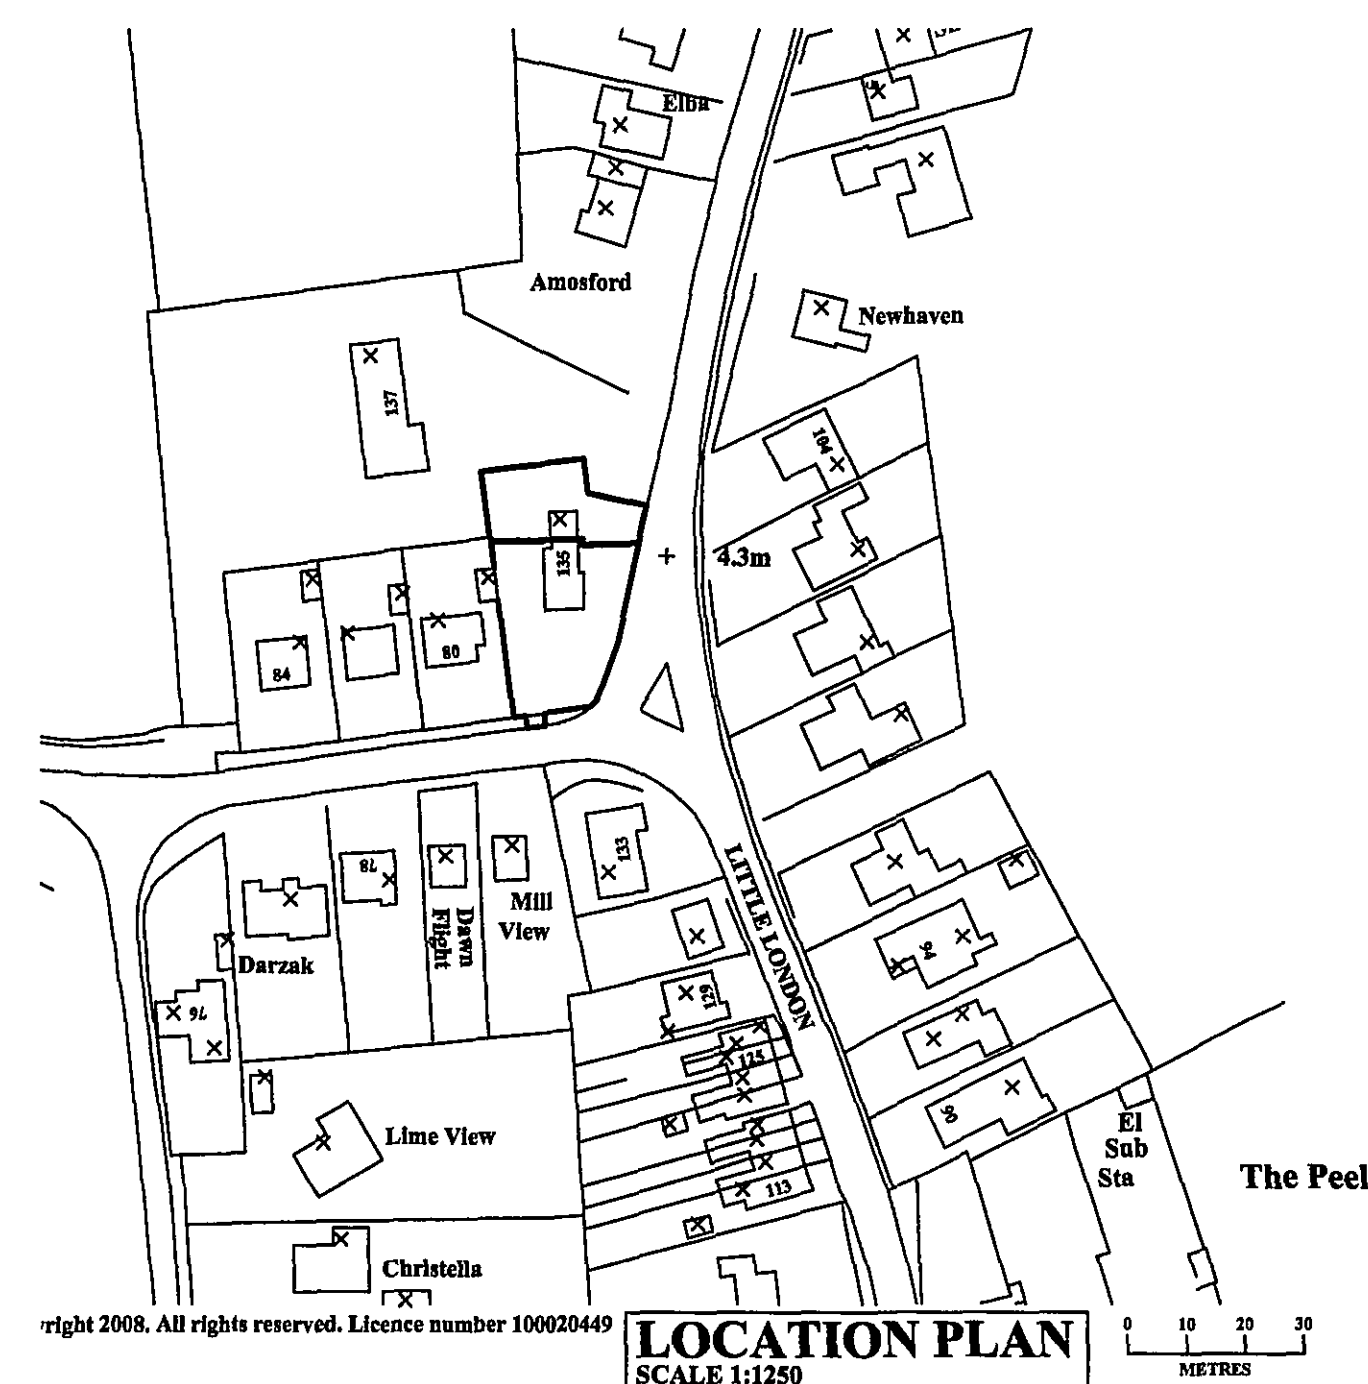
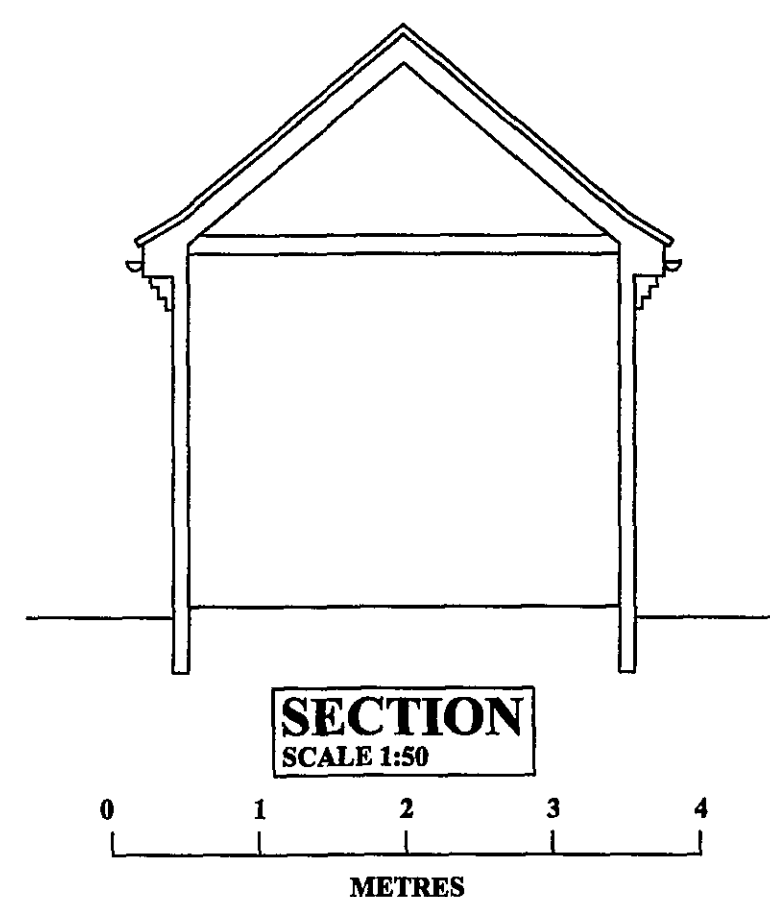
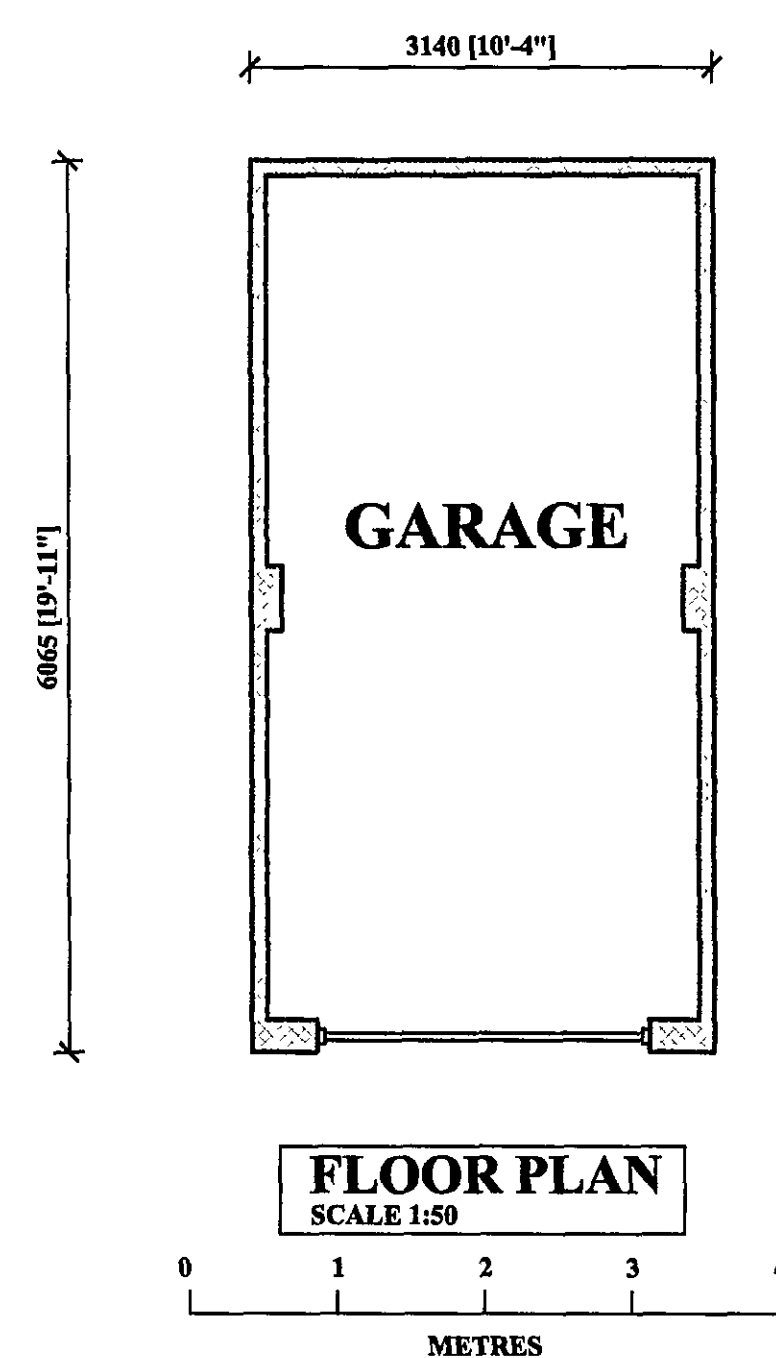
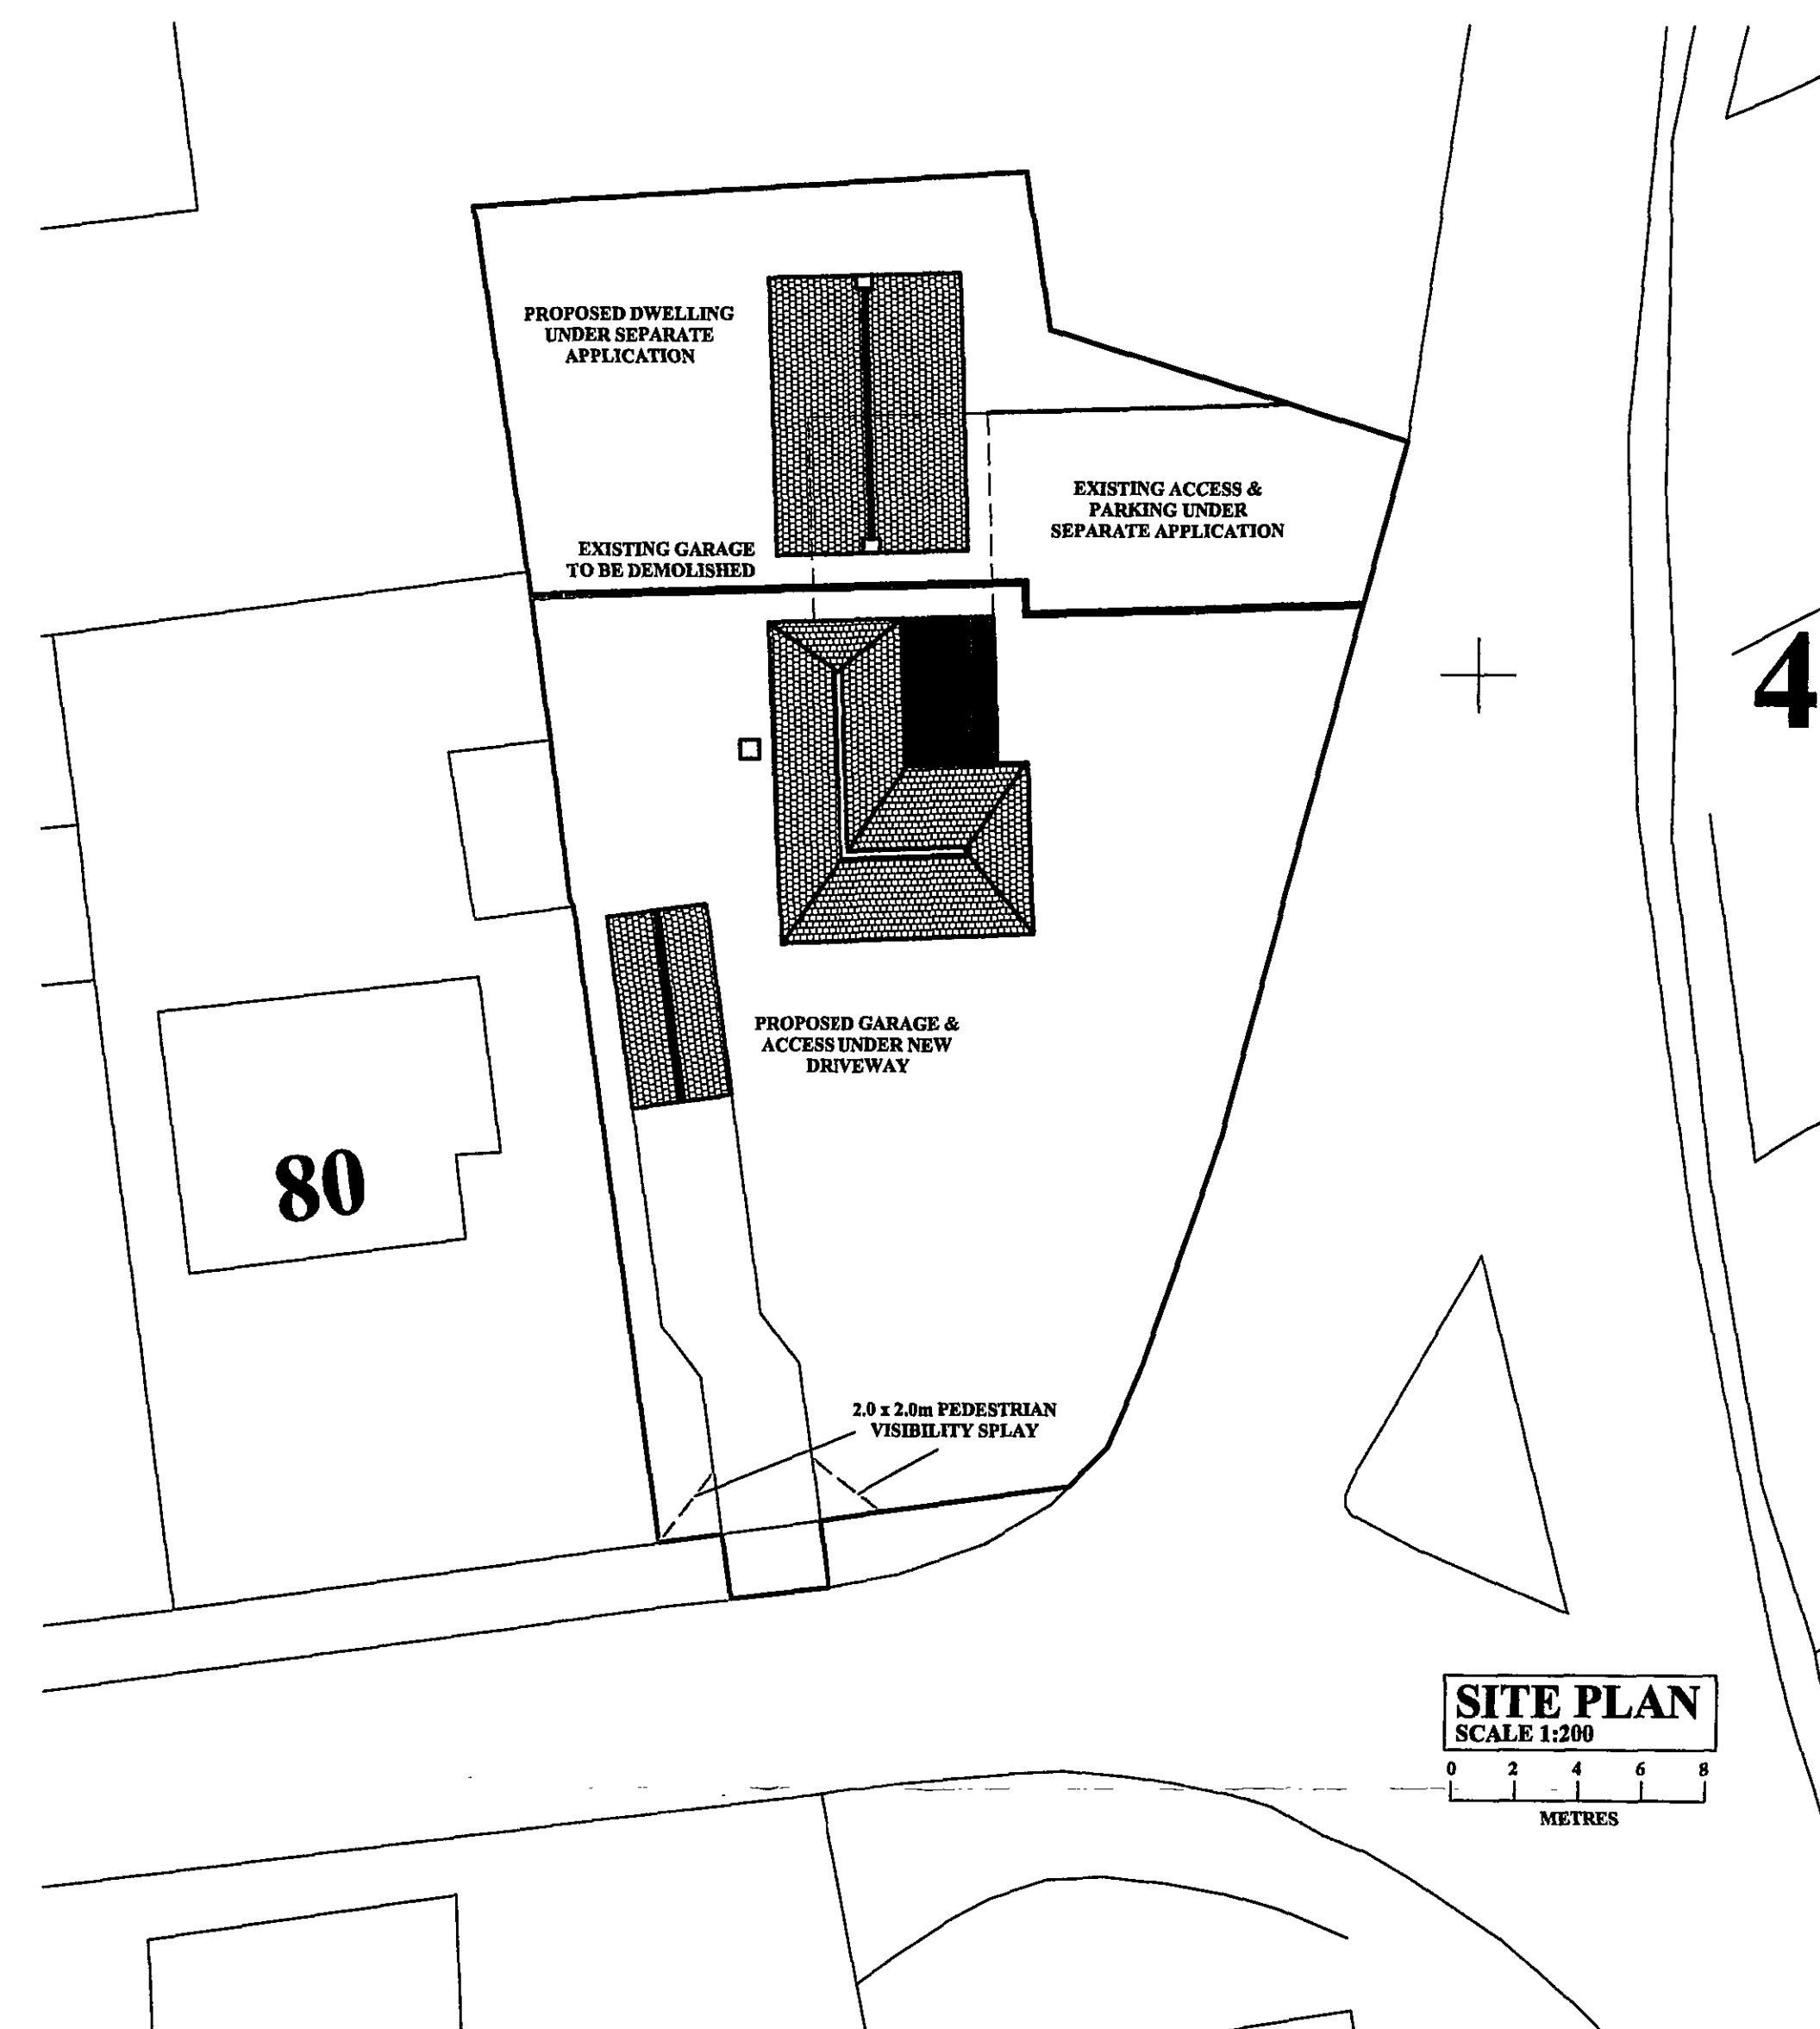


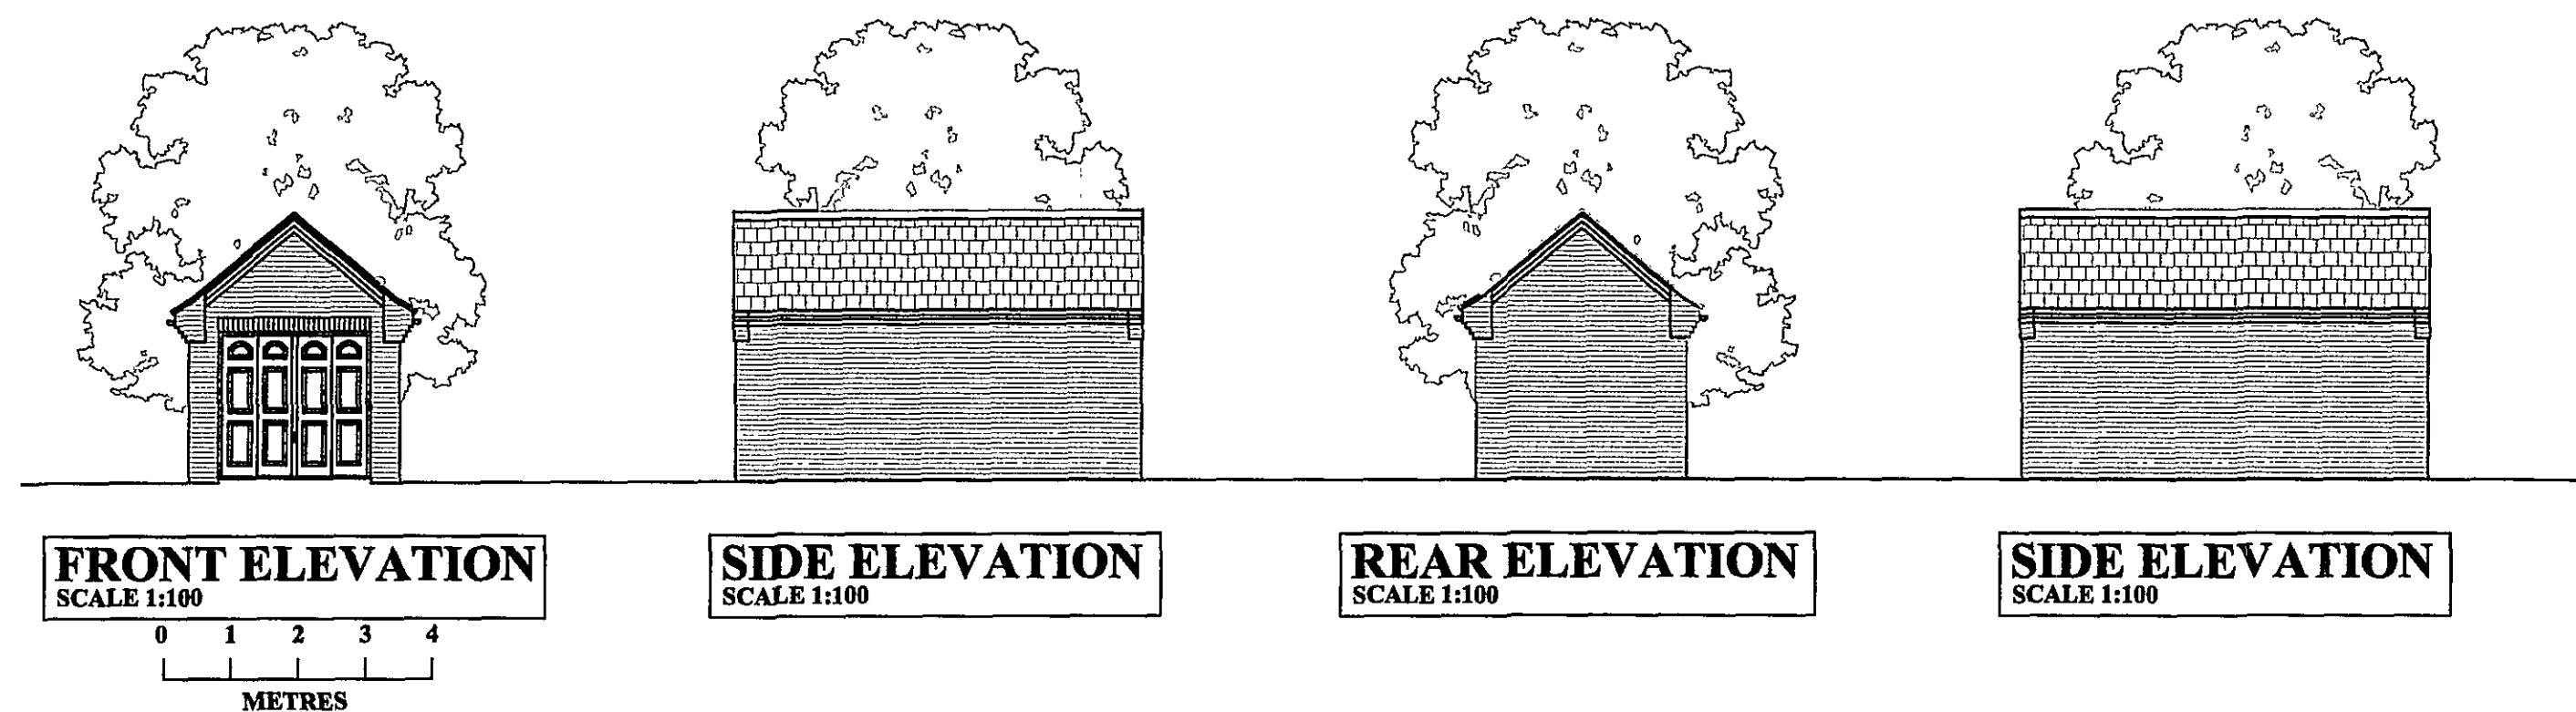

**DETERMINED
PLAN**

SHDC
Planning & Development
18 JUL 2008
Ref: 0809/b8

A JULY 2008 PLANNING DRAWING

REVISION:

Peter Humphrey Associates Ltd.
ARCHITECTURAL DESIGN AND BUILDING

PROJECT
135 ROMAN BANK
LONG SUTTON
SPALDING
LINCOLNSHIRE
PE12 9LB

CLIENT
MR AND MRS HOWELL

DATE MAY 2008 SCALE 1:50.1:100 JOB No. KL/10527/02A

DO NOT SCALE FROM THIS DRAWING
COPYRIGHT: THIS DRAWING MUST NOT BE ISSUED, LOANED OR COPIED
WITHOUT THE CONSENT OF PETER HUMPHREY ASSOCIATES LTD.

Peter Humphrey Associates Ltd.
ARCHITECTURAL DESIGN AND BUILDING
TELEPHONE 01553 680902
FAX 01553 680867
E-MAIL: info.kingalynn@peterhumphrey.co.uk
124 LONDON ROAD, WINGS LYNN, NORFOLK
PE30 2ES