
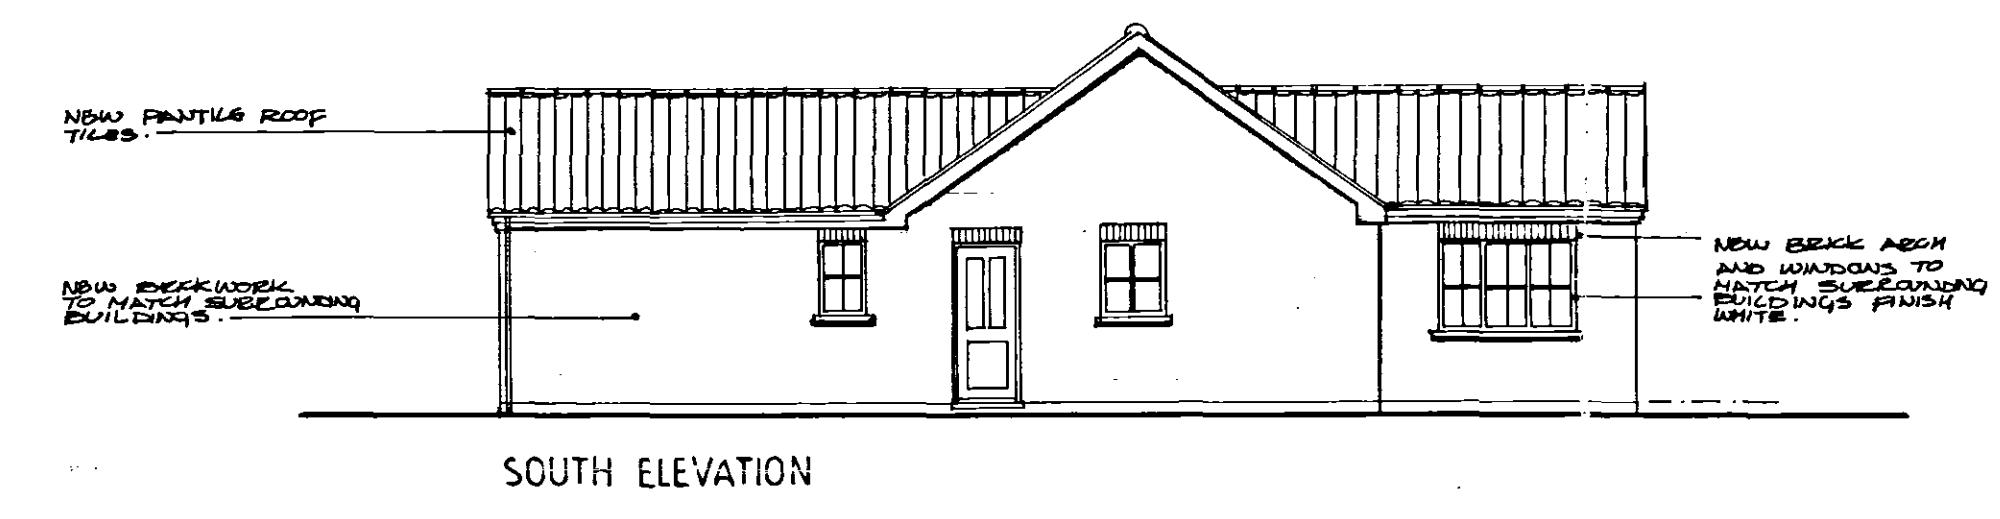
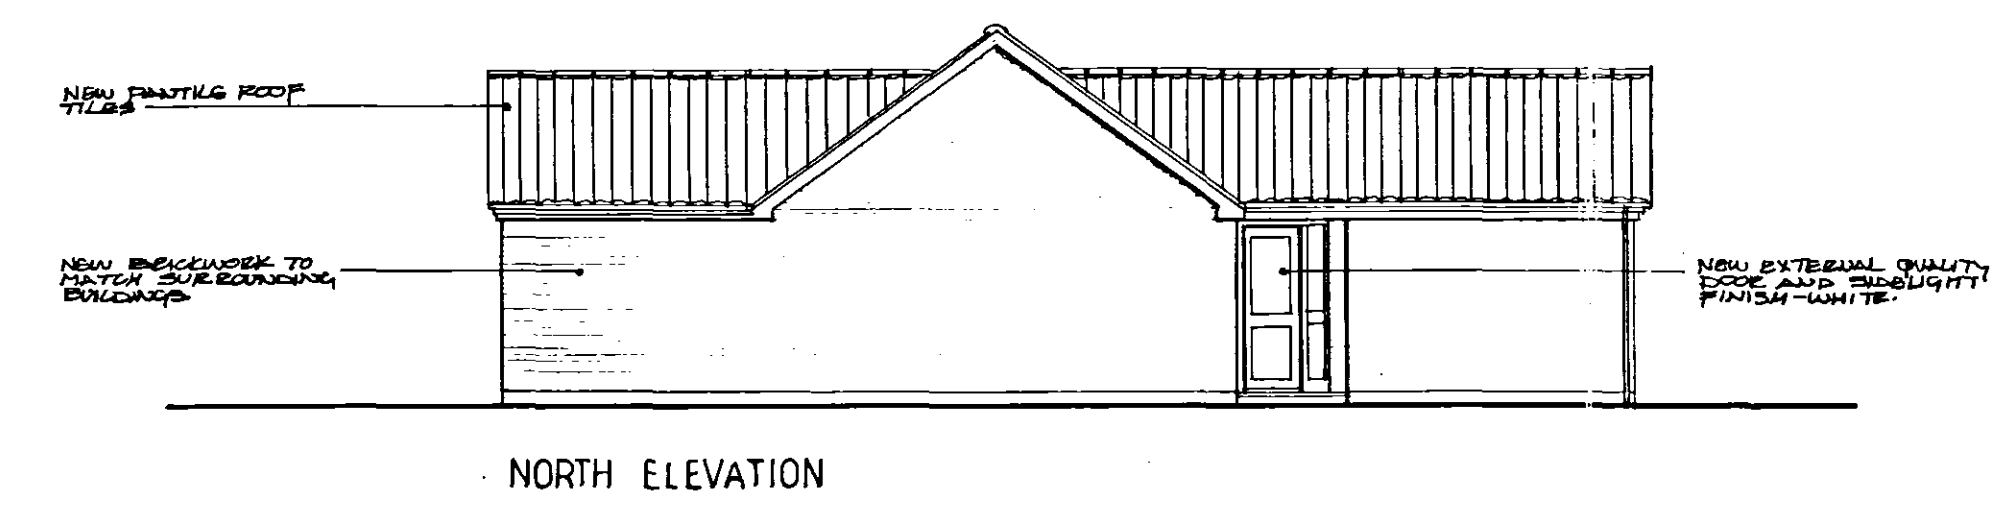
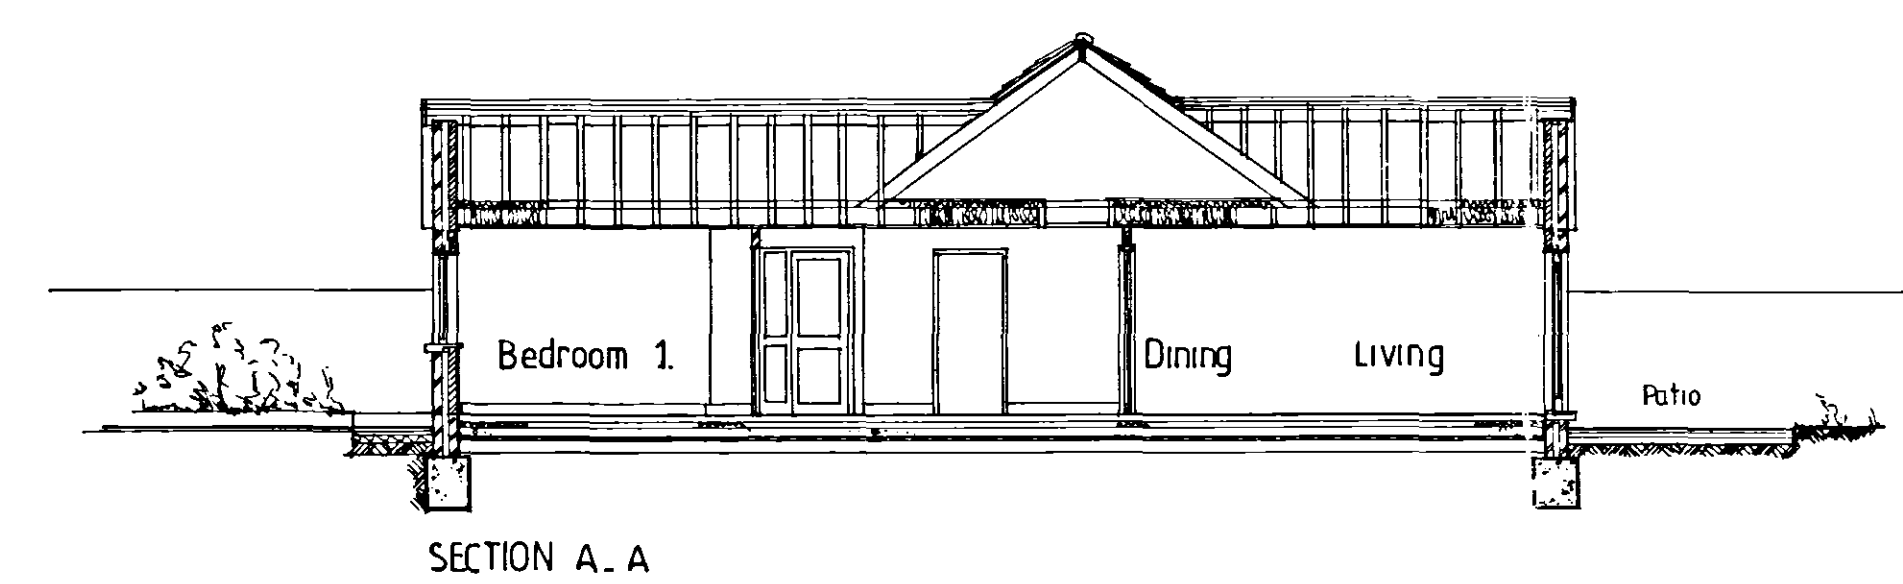
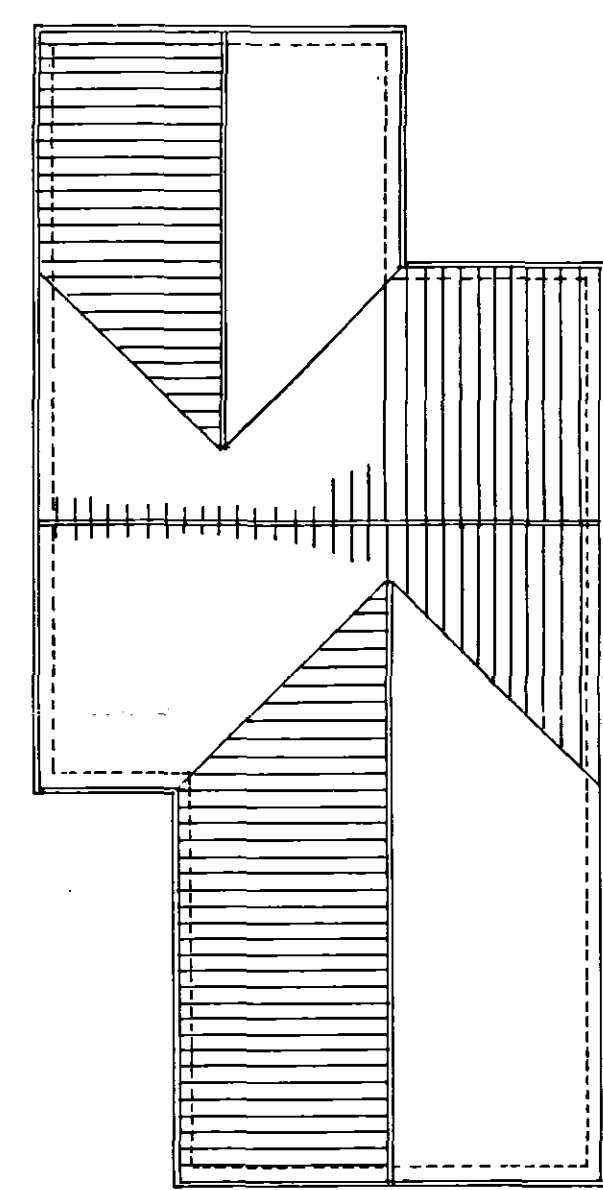
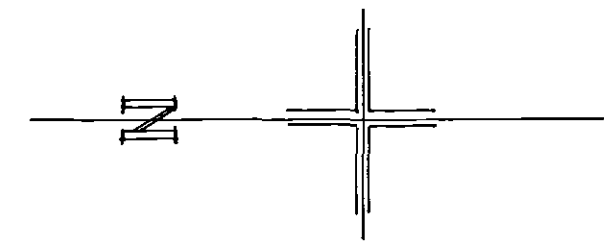


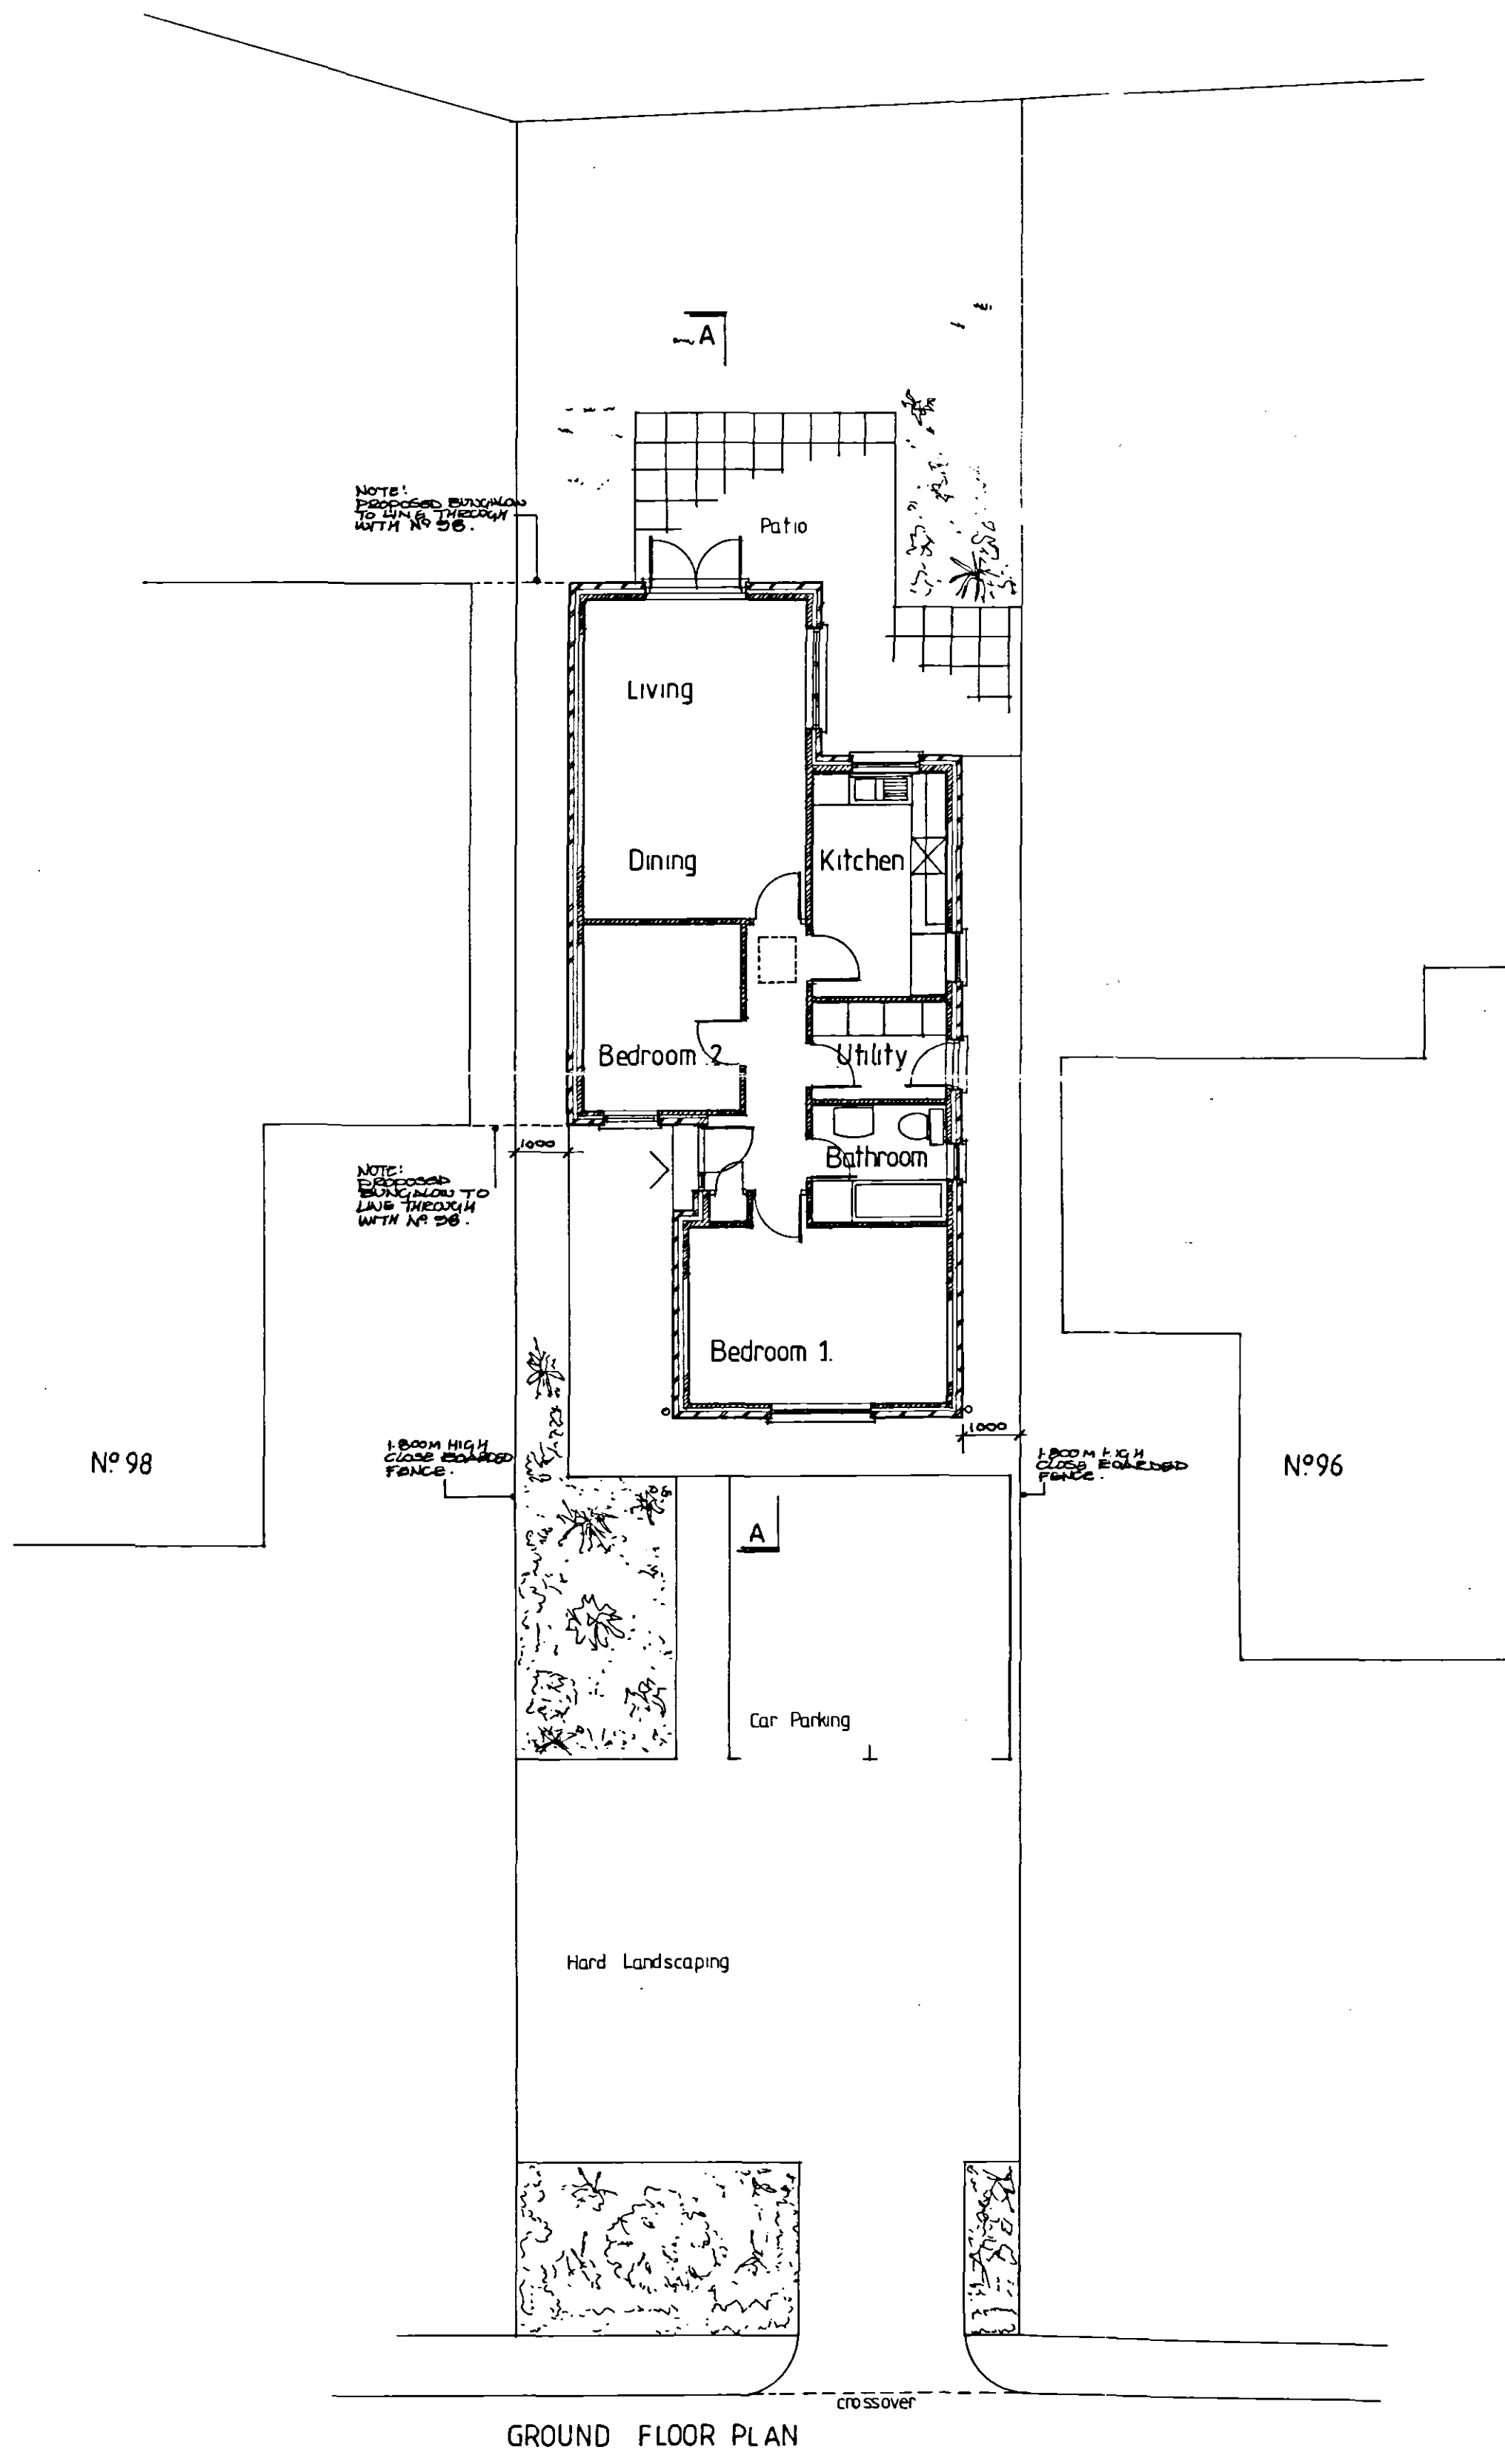

SHDC  
 Planning & Development  
 25 JUL 2008  
 Ref: 0834/08

**DETERMINE PLAN**

**MARTIN HALL ASSOCIATES LTD.**

|                                                                                     |          |        |       |
|-------------------------------------------------------------------------------------|----------|--------|-------|
| PROJECT: PROPOSED DWELLING ON LAND BETWEEN 96 - 98 LITTLE LONDON LONG SUTTON, Lincs |          |        |       |
| DRAWING: PLANS, ELEVATIONS, SECTION AS PROPOSED                                     |          |        |       |
| REF:                                                                                | REVISION | SCALES | DATE  |
| 2412.01                                                                             |          | 1:100  | 07.08 |

7A OAK STREET  
 FAKENHAM  
 NORFOLK  
 NR21 9DX  
 TEL: 01328 862229  
 FAX: 01328 855953  
 E-mail: design@martinhall-associates.co.uk

DO NOT SCALE, PRINTING MAY HAVE DISTORTED DRAWN DIMENSION  
 USE FIGURED MEASUREMENTS ONLY IF IN DOUBT - ASK!