




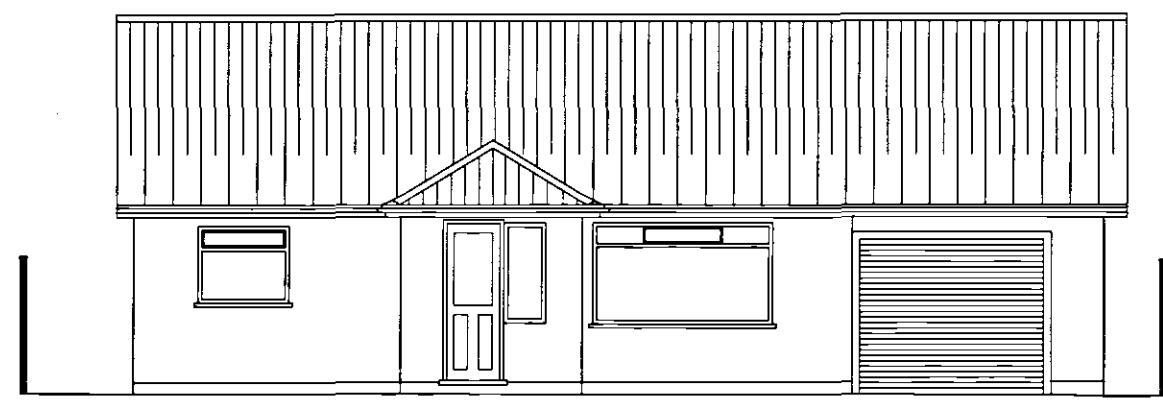


WEST ELLEVATION (FRONT) 1:100

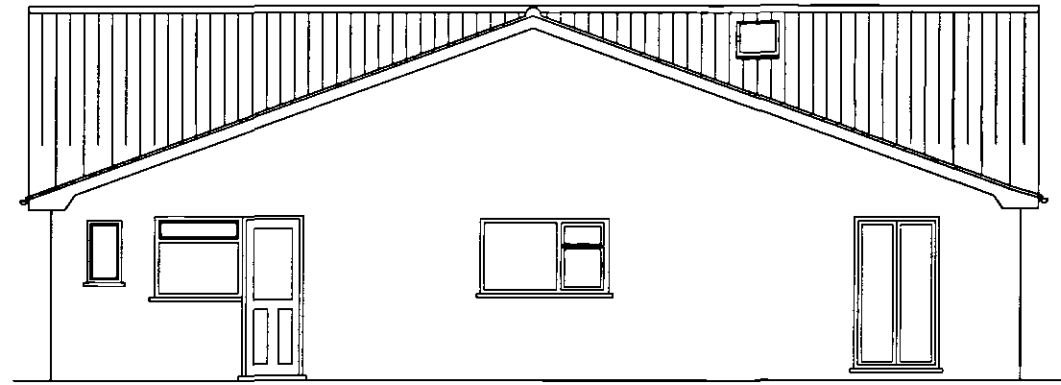


EAST ELLEVATION (REAR) 1:100

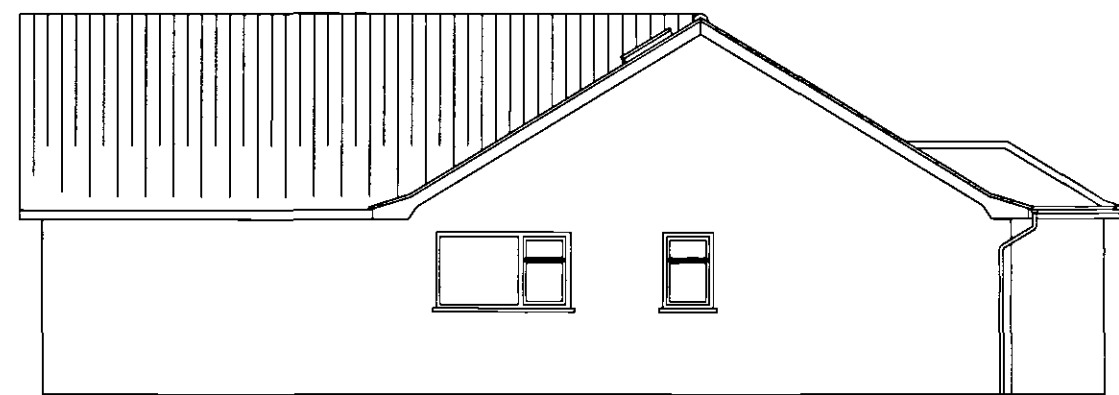



NORTH ELLEVATION 1:100

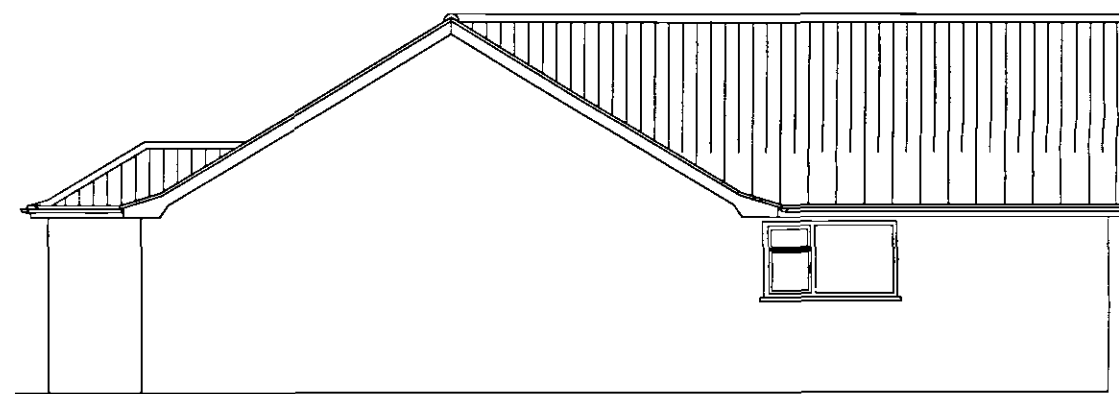



SOUTH ELLEVATION 1:100

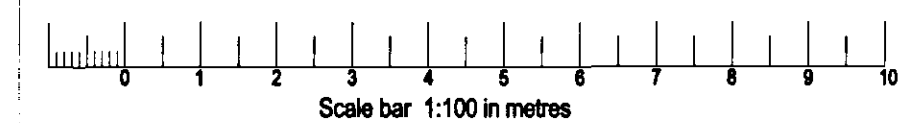

Facing Bricks: LBC Golden Buff To match existing
Roof Tiles: Sandtoft Std Patt. Antique No.2 To match existing
Windows & Doors: White UPVC
Garage door: Roller Shutter

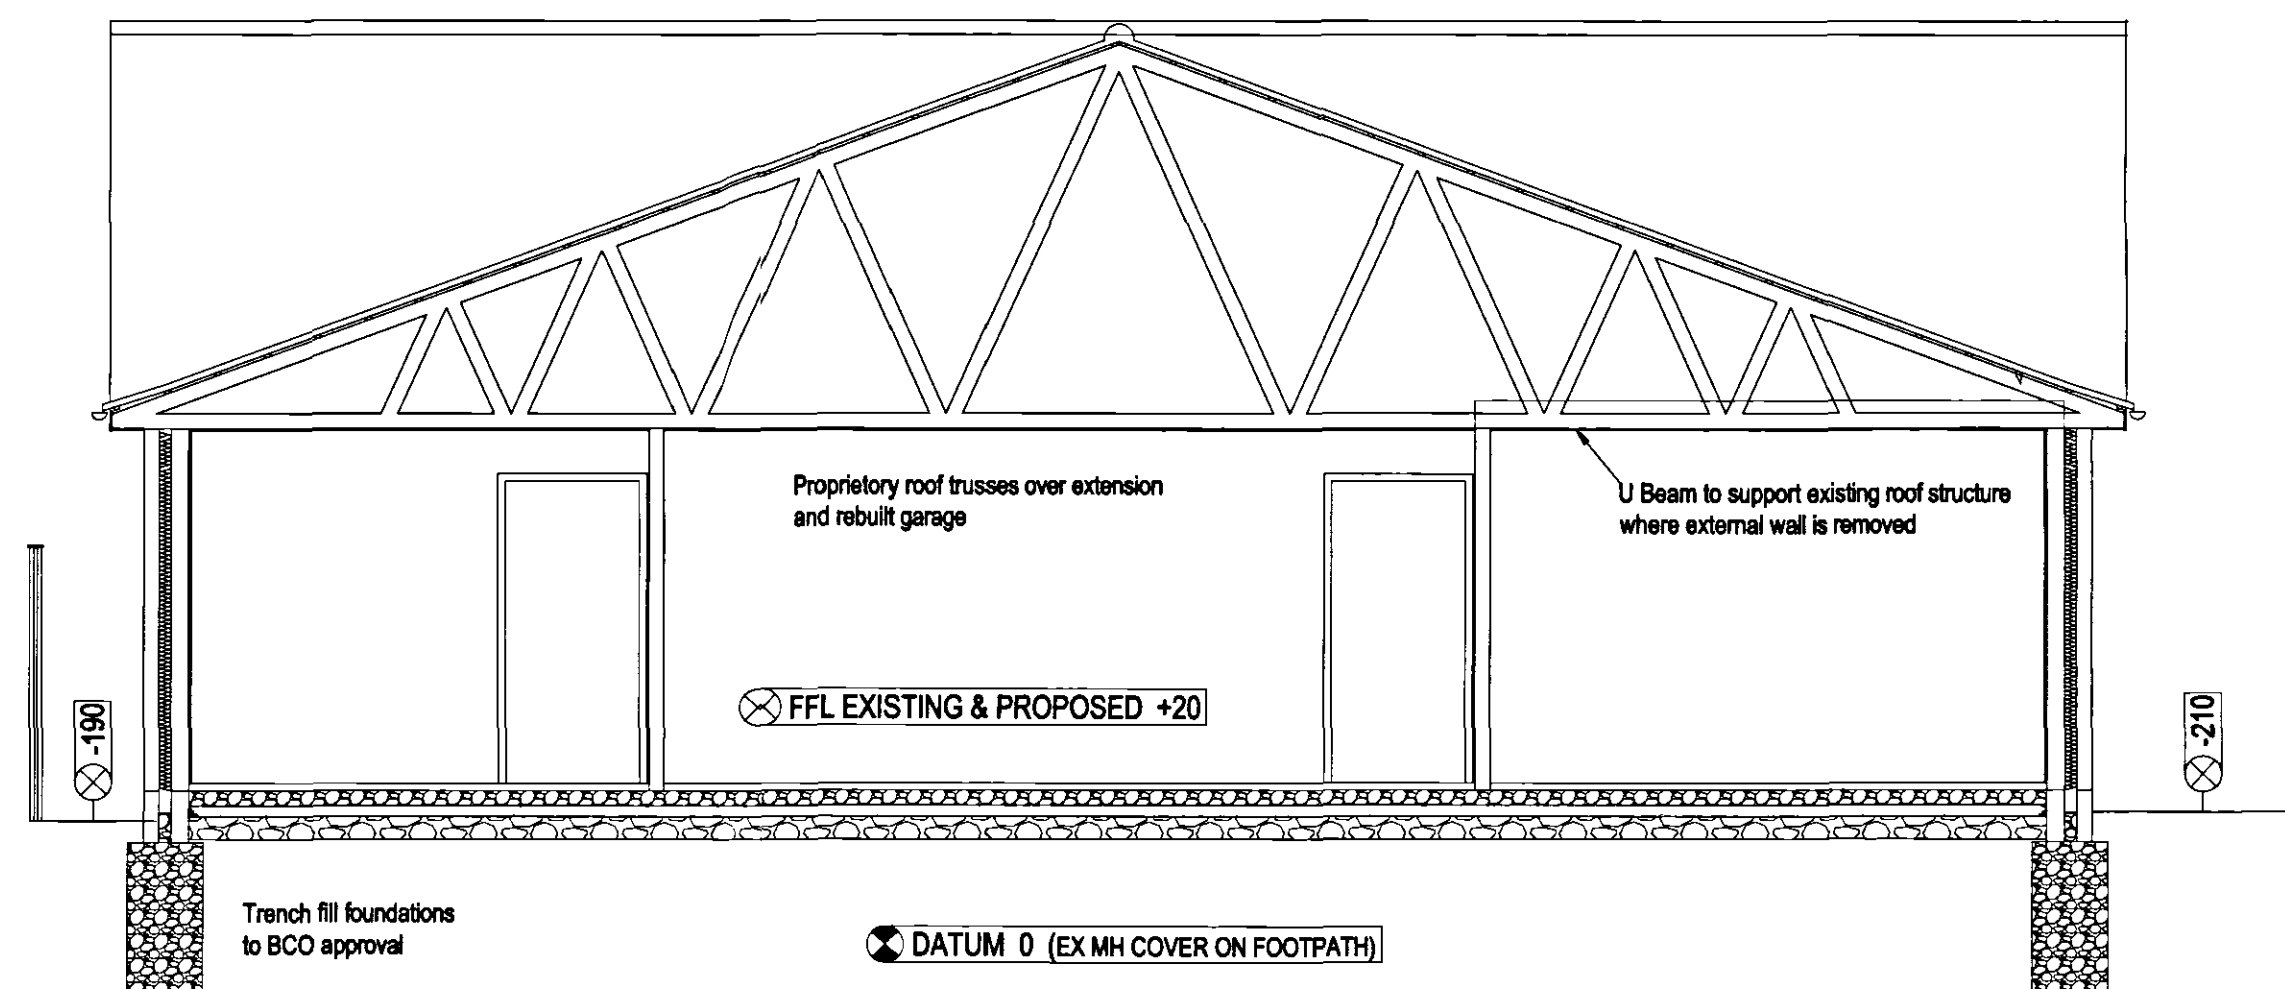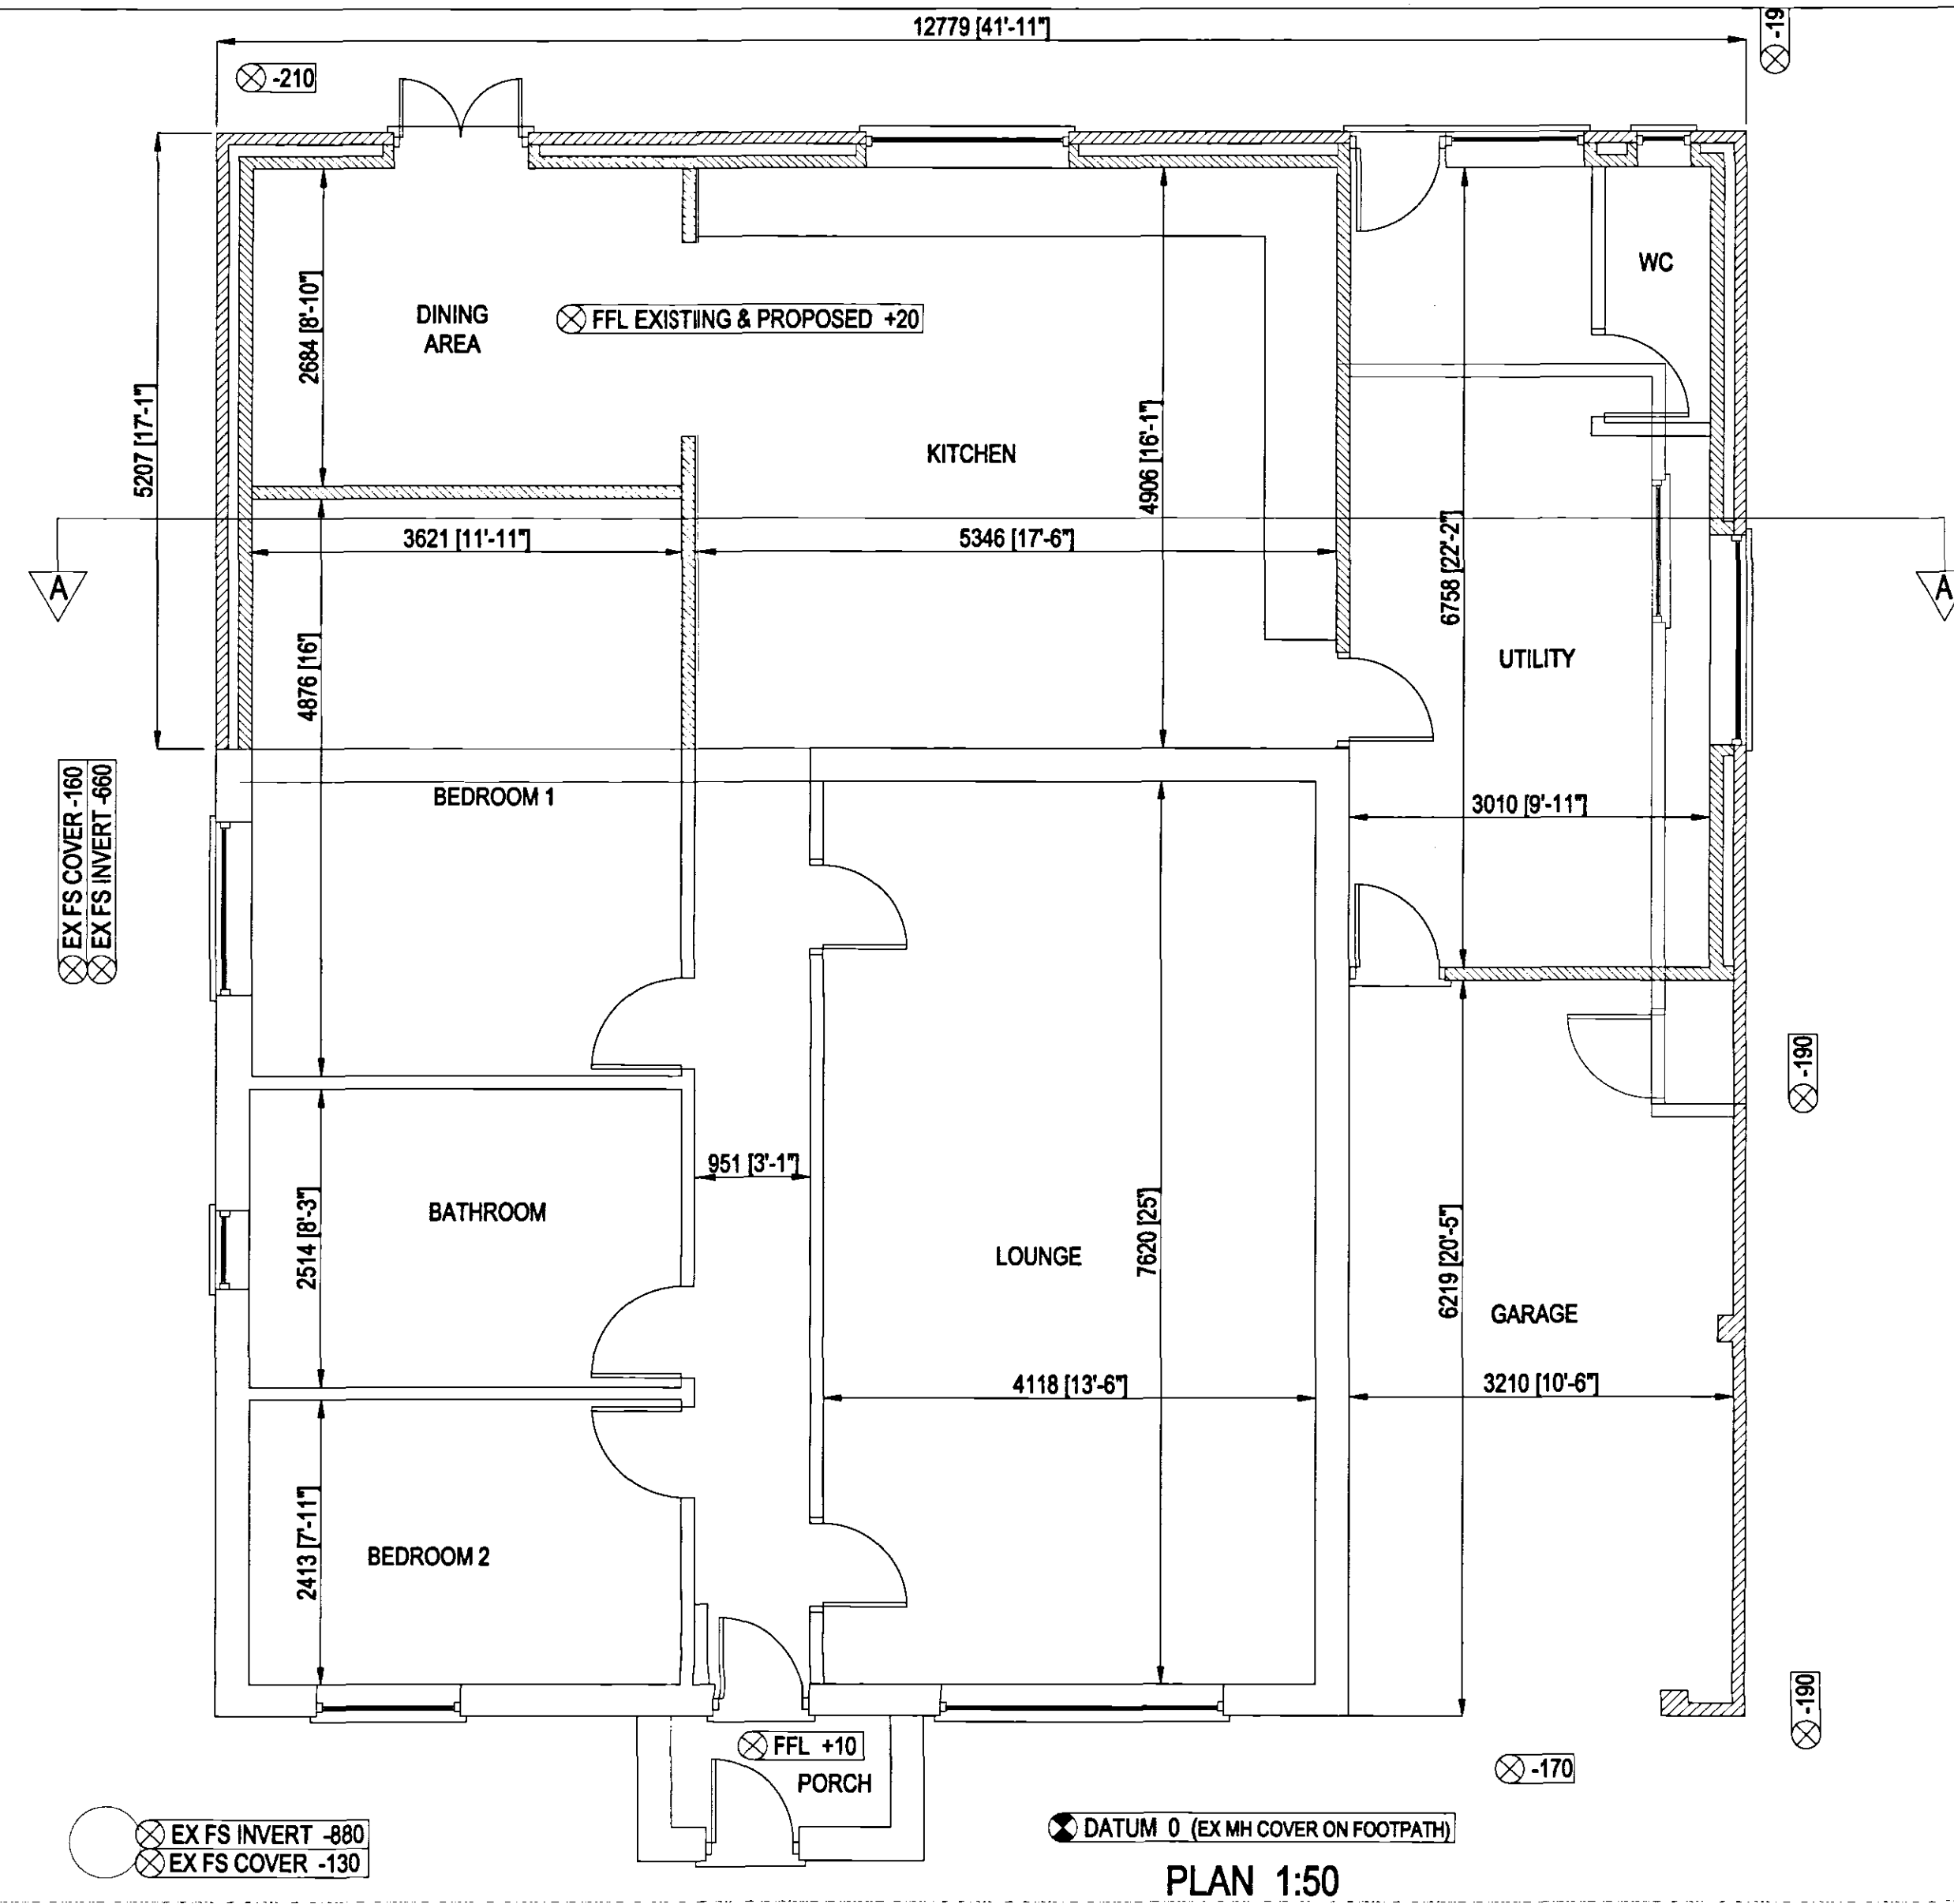

SECTION A A 1:50

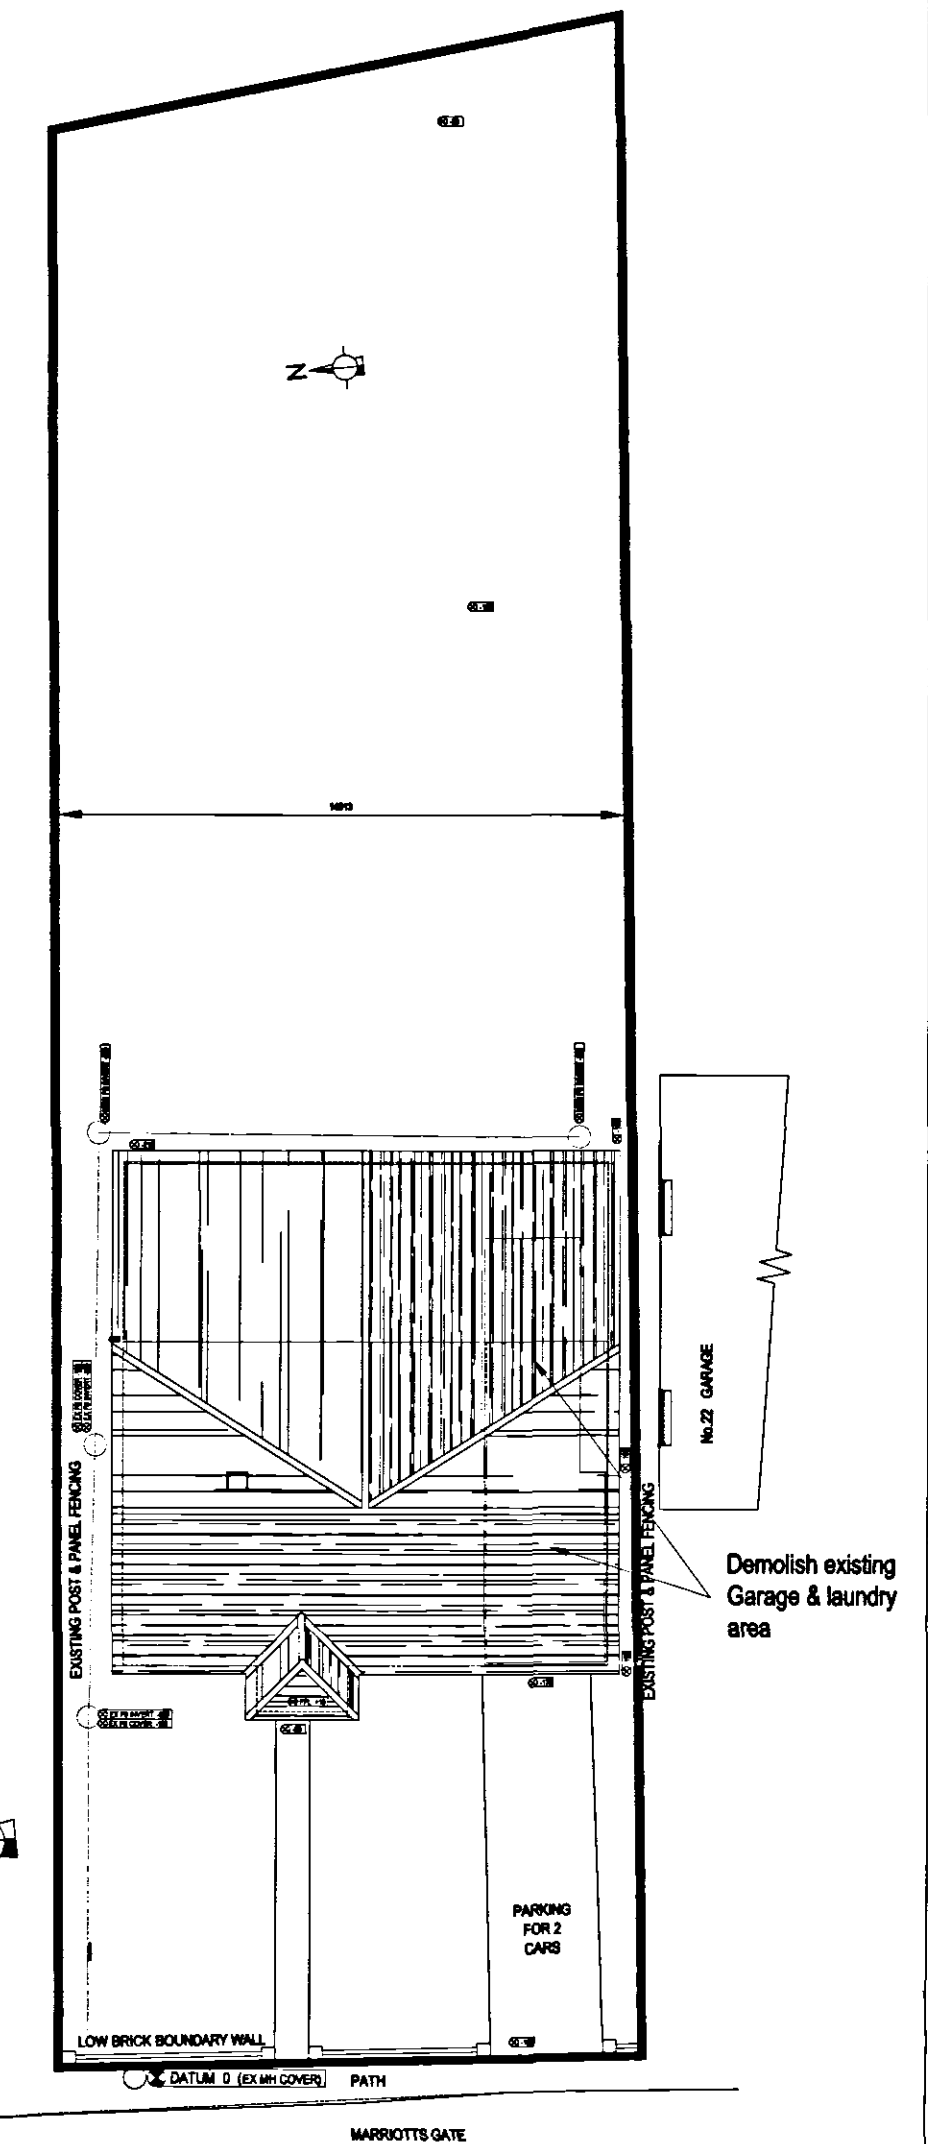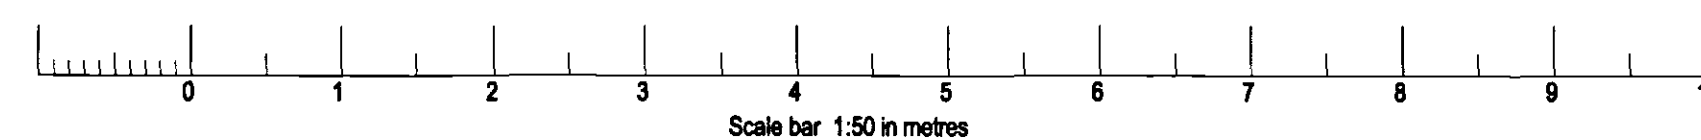

BLOCK PLAN 1:100

**DETERMINED
PLAN**

SHDC
Planning & Development
- 4 AUG 2008
Ref: 0865168

Issue A	Planning Application	27-07-08
West End Cad	100, 82 West End, Whitby, Peterborough, T. 01733 204114 F. 01733 751720 E. eastw@eol.com	
Project	Extension to Bungalow For Mr & Mrs N Owen At 24 Marriotts Gate, Lutton, Spalding, Lincs. PE12 9HN	
Scale:	1:100 & 1:50	Drawn 25-07-08 atd
Print size:	A1	
Proposed Plan & Elevations WEC-08102		