
SHDC
PLANNING & DEVELOPMENT
0 8 NOV 2011
Ref. 0868-11

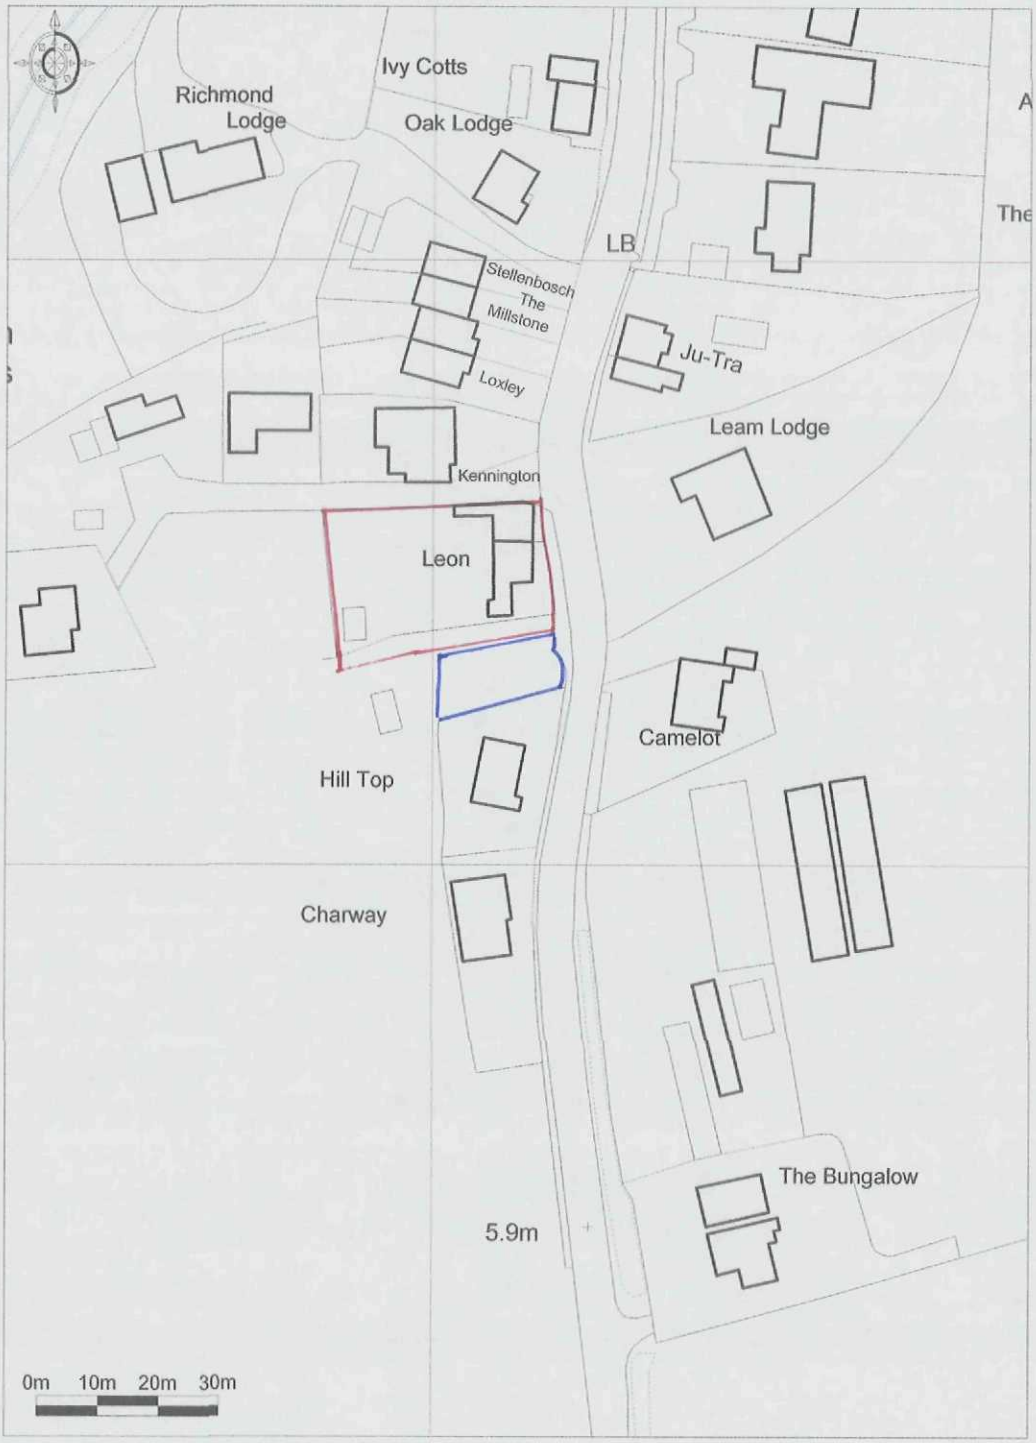

Promap®
Ordnance Survey © Crown Copyright 2011. All rights reserved.
Licence number 100020449. Plotted Scale - 1:1250