





Building Design Awards
Building Excellence in Penland

Winner, Heritage award 2010
for Conversion or Renovation
Highly commended 2010
for Conversion or Renovation
Highly commended 2009
Heritage award New Build

Rev	Purpose	By	Date
-	-	-	-

DAVID BROKER DESIGN SERVICES
CONCEPT 2000
DESIGN AND DEVELOPMENT
LTD
ESTABLISHED 1975


ARCHITECTURAL TECHNICIANS
DANBROOKE HOUSE STATION ROAD
WISBECH ST MARY
WISBECH CAMBS PE13 4RW
Telephone 01954510421
Facsimile 01954510400
E-mail david.broker@virgin.net

Client:	P. EVANS		
Drawing No:	1477		
Project:	PROPOSED EXTENSION		
Site:	22 MARRIOTS GATE LUTTON SPALDING		
Postcode:	PE12 9HN	Drawn:	AS
Scale:	1:50 @ A1	Date:	JULY 10
Check:	-	Revision No:	-

DO NOT SCALE FROM THIS DRAWING - All dimensions to be verified on site - This drawing and design remains the copyright of David Broker and may not be reproduced without permission. David Broker or Concept 2000 will not be held responsible for any construction works undertaken prior to approval or before approved plans are issued - Any alterations to details or specifications may invalidate the approval and incur significant additional costs.



BLOCK PLAN
SCALE 1:250

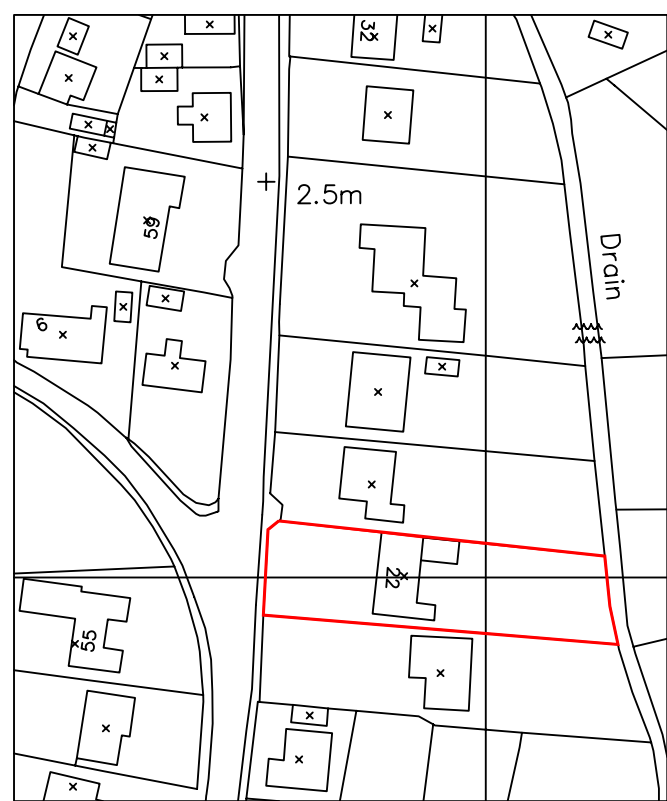

LOCATION PLAN
SCALE 1:1250



Building Design Awards
Building Excellence in Penland

Winner, Heritage award 2010
for Conversion or Renovation
Highly commended 2010
for Conversion or Renovation
Highly commended 2009
Heritage award New Build

Rev	Purpose	By	Date
-	-	-	-

DAVID BROKER DESIGN SERVICES
CONCEPT 2000
DESIGN AND DEVELOPMENT
LTD
ESTABLISHED 1975

ARCHITECTURAL TECHNICIANS
DANBROOKE HOUSE STATION ROAD
WISBECH ST MARY
WISBECH CAMBS PE13 4RW
Telephone 01954510421
Facsimile 01954510400
E-mail david.broker@virgin.net

Client:	P. EVANS		
Drawing No:	1477		
Project:	PROPOSED EXTENSION		
Site:	22 MARRIOTS GATE LUTTON SPALDING		
Postcode:	PE12 9HN	Drawn:	AS
Scale:	1:50 @ A1	Date:	JULY 10
Check:	-	Revision No:	-

DO NOT SCALE FROM THIS DRAWING - All dimensions to be verified on site - This drawing and design remains the copyright of David Broker and may not be reproduced without permission. David Broker or Concept 2000 will not be held responsible for any construction works undertaken prior to approval or before approved plans are issued - Any alterations to details or specifications may invalidate the approval and incur significant additional costs.