




SOUTH HOLLAND DC
HOUSING & PLANNING
11 SEP 1997
Ref: 97/97

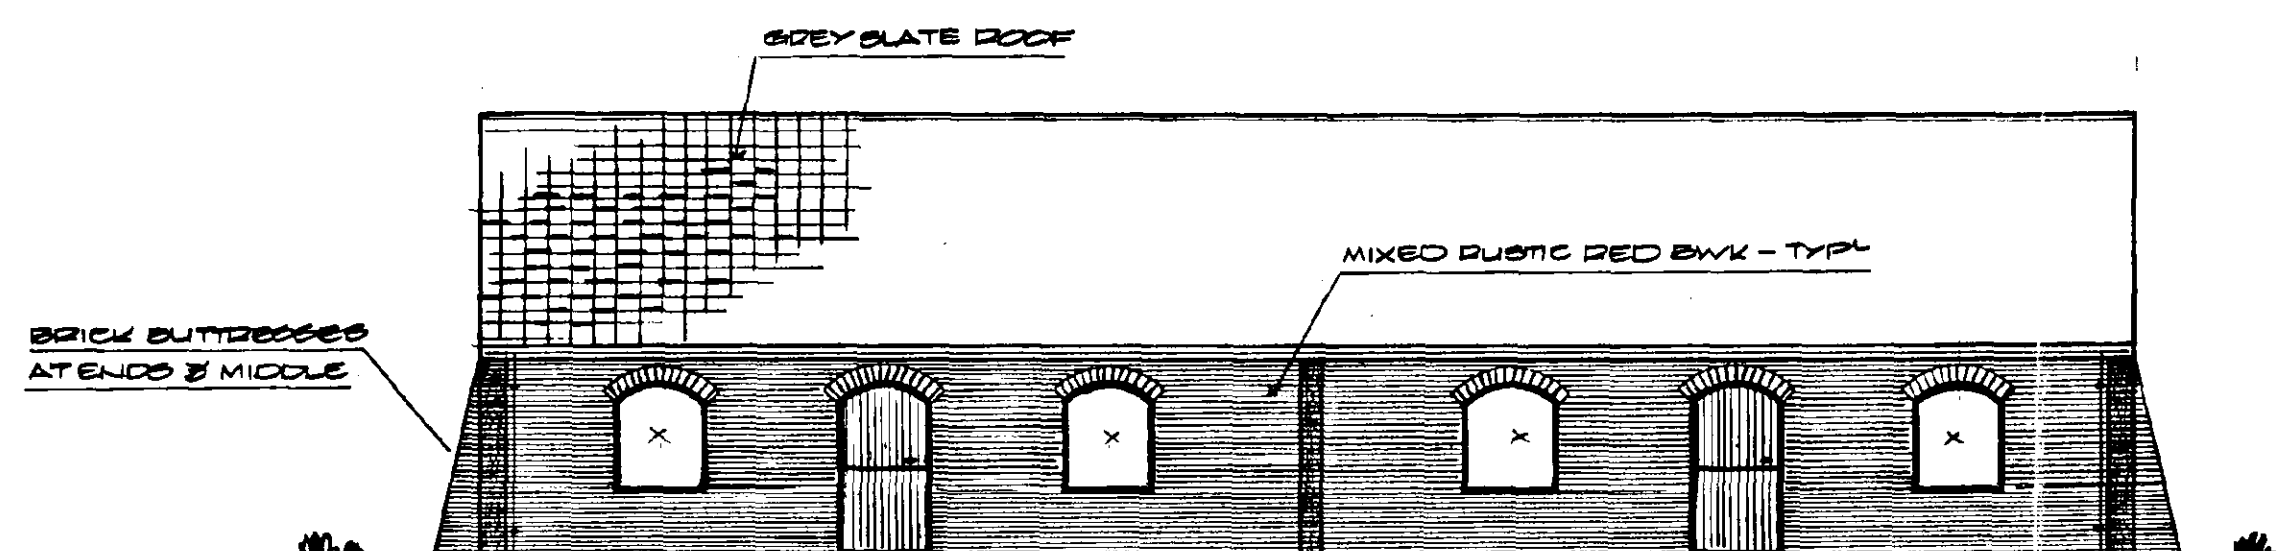

FRONT ELEVATION (FACES SASSENHEIM DWELLING)

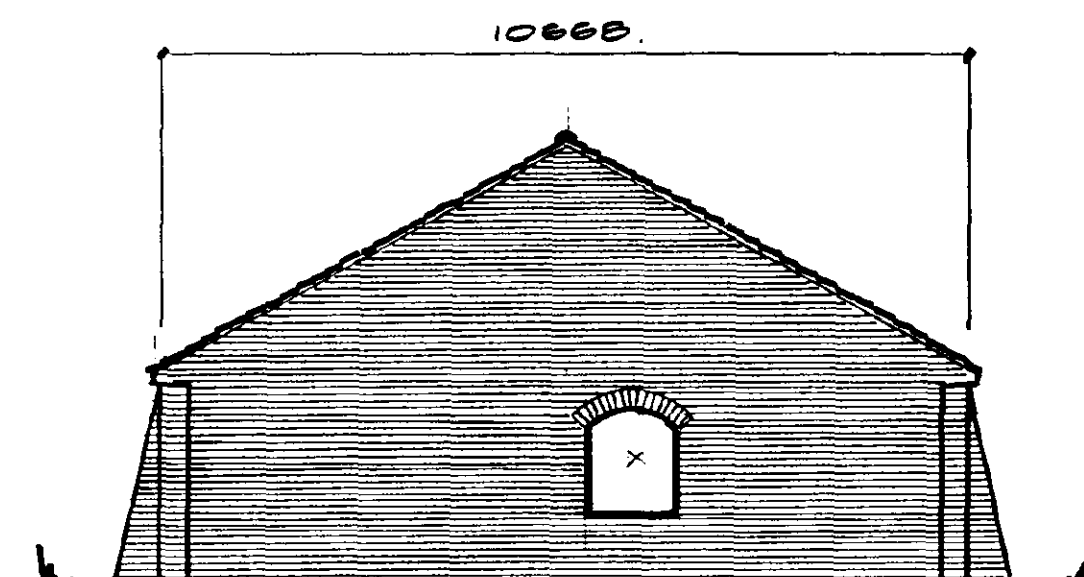

END ELEVATION
(BOTH SIMILAR)

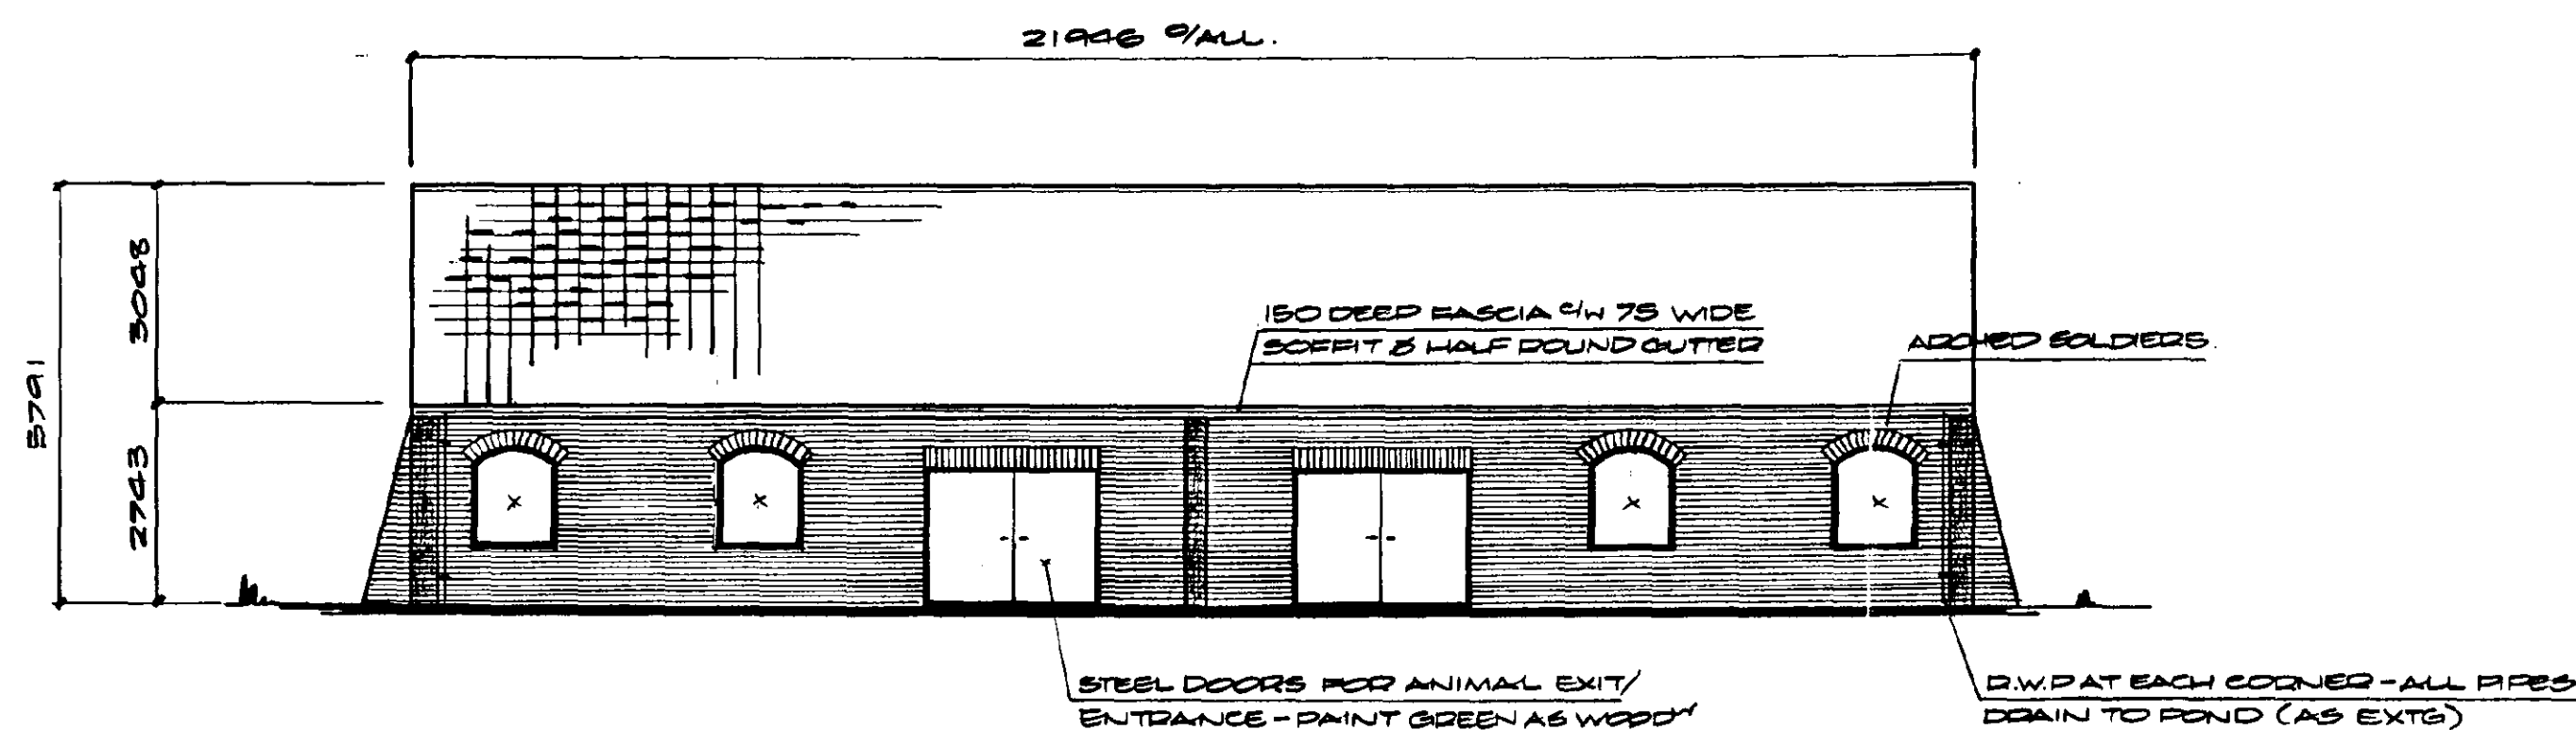

REAR ELEVATION

DETERMINED
PLAN

PROJECT DESCRIPTION

REPLACEMENT CALF SHED FOR Mr.B.S.KING, SASSENHEIM, LUTTON BANK, LUTTON PE12 9LJ.

DATE - SEPTEMBER 1997.

REVISION

SCALE - 1:100

DRWG No. - 09971/1