
Building For:
John Gant
Produced by:
Greens Constructions

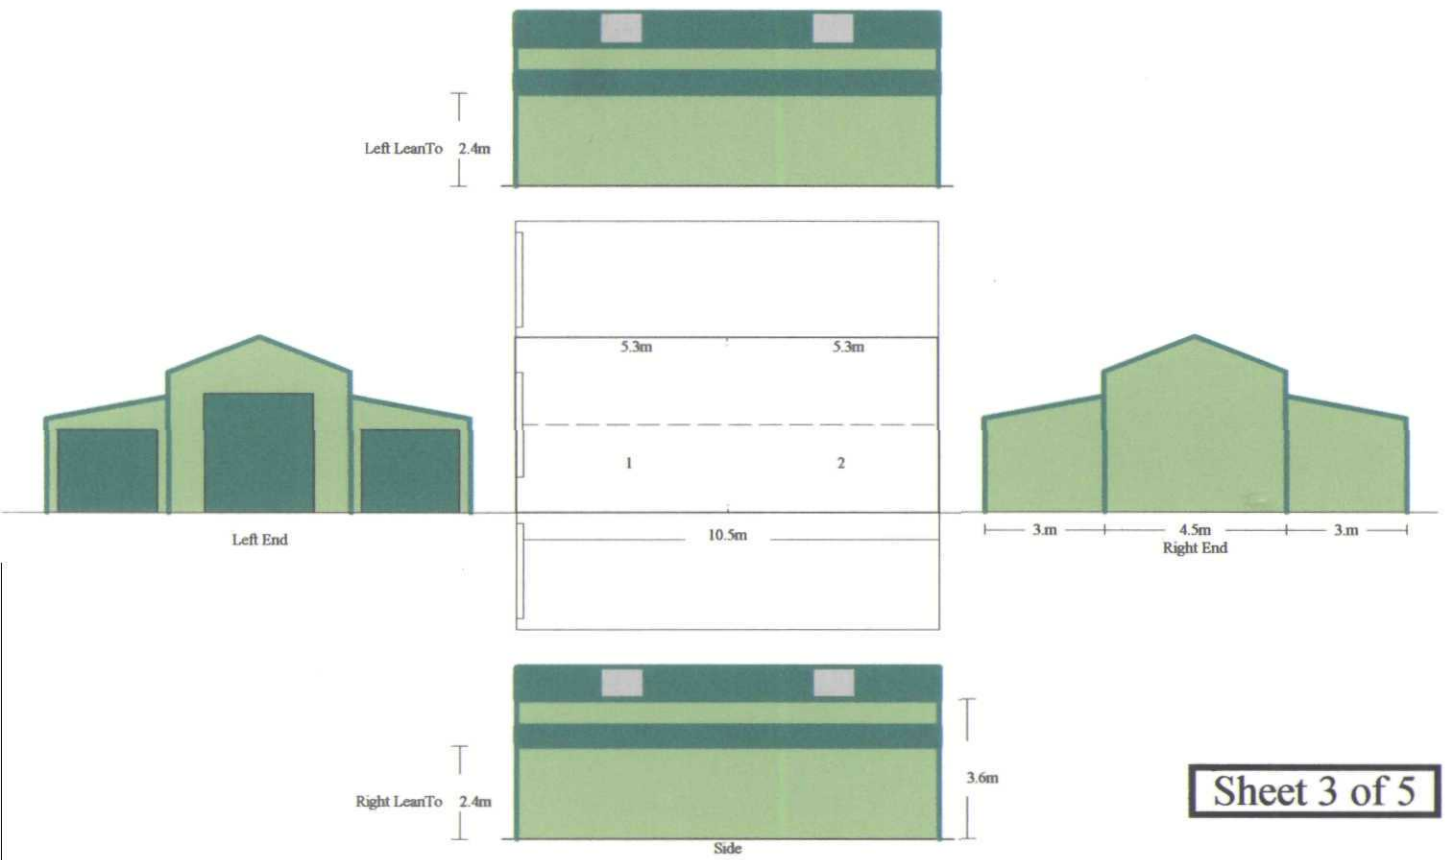

Sheet 3 of 5