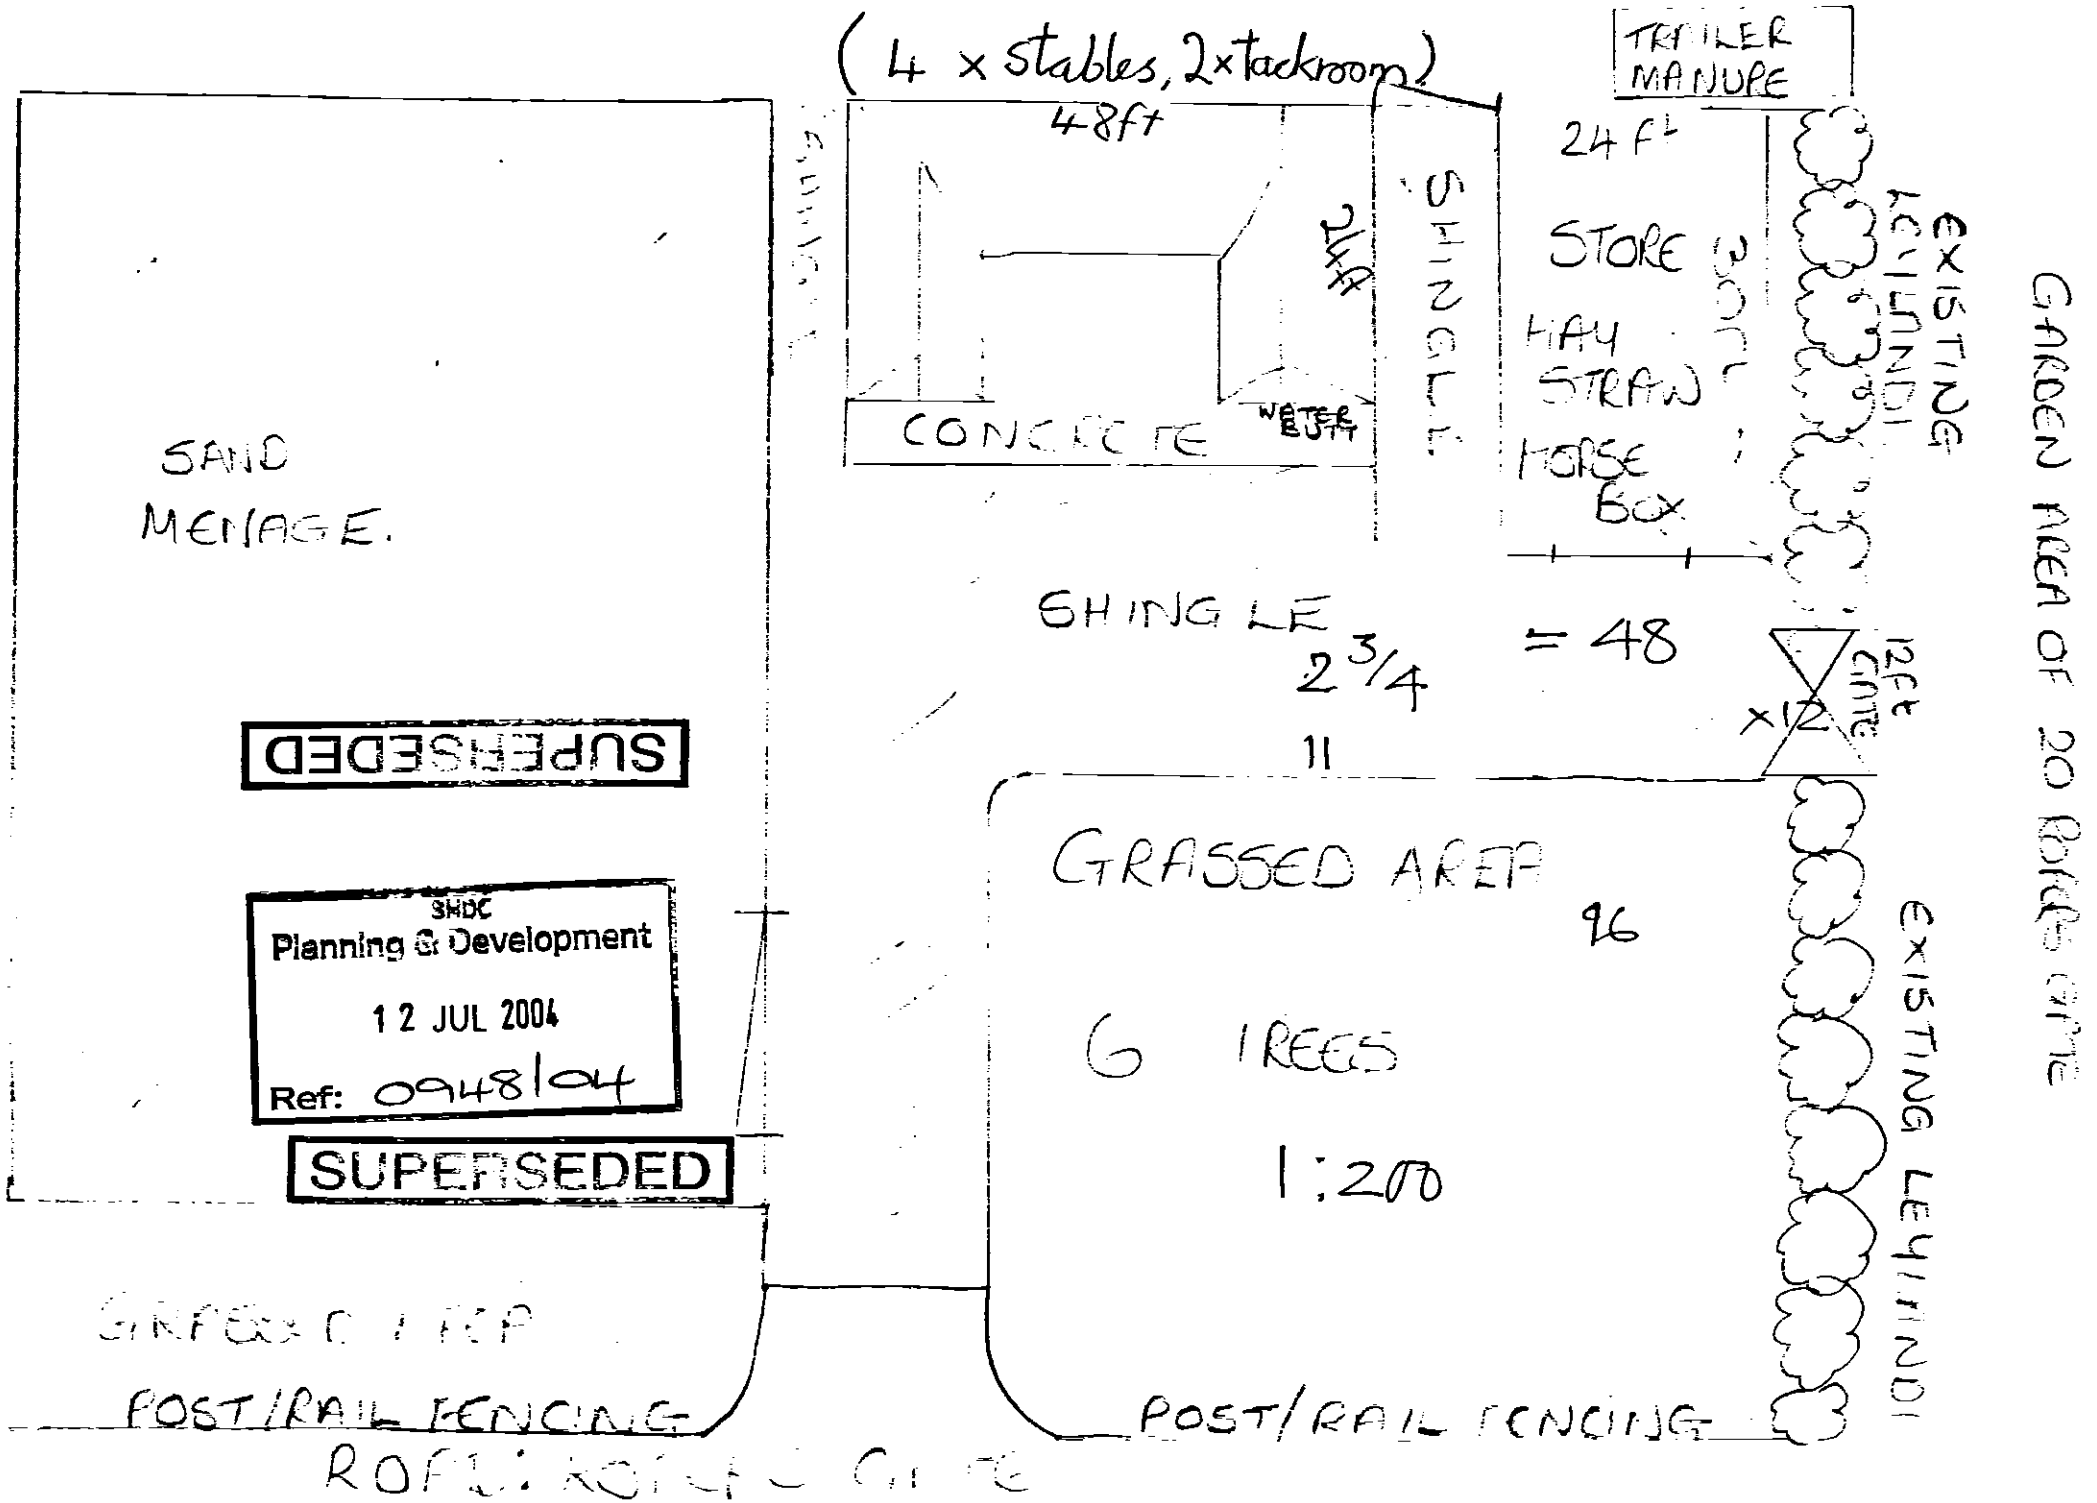

(4 x Stables, 2x tackroom)
48ft
SHINGLE
2¼
CONCRETE
WATER BUTT
TRAILER MANURE
24 ft
STORE
HAY
STRAW
HORSE BOX
EXISTING LEYLANDII
SHINGLE 2 3/4
= 48
12ft CENTRE
x12
11
SAND MENAGE.
SUPERSEDED
SHDC
Planning & Development
12 JUL 2004
Ref: 0948/04
SUPERSEDED
GRASSED AREA
96
6 TREES
1:200
EXISTING LEYLANDII
POST/RAIL FENCING
POST/RAIL FENCING
ROLLING 12ft GATE
GARDEN AREA OF 20 ROOMS CENTRE