
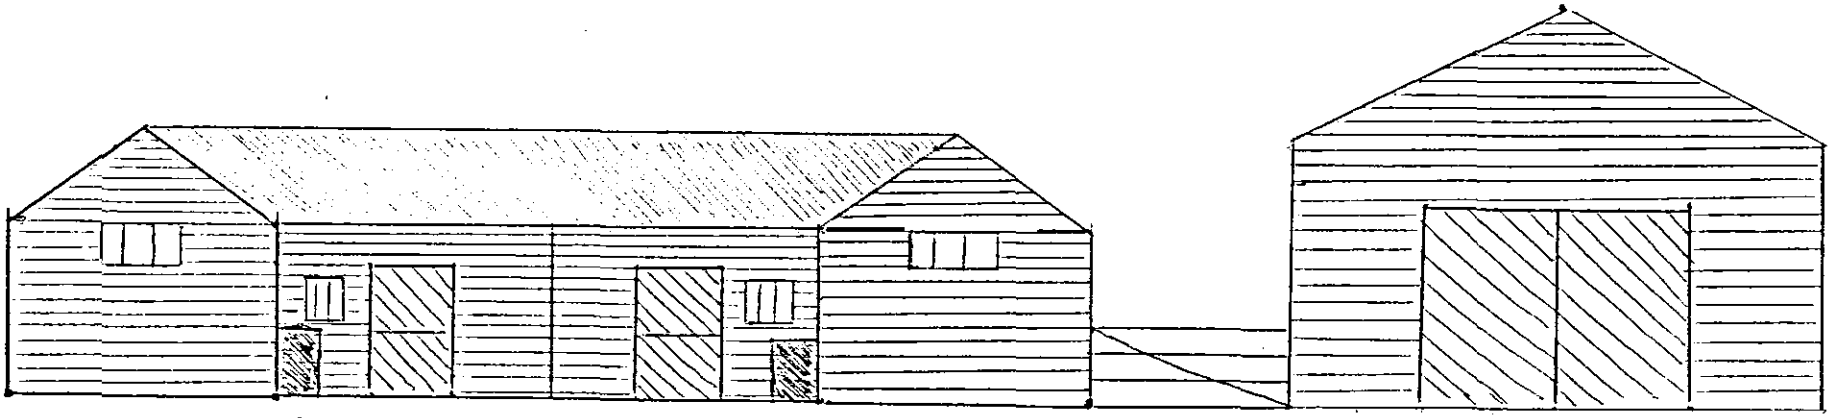


FRONT ELEVATION

DETERMINED
PLAN

SHDC
Planning & Development
12 JUL 2004
Ref: 0948/04

SCALE: 1/100.

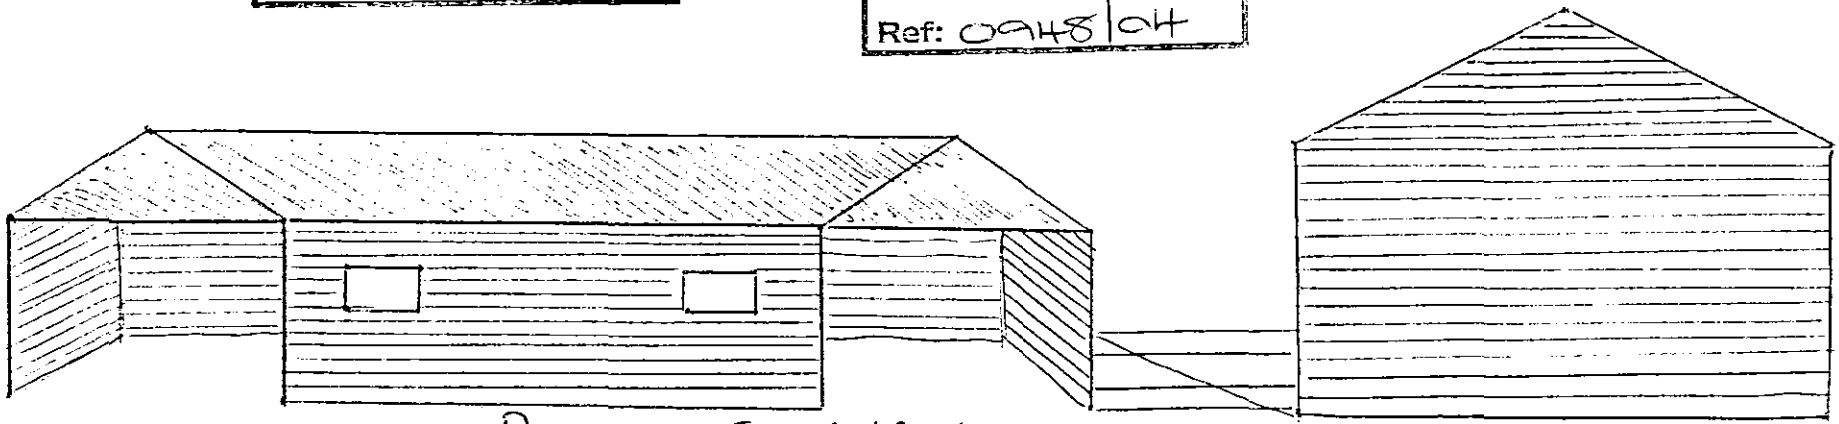

REAR ELEVATION