
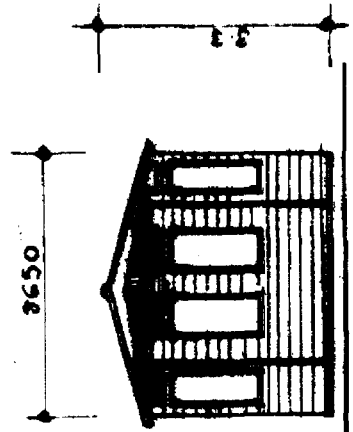
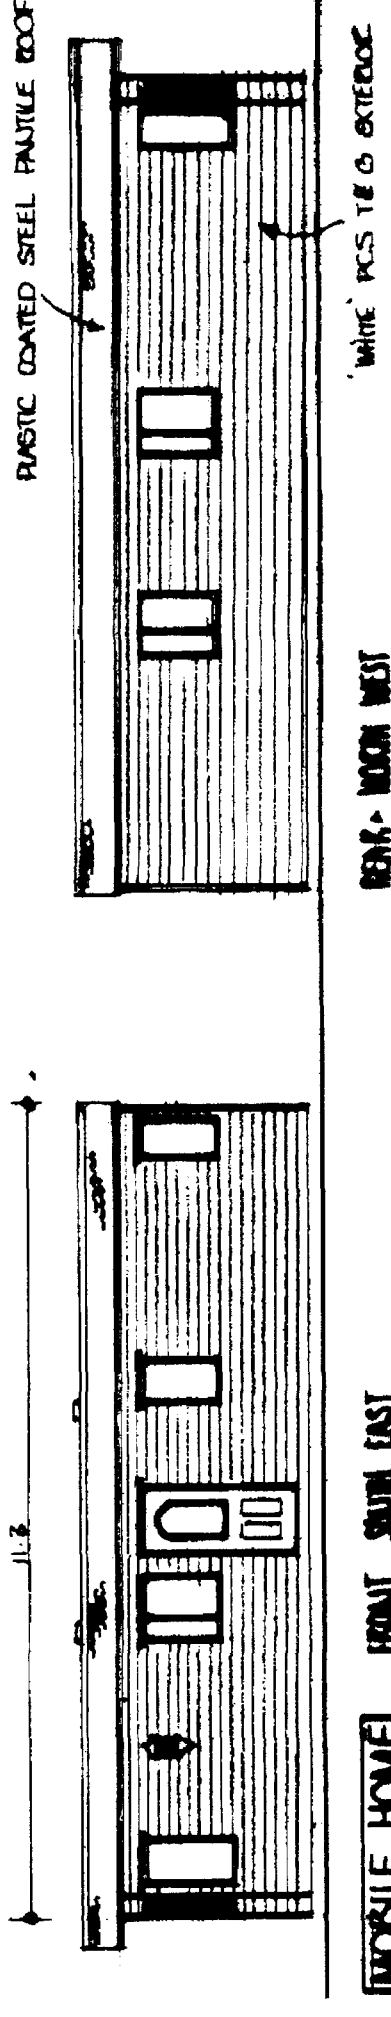


PROPOSED MOBILE HOME AND ADMINISTRATION PORTACABIN TO CARAVAN PARK
OFF ROMAN BANK LUTTON GOWTS SILVERHILL LEISURE LTD

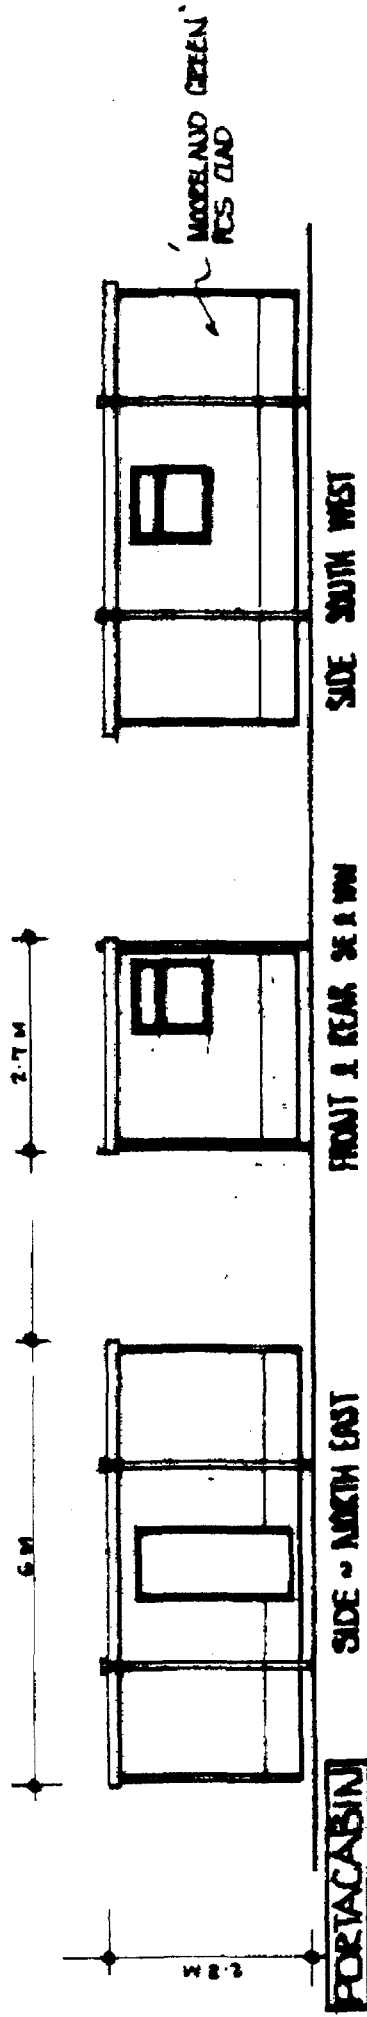

SITES - S.W. 1-4-E

SOUTH HOLLAND DC
HOUSING & PLANNING

20 SEP 2001

Ref:

DRAWING NO 3020 ~ 3
PLANNING REF H12 0954 01
SCALE 1:100

EXISTING DRIVE

EXISTING LAUREL / CHERRY
AND SILVER BIRCH TREE
LANDSCAPING

954/01

EXISTING DENSE LEYLAND CYPRESS
AND MIXED TREE BOUNDARY TREATMENT
APPROX 3M HEIGHT

PROPOSED GARAGE / STORE BUILDING
APPLICATION N° H12 0392 02
CURRENTLY BEING CONSIDERED

ALI


NTIAL DEVELOPMENT

PORTABLE OFFICE / ADMINISTRATION
ACCOMMODATION UNIT

EXISTING DRIVEWAY

RD.

EXISTING ACCESS

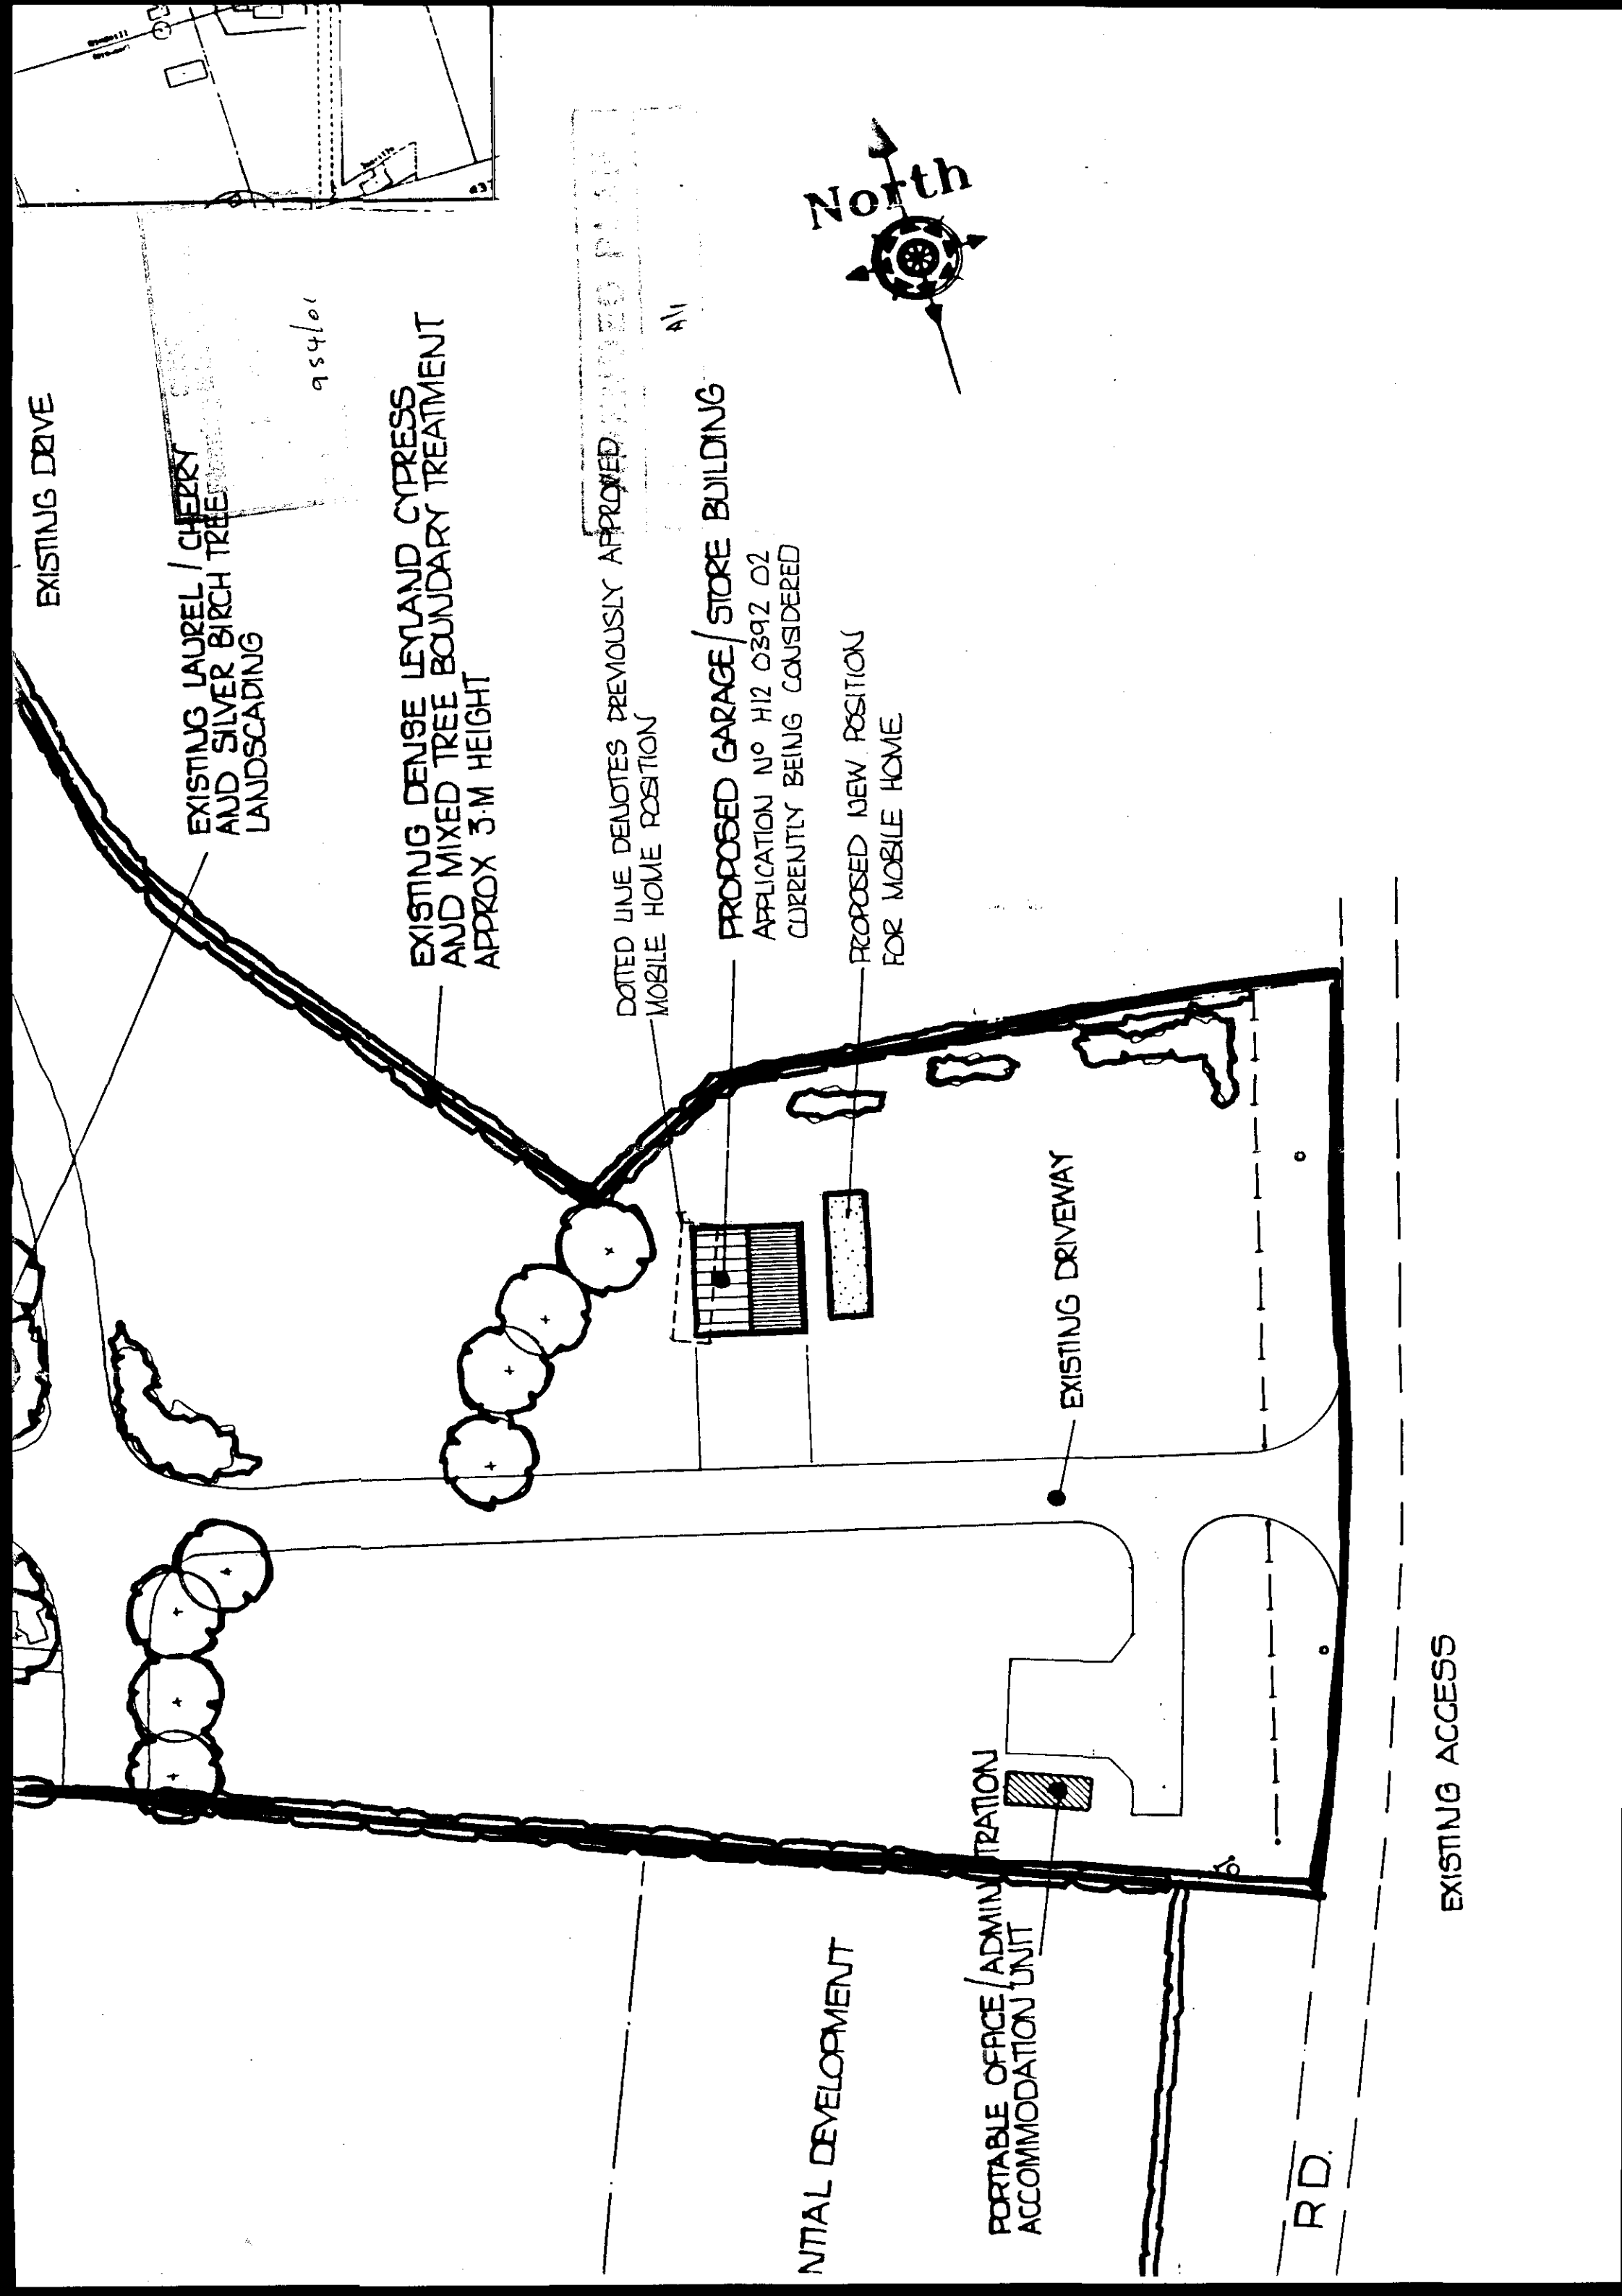

EXISTING DRIVE

EXISTING LAUREL / CHERRY
AND SILVER BIRCH TREE
LANDSCAPING

EXISTING DENSE LEYLAND CYPRESS
AND MIXED TREE BOUNDARY TREATMENT
APPROX 3M HEIGHT

DOTTED LINE DENOTES PREVIOUSLY APPROVED
MOBILE HOME POSITION

PROPOSED GARAGE/STORE BUILDING
APPLICATION N° H12 0392 02
CURRENTLY BEING CONSIDERED

PROPOSED NEW POSITION
FOR MOBILE HOME

EXISTING DRIVEWAY

ENTIAL DEVELOPMENT

PORTABLE OFFICE / ADMINISTRATION
ACCOMMODATION UNIT

R.D.

EXISTING ACCESS

Planning & Development

24 MAY 2002


954/01

Ref


AMENDED PLAN

Ref: A11




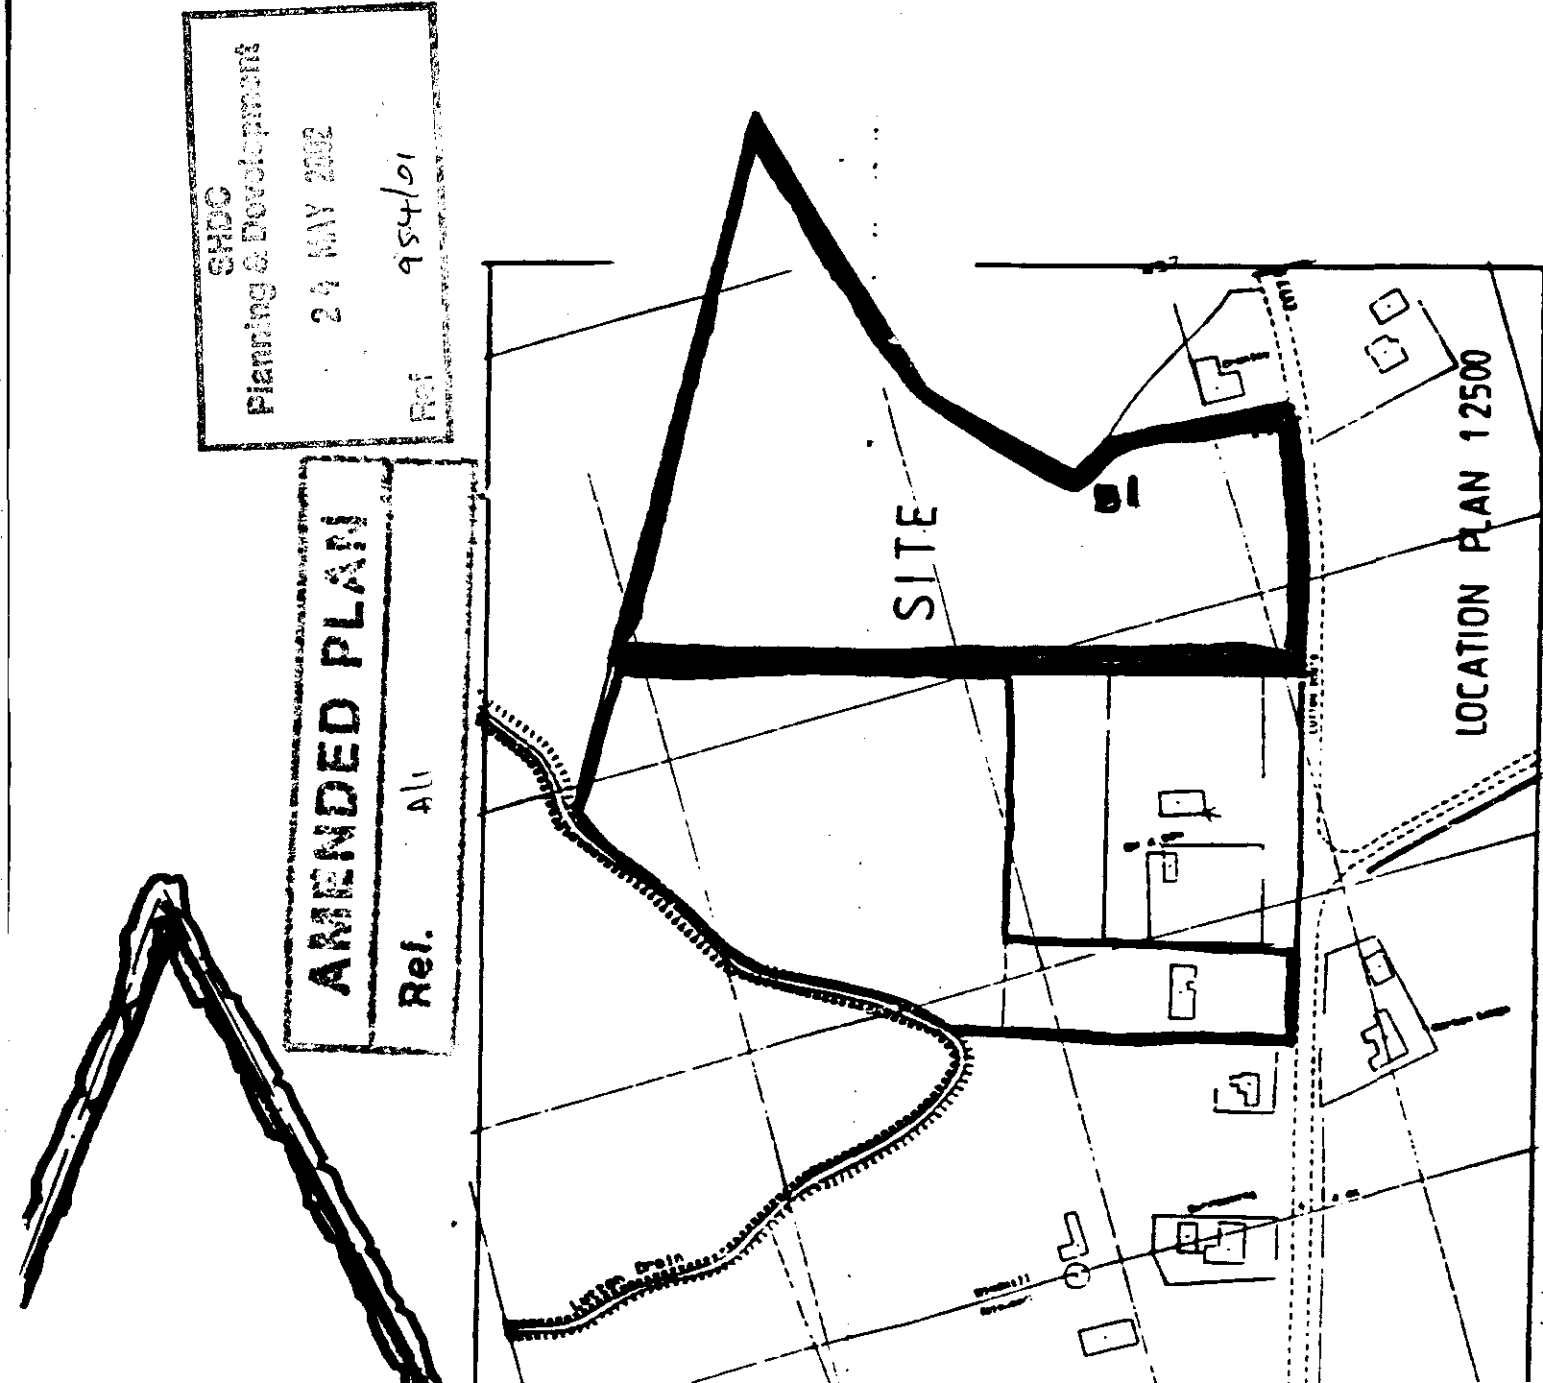

PODDINGTONS
Architectural Design Consultants
Est. 1969
Rabbit Hollow, Church Lane, North Raucaby,
Sleaford, Lincs. NG34 8QU
Tel. (01529) 488033 Fax. (01529) 488044
Client. **SILVERHILL LEISURE LTD.**

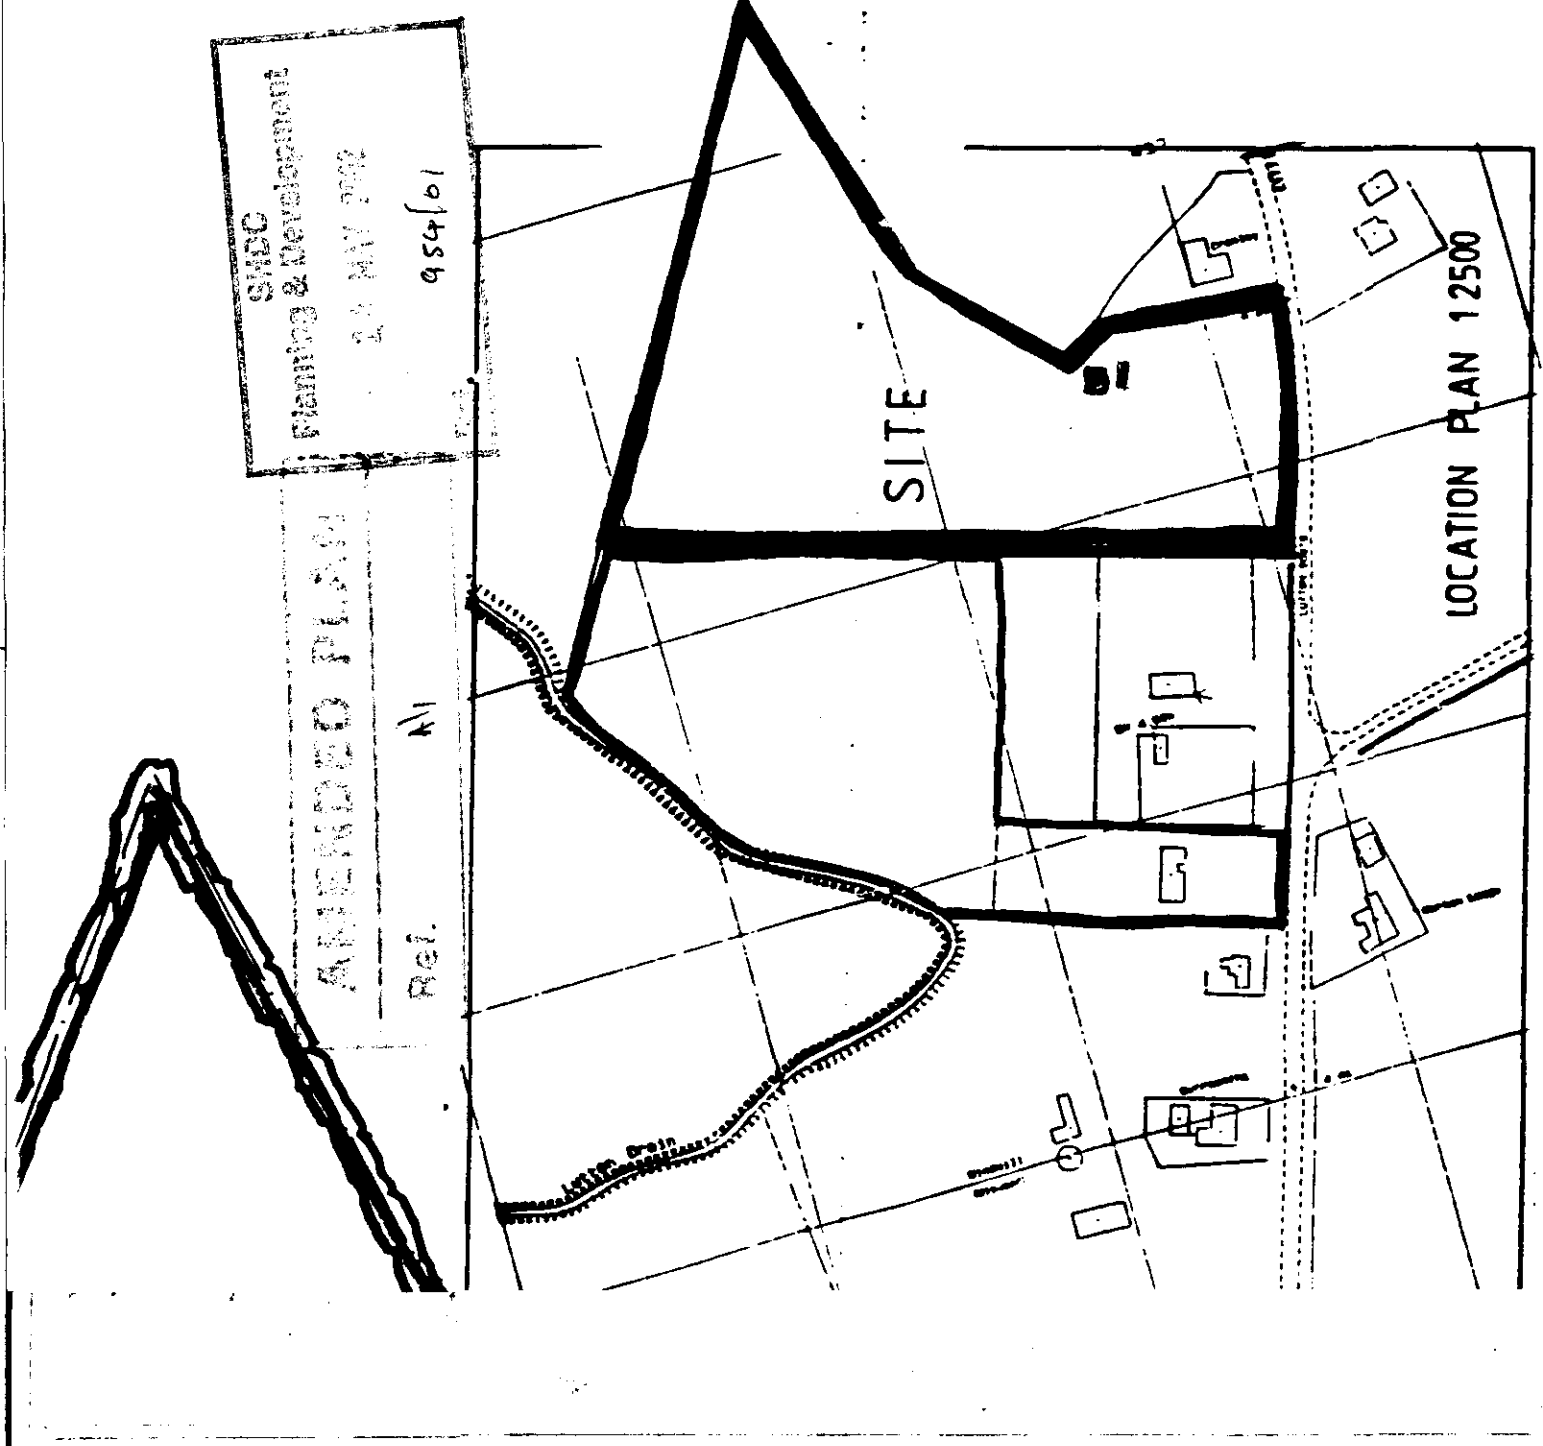

PODDINGTONS
Architectural Design Consultants
Est. 1969
Rabbit Hollow, Church Lane, North Raucaby,
Sleaford, Lincs. NG34 8QU
Tel. (01529) 488033 Fax. (01529) 488044
Client. **SILVERHILL LEISURE LTD.**

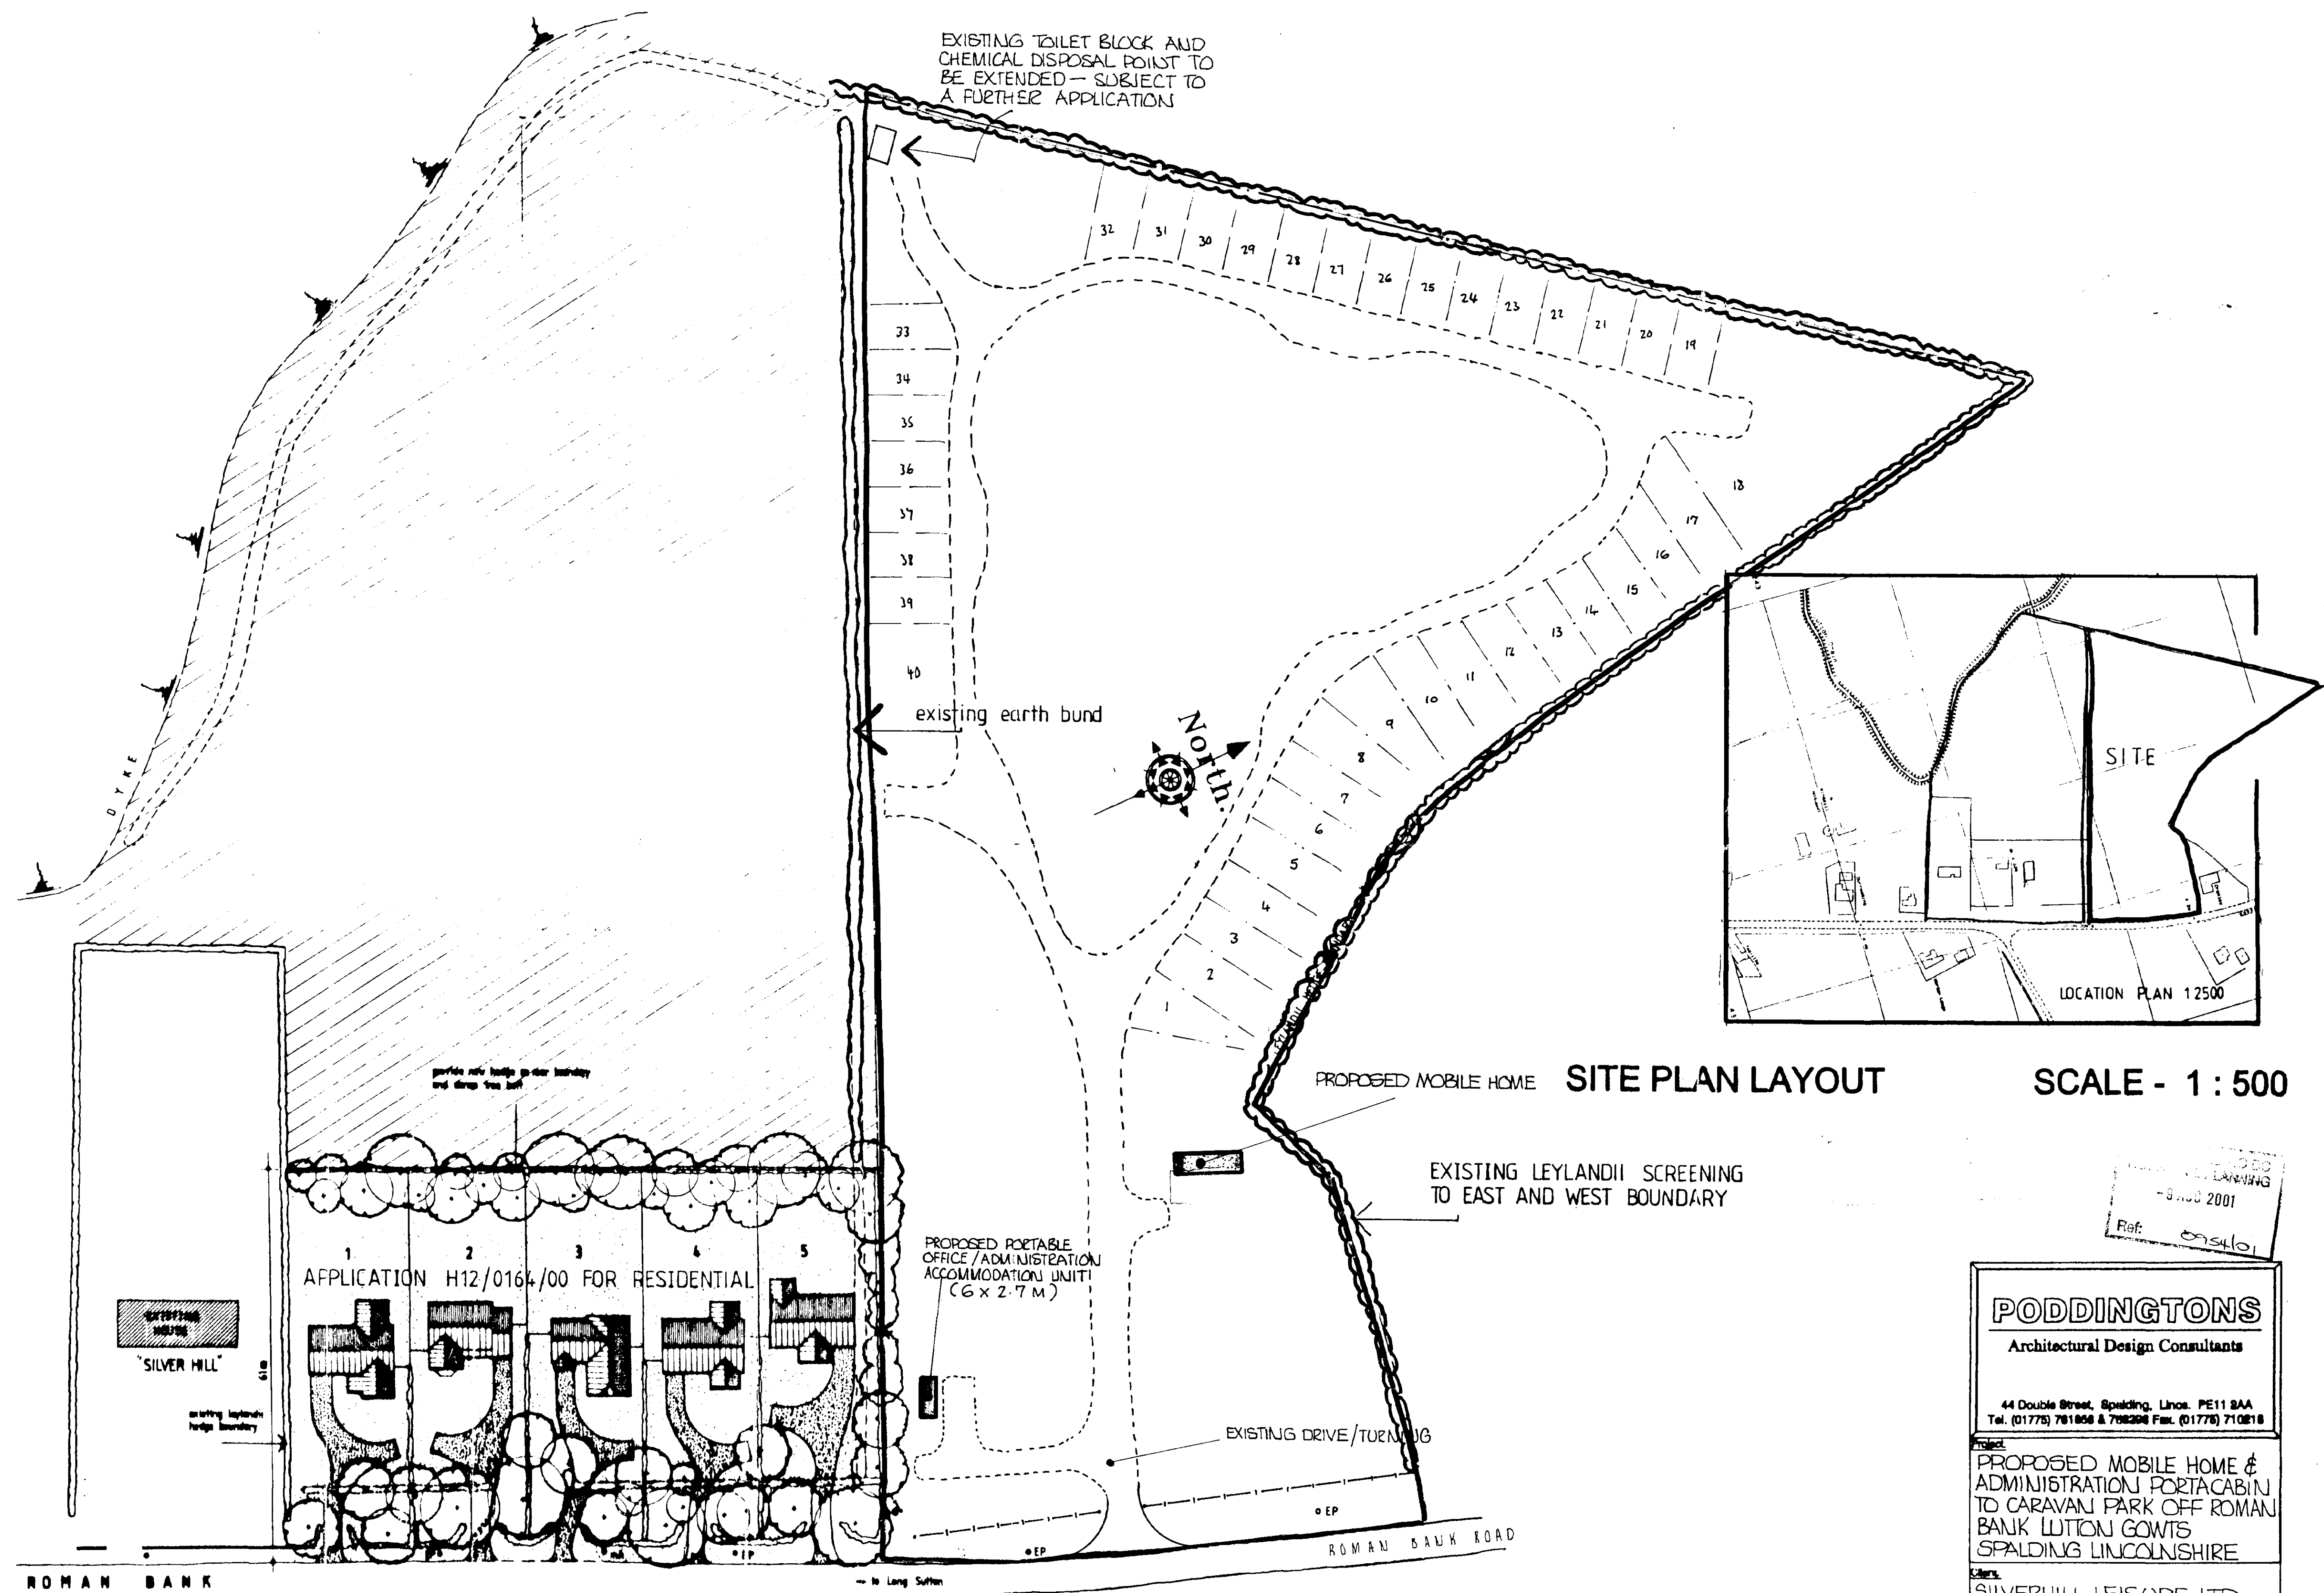

PODDINGTONS
Architectural Design Consultants

44 Double Street, Spalding, Lincs. PE11 2AA
Tel. (01775) 781856 & 782258 Fax. (01775) 710218

Project: PROPOSED MOBILE HOME & ADMINISTRATION PORTACABIN TO CARAVAN PARK OFF ROMAN BANK LUTON GOWTS SPALDING LINCOLNSHIRE

Client: SILVERHILL LEISURE LTD.

Scale: 1500:12500	Drawn: 3020~2
Date:	Check: J.C.