
THIS DRAWING IS NOT TO BE USED FOR CONSTRUCTION.
THIS DRAWING IS COPYRIGHT SEVEN22 ARCHITECTURE LTD

REV	DATE	NOTES
A	06/12/24	SPECIFICATION NOTE ADDED, DIMENSION AMENDED

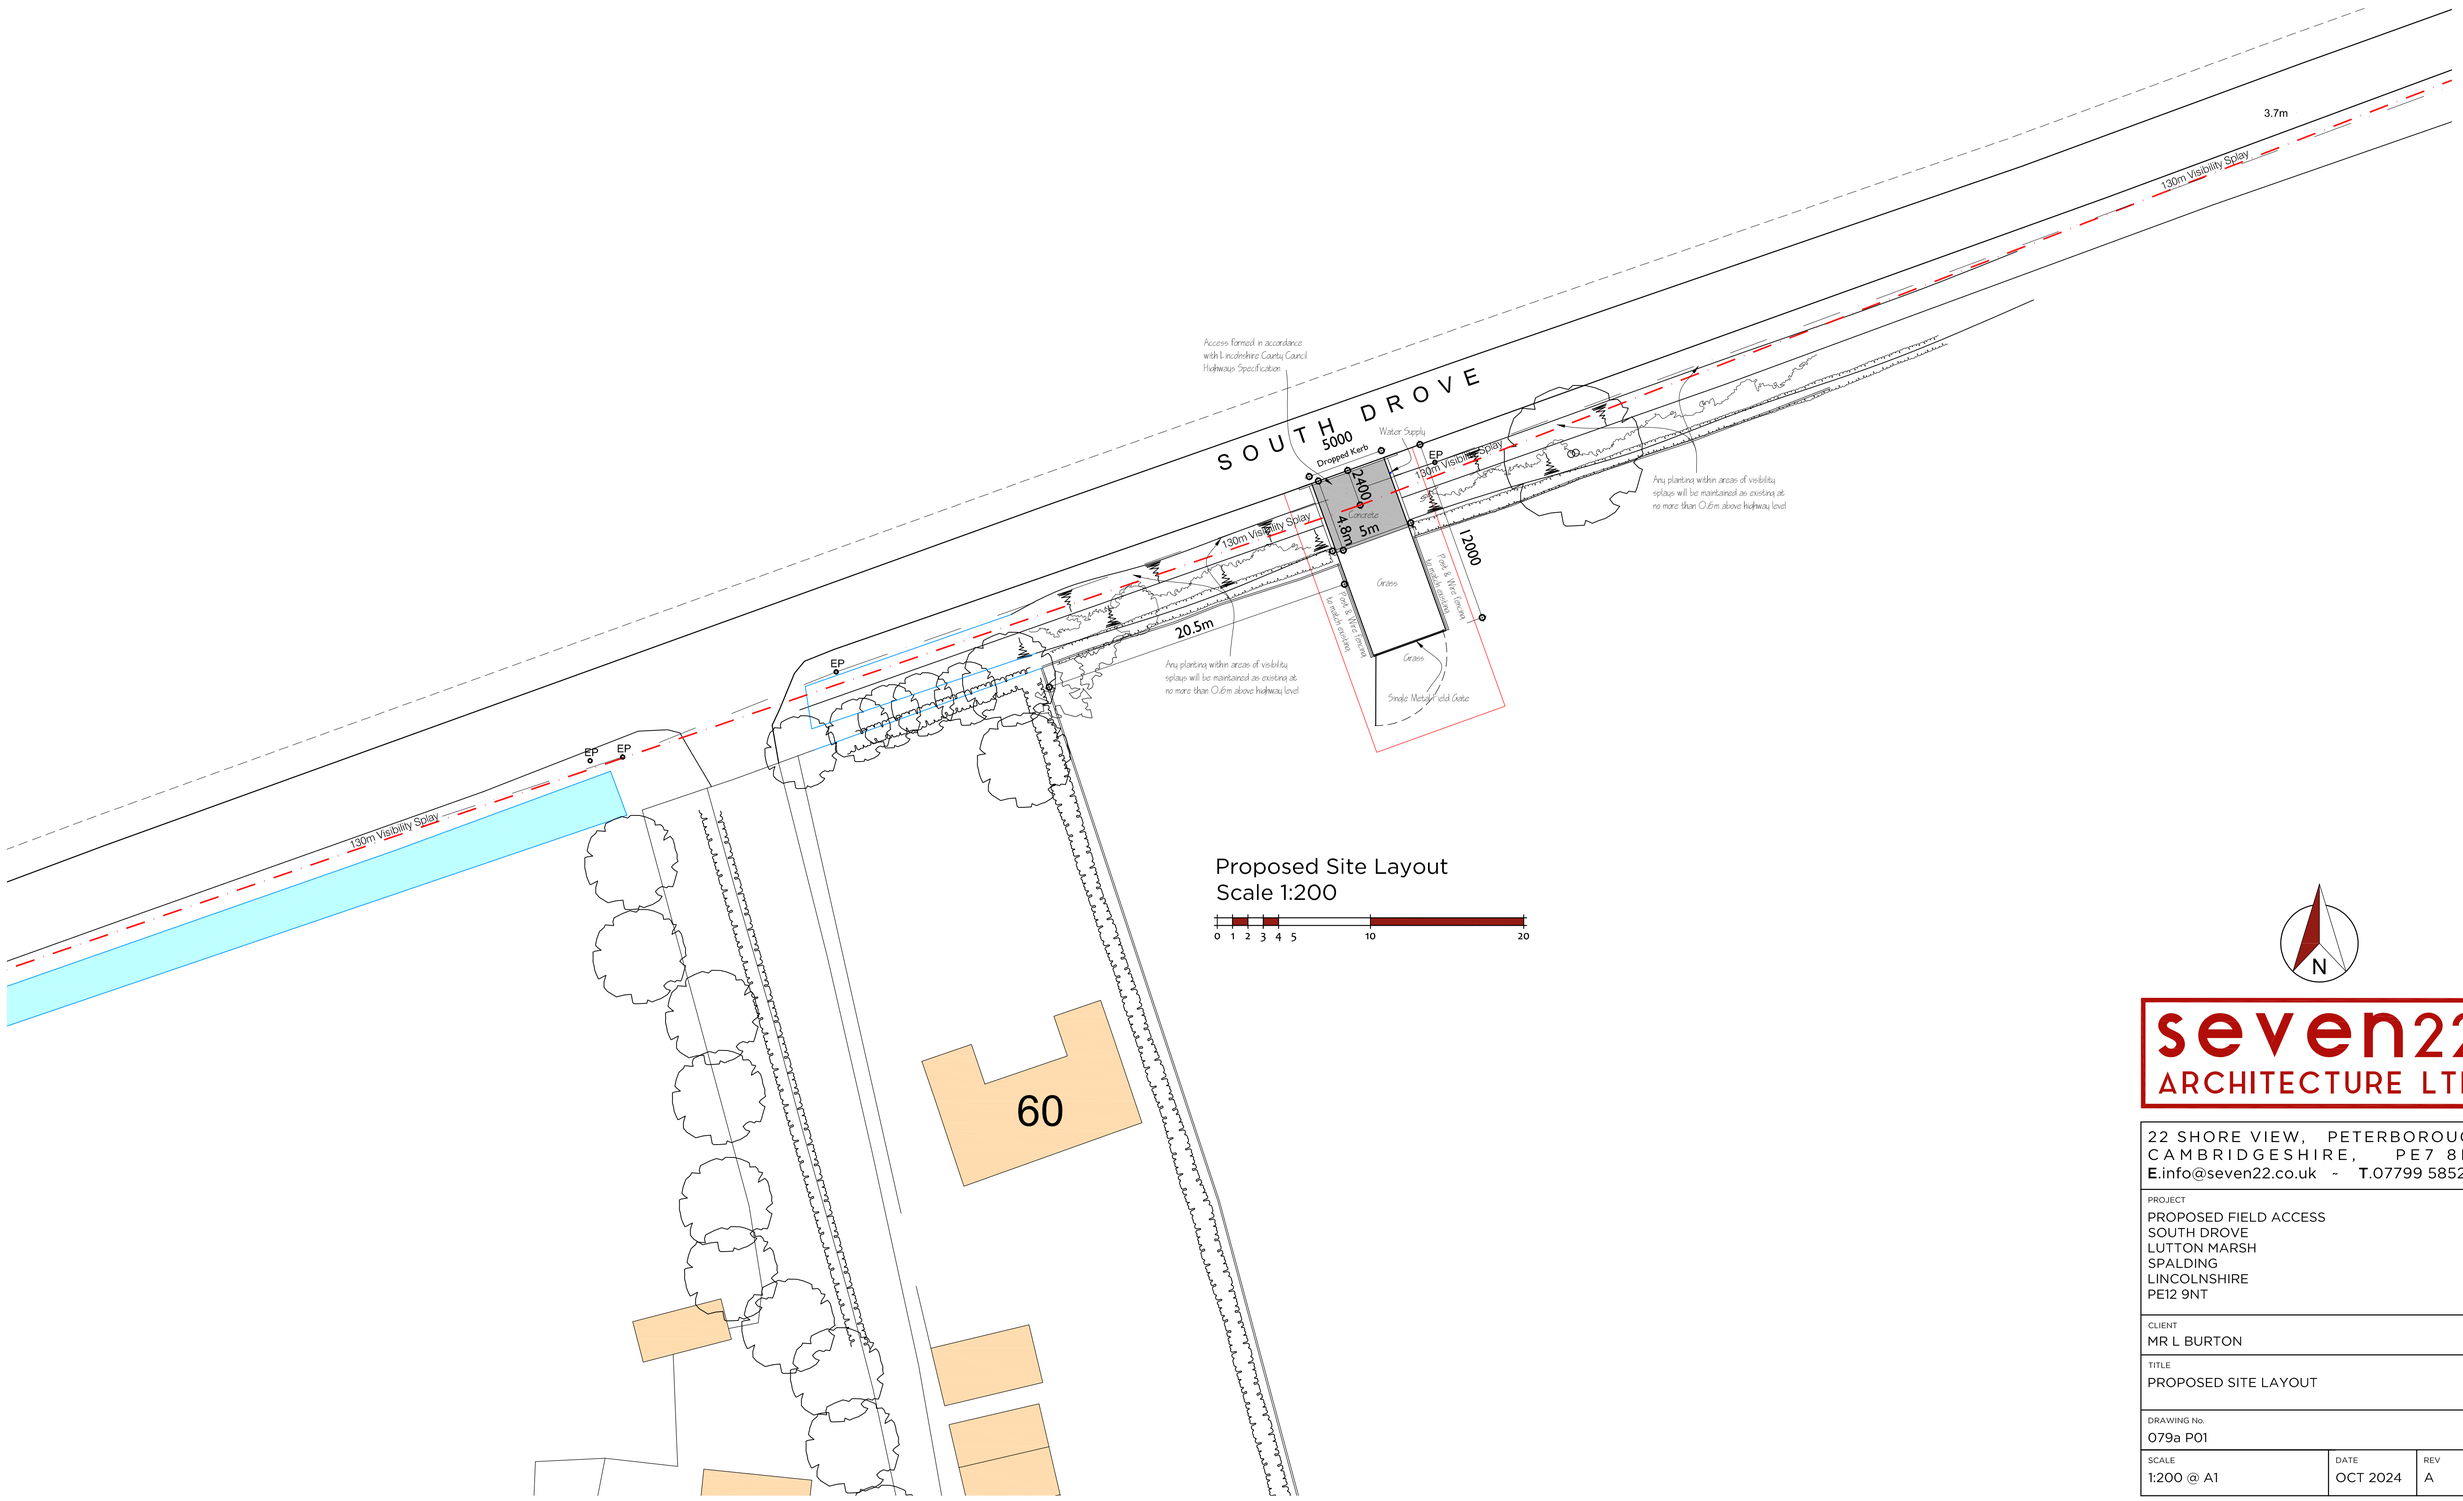

Proposed Site Layout
Scale 1:200

0 1 2 3 4 5 10 20

N

seven22
ARCHITECTURE LTD

22 SHORE VIEW, PETERBOROUGH
CAMBRIDGESHIRE, PE7 8FS
E.info@seven22.co.uk ~ **T**.07799 585277

PROJECT
PROPOSED FIELD ACCESS
SOUTH DROVE
LUTTON MARSH
SPALDING
LINCOLNSHIRE
PE12 9NT

CLIENT
MR L BURTON

TITLE
PROPOSED SITE LAYOUT

DRAWING No.
079a P01

SCALE	DATE	REV
1:200 @ A1	OCT 2024	A