

THIS DRAWING IS NOT TO BE USED FOR CONSTRUCTION.
THIS DRAWING IS COPYRIGHT SEVEN22 ARCHITECTURE LTD

REV DATE NOTES

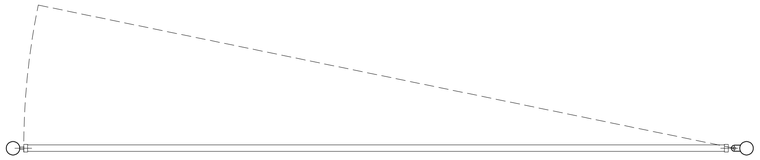

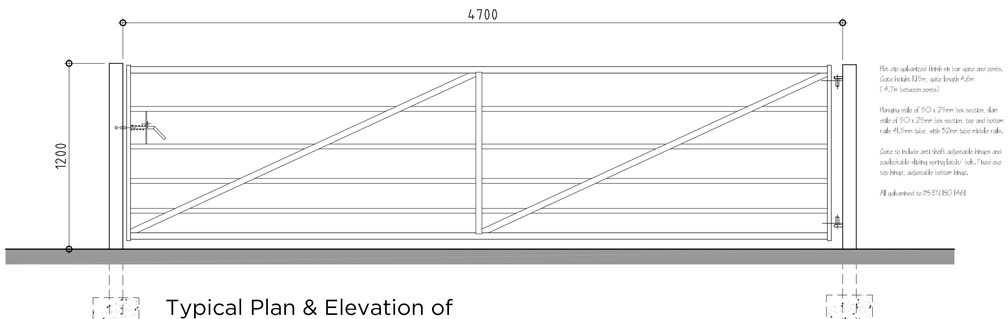


Mtl. clip galvanized finish rails bar spike and posts.
Gate height 1.15m, spike length 4.2m
(4.7m between posts)

Hanging stile of 50 x 25mm box section, slam stile of 50 x 25mm box section, top and bottom rails 41.5mm tube, with 32mm tube middle rails.

Gate to include anti theft adjustable hinges and padlockable slamstile centre latch/bolt. Head and toe hinge, adjustable bottom hinge.

All galvanised to BS EN ISO 1461

Typical Plan & Elevation of
Single Metal Gate
(Scale 1:20)

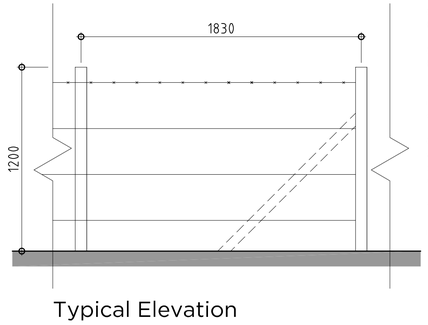

Corner posts as 125mm dia. treated machine rounded posts.

Corners buttressed with 60mm dia treated machine rounded strutes.

75-100mm Butt mixed clefts and rounded treated fencing stake/ posts

CB/ BO/ 13 B.S.S. Stock fence wire or galvanised 2.5mm double strand roll barbed wire as appropriate to match existing

30mm galvanised staples & 100mm galvanised nails where required

Typical Elevation
Post & Wire Fence
(Scale 1:20)

N

seven22
ARCHITECTURE LTD

22 SHORE VIEW, PETERBOROUGH
CAMBRIDGESHIRE, PE7 8FS
E.info@seven22.co.uk ~ **T**.07799 585277

PROJECT
PROPOSED FIELD ACCESS
SOUTH DROVE
LUTTON MARSH
SPALDING
LINCOLNSHIRE
PE12 9NT

CLIENT
MR L BURTON

TITLE
PROPOSED GATE & FENCING

DRAWING No.
079a P02

SCALE	DATE	REV
1:200 @ A1	OCT 2024	