

THIS DRAWING IS NOT TO BE USED FOR CONSTRUCTION.
THIS DRAWING IS COPYRIGHT SEVEN22 ARCHITECTURE LTD

REV	DATE	NOTES

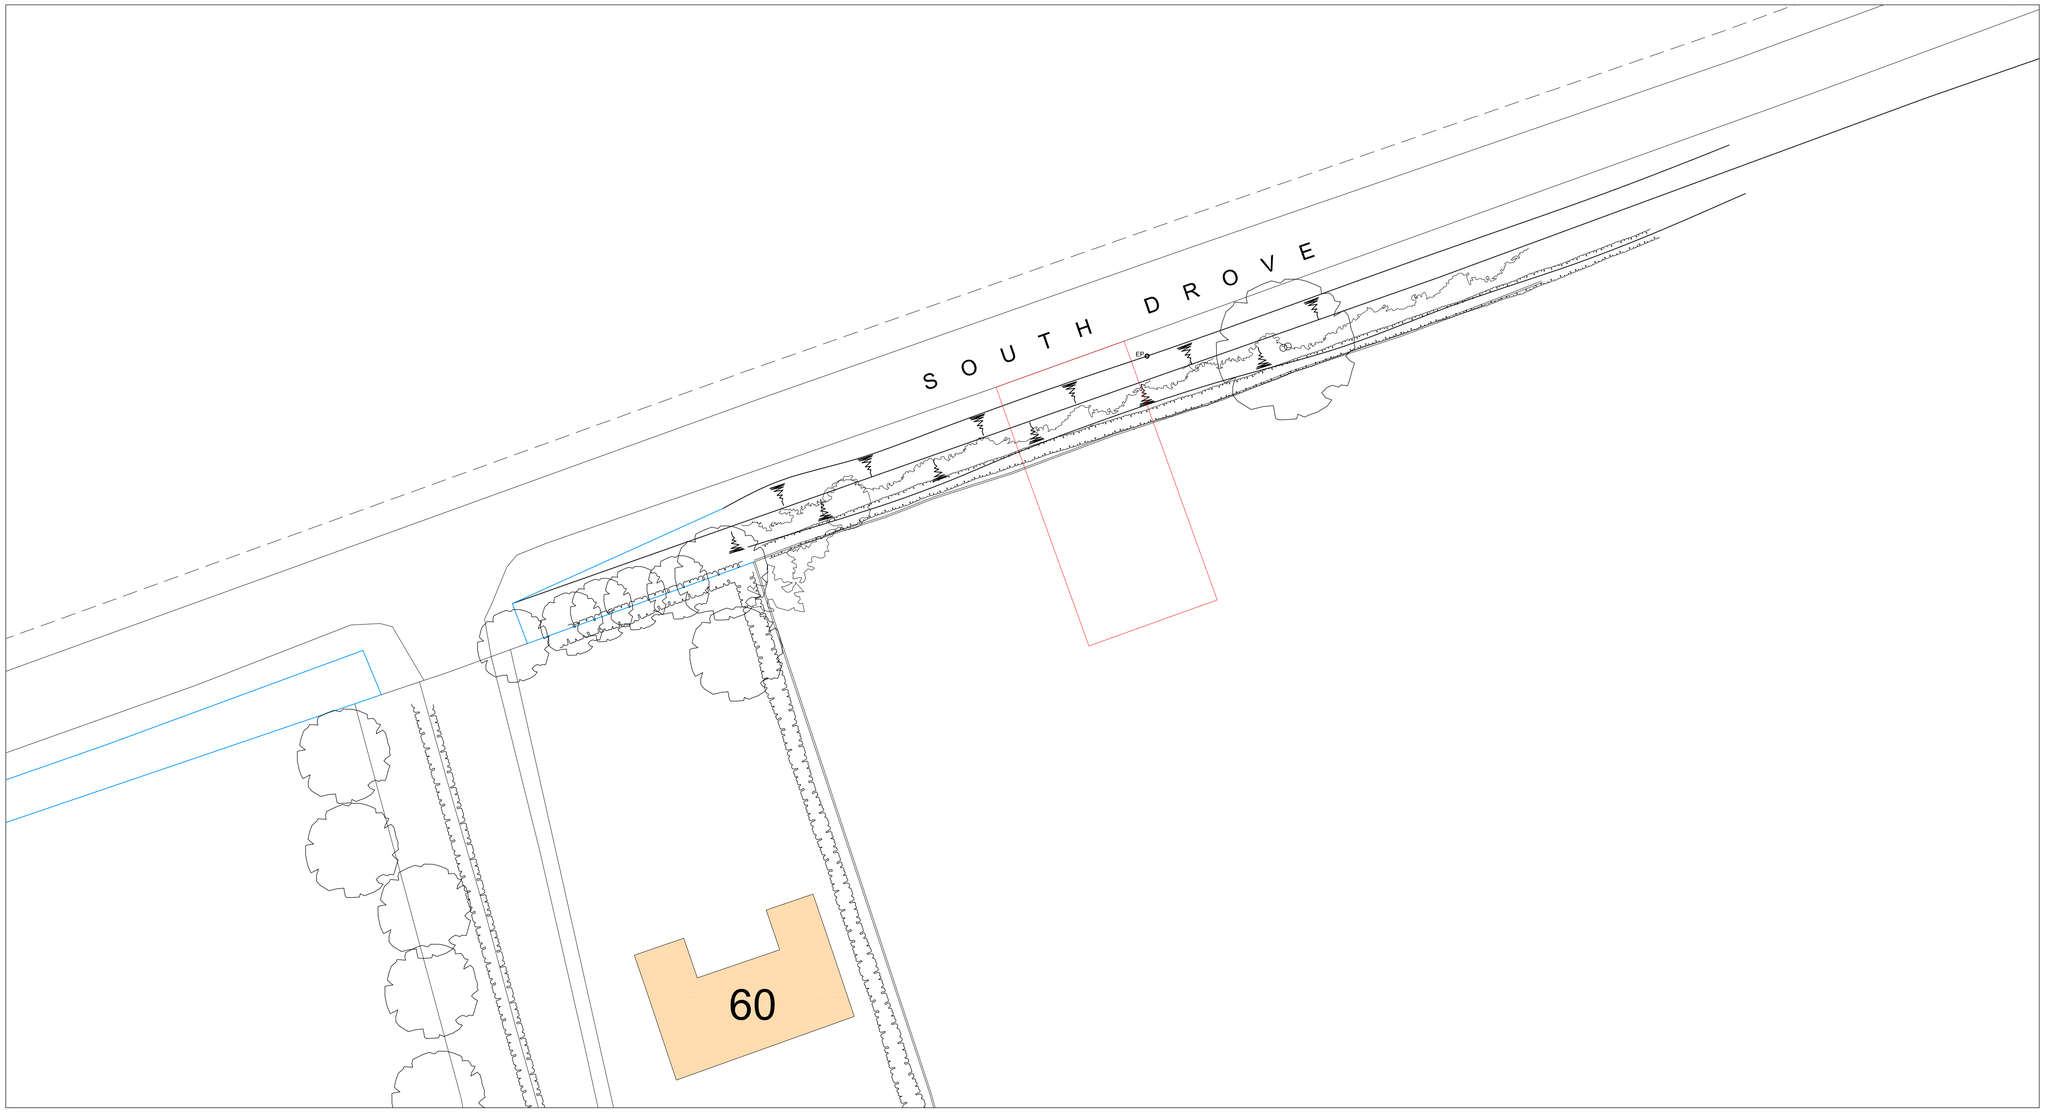

Existing Site Layout
Scale 1:200

0 1 2 3 4 5 10 20

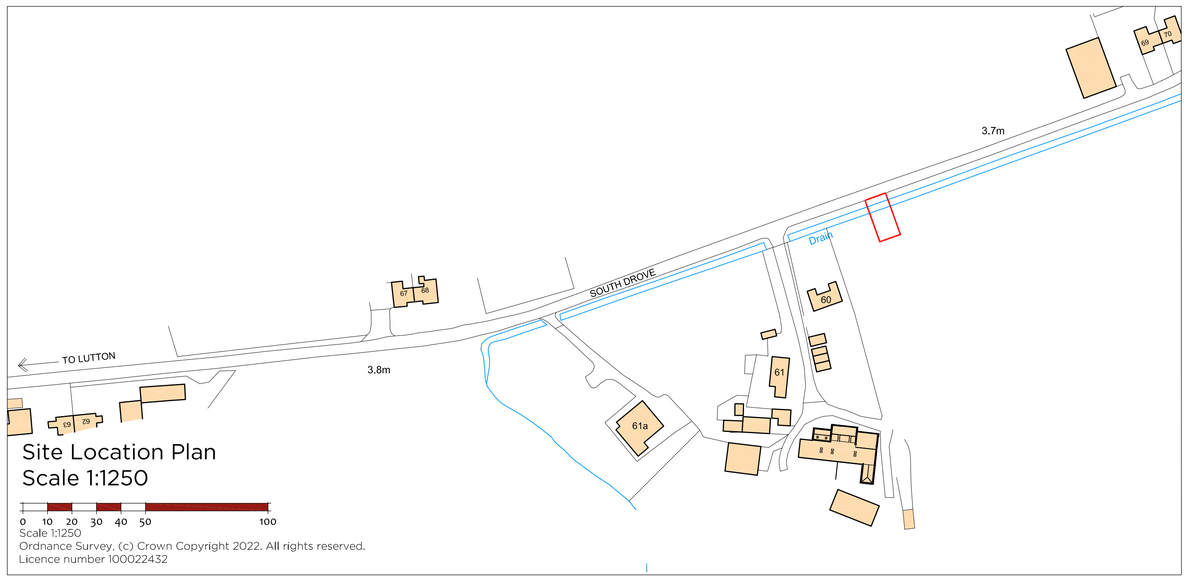

Site Location Plan
Scale 1:1250

0 10 20 30 40 50 100

Scale 1:1250

Ordnance Survey, (c) Crown Copyright 2022. All rights reserved.
Licence number 100022432

N

seven22 ARCHITECTURE LTD

22 SHORE VIEW, PETERBOROUGH
CAMBRIDGESHIRE, PE7 8FS
E.info@seven22.co.uk ~ T.07799 585277

PROJECT
PROPOSED FIELD ACCESS
SOUTH DROVE
LUTTON MARSH
SPALDING
LINCOLNSHIRE
PE12 9NT

CLIENT
MR L BURTON

TITLE
SITE LOCATION & EXISTING SITE LAYOUT

DRAWING No.
079a S01

SCALE	DATE	REV
1:1250 & 1:200 @ A1	OCT 2024	