
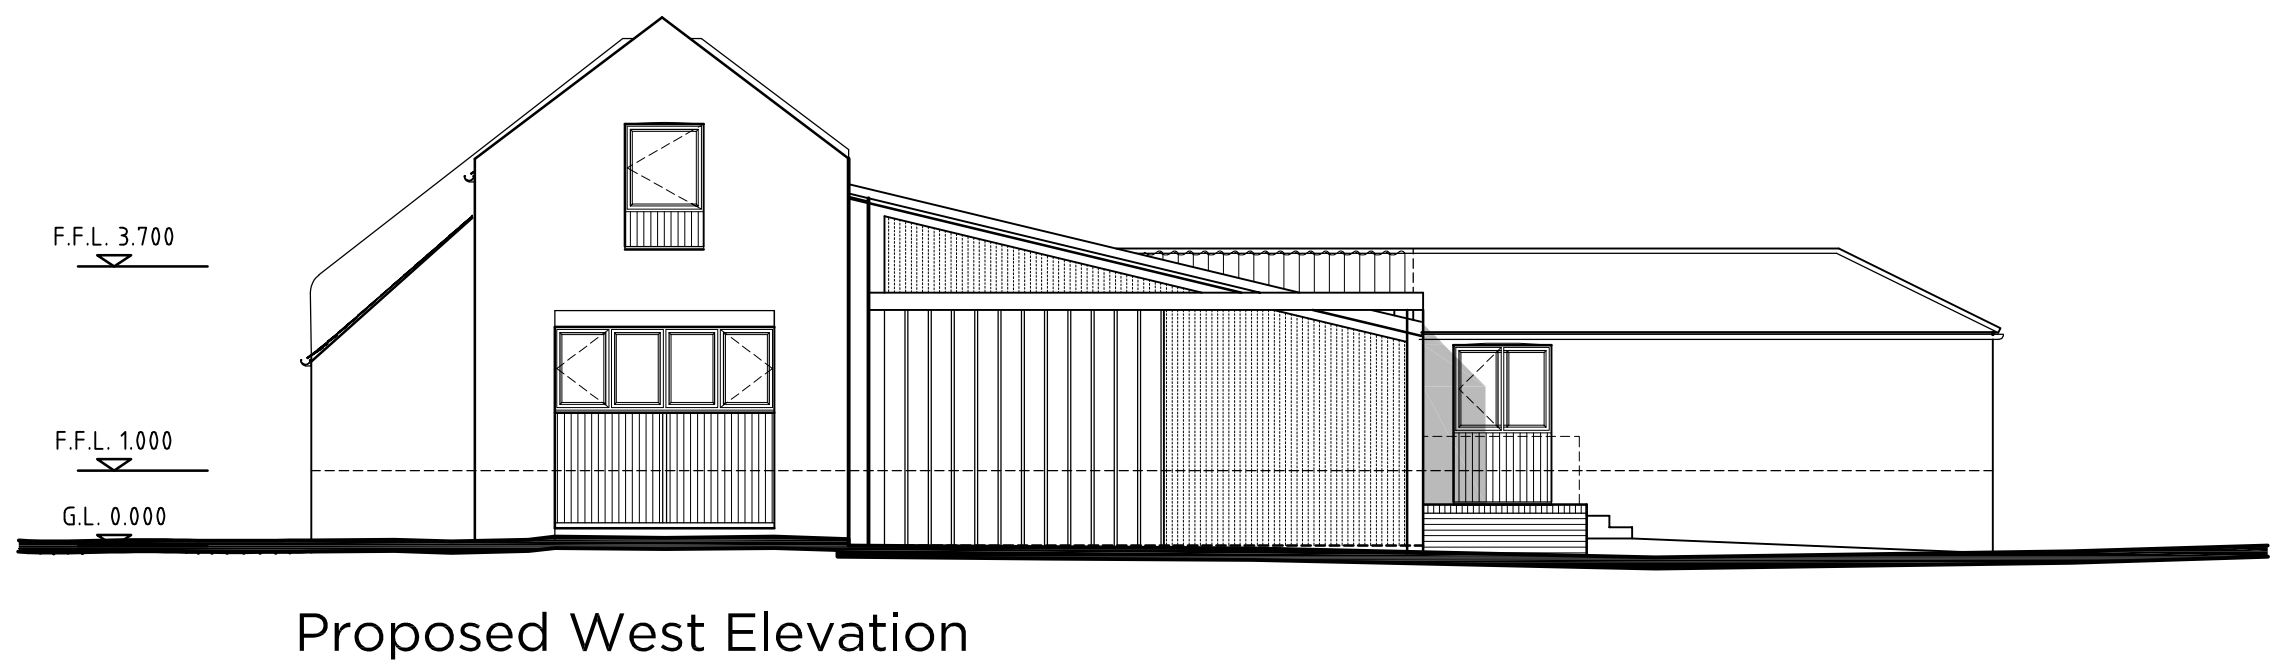
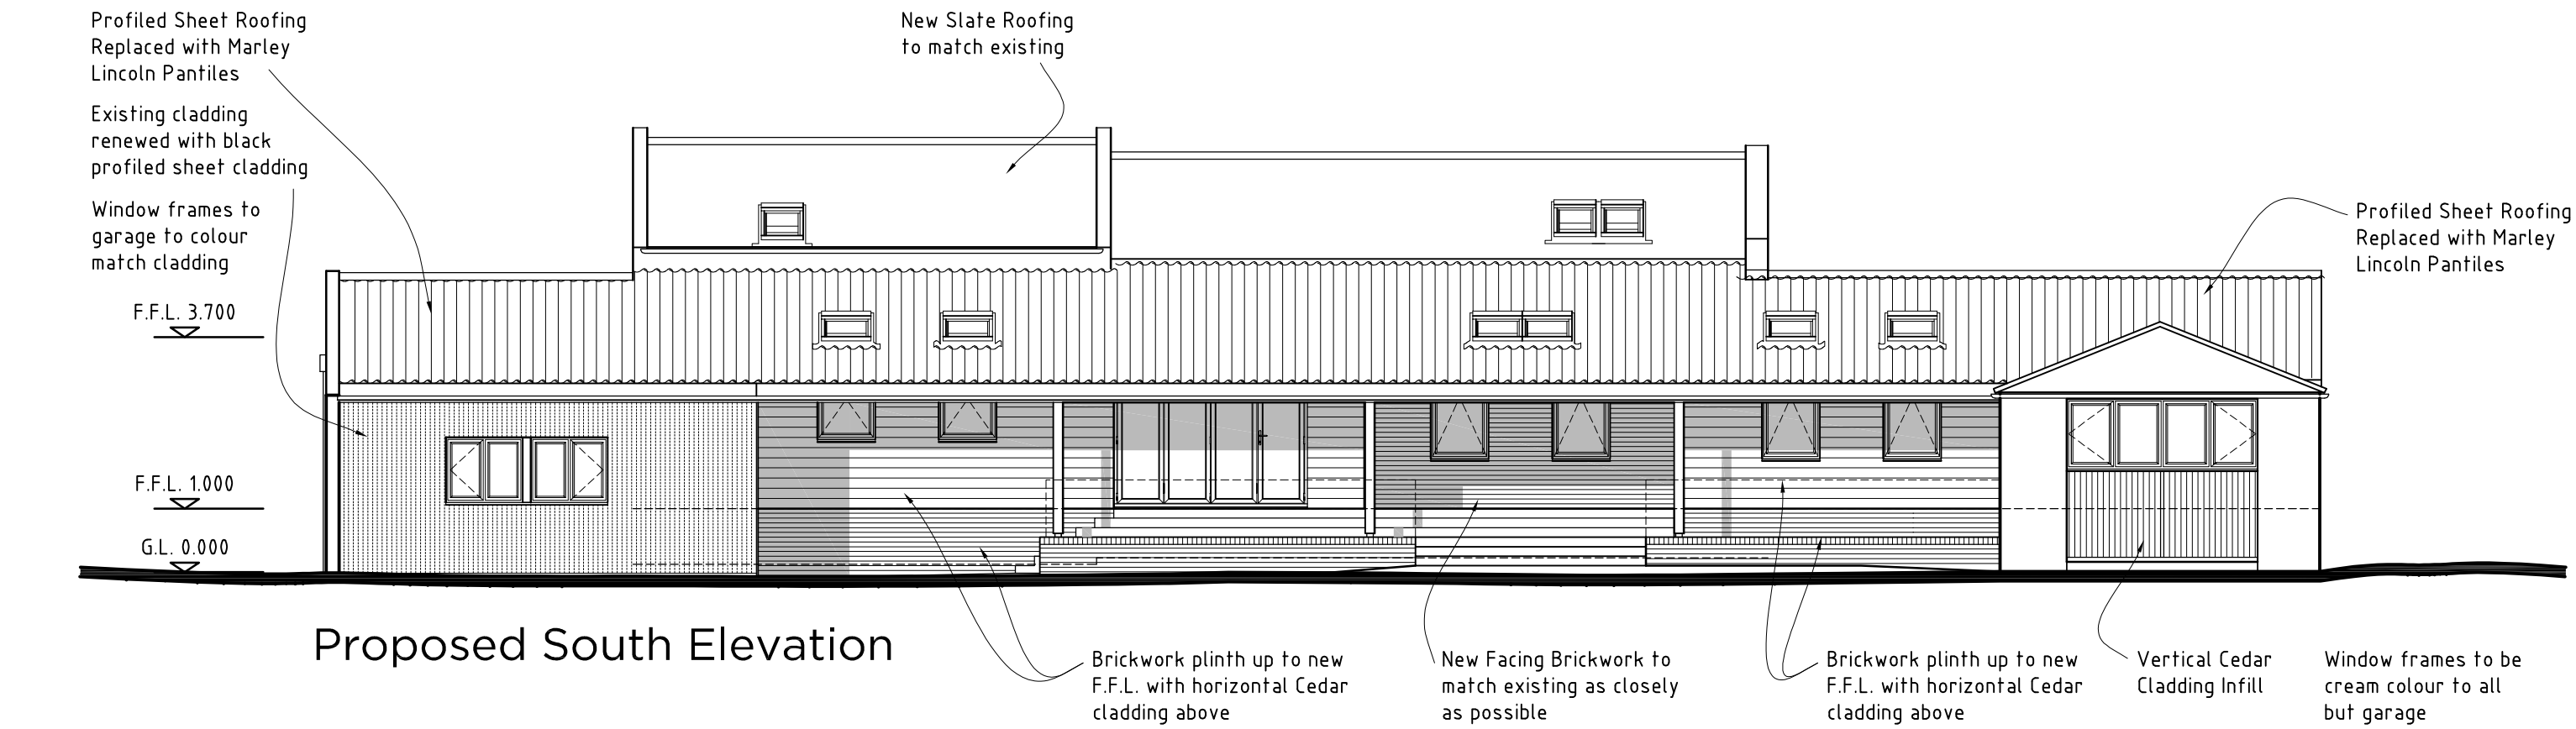
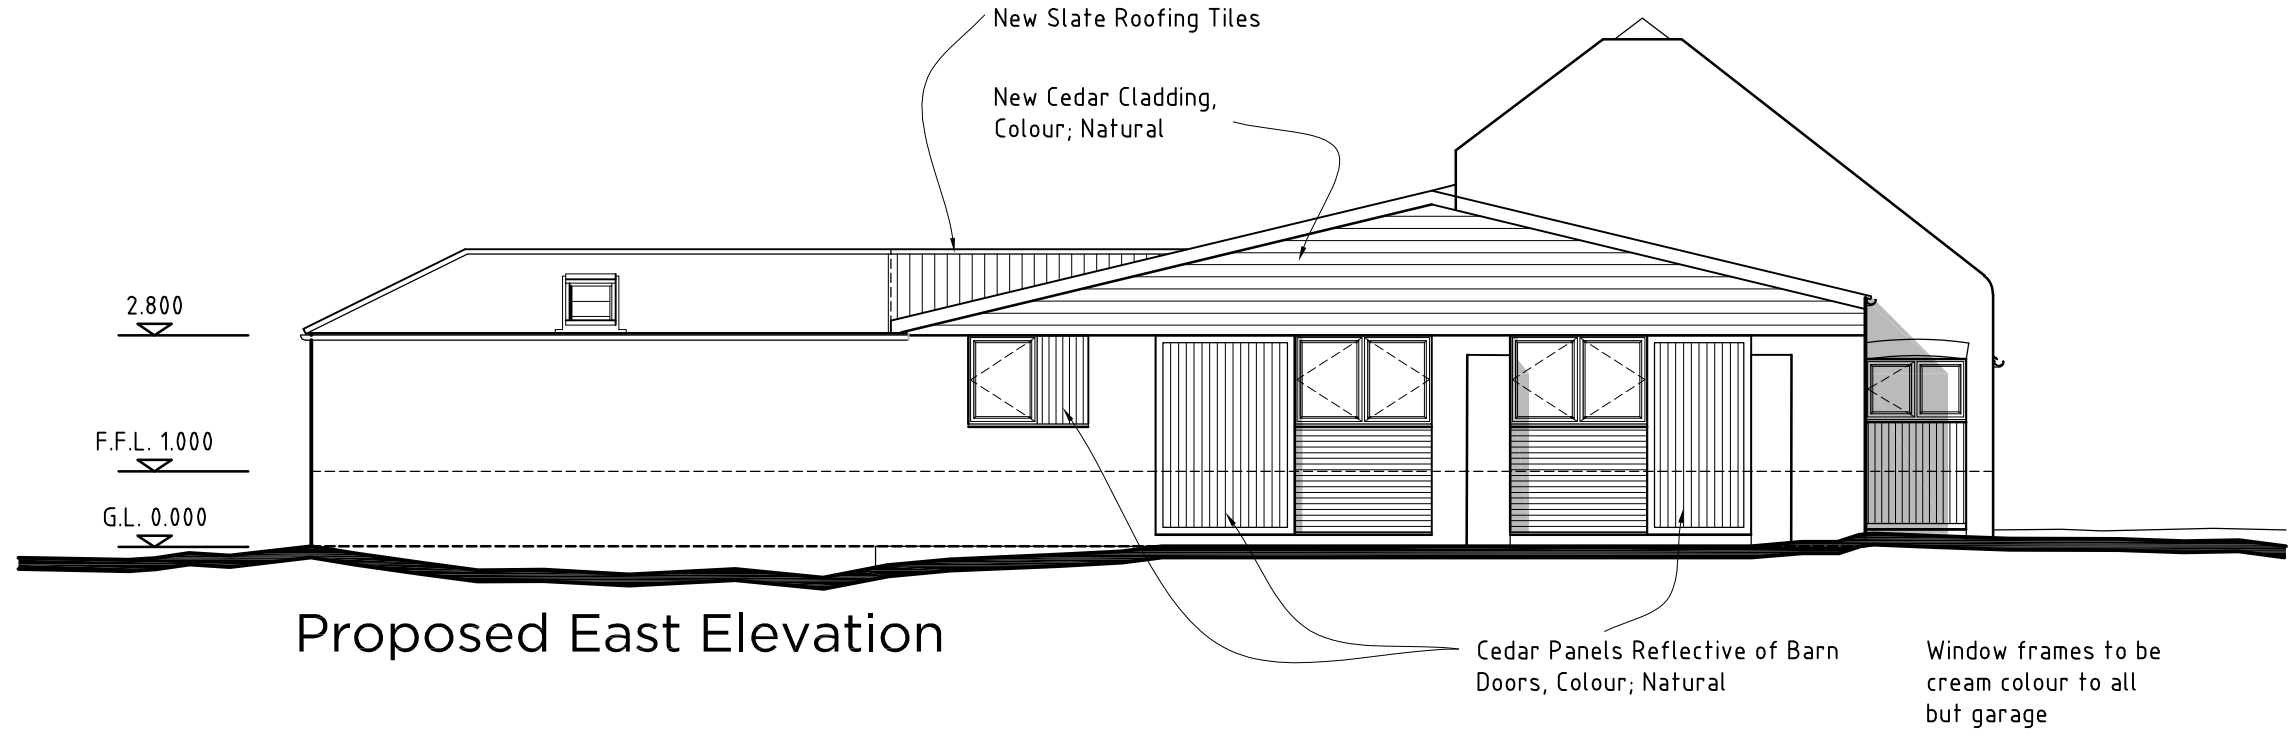


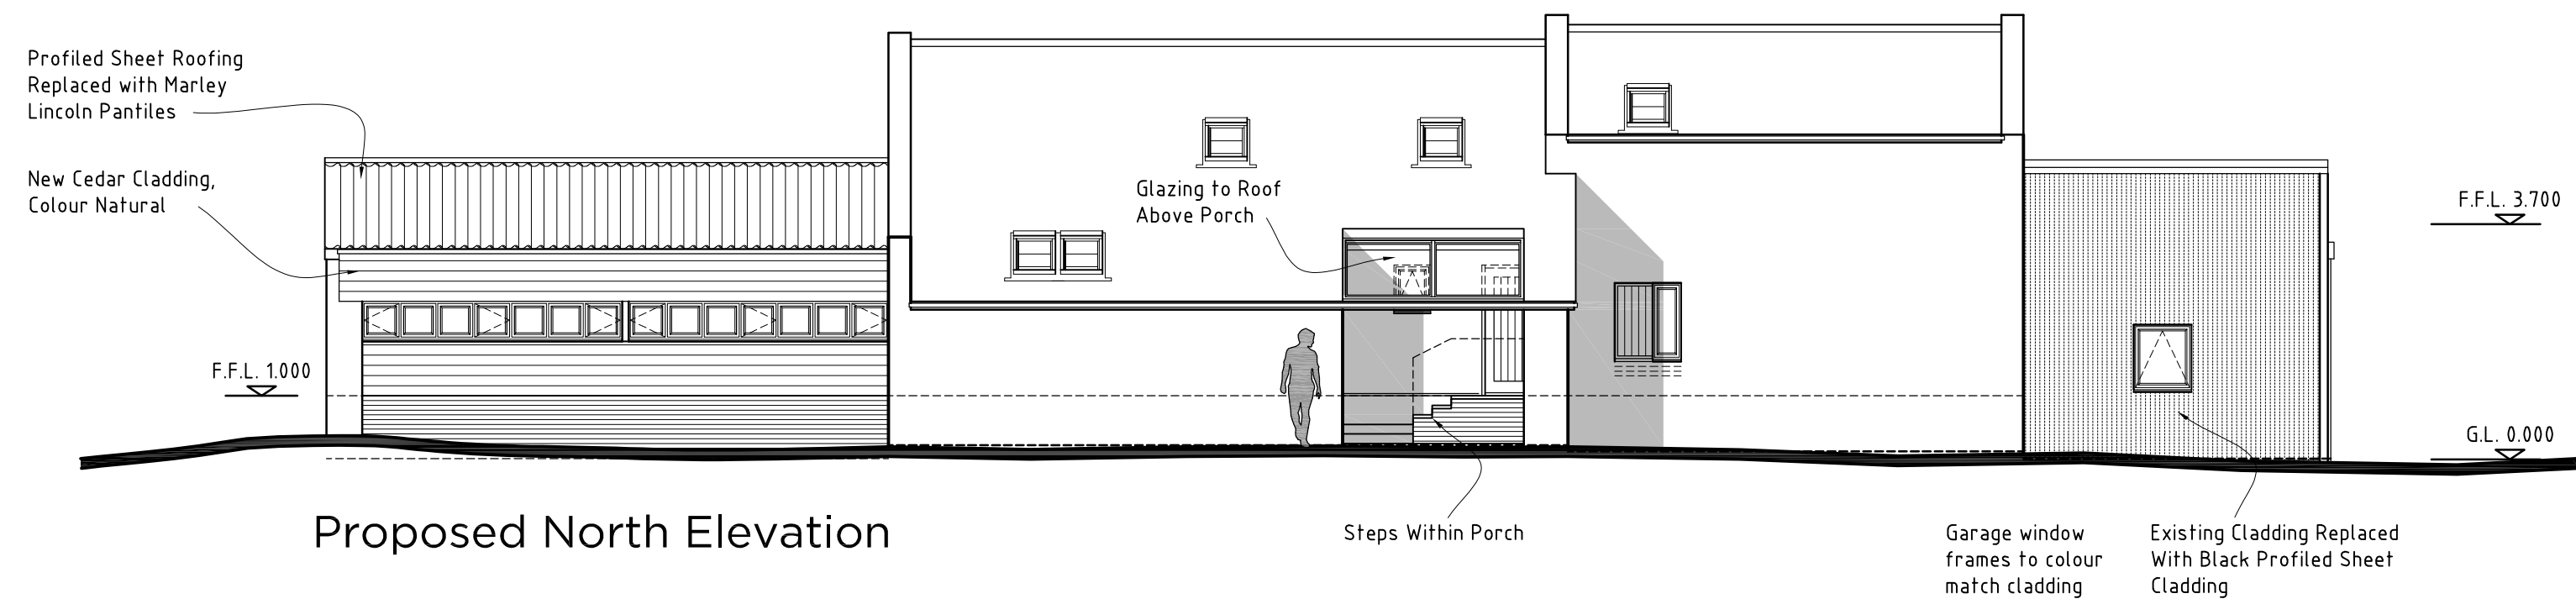

22 SHORE VIEW, PETERBOROUGH CAMBRIDGESHIRE, PE7 8FS E.info@seven22.co.uk ~ T.07799 585277		
PROPOSED BARN CONVERSION REAR OF 60 SOUTH DROVE LUTTON MARSH SPALDING PE12 9NT		
CLIENT MR L BURTON		
TITLE PROPOSED ELEVATIONS		
DRAWING No. 079 - P03		
SCALE 1:100 @ A1 - 1:200 @ A3	DATE NOV 2024	REV