



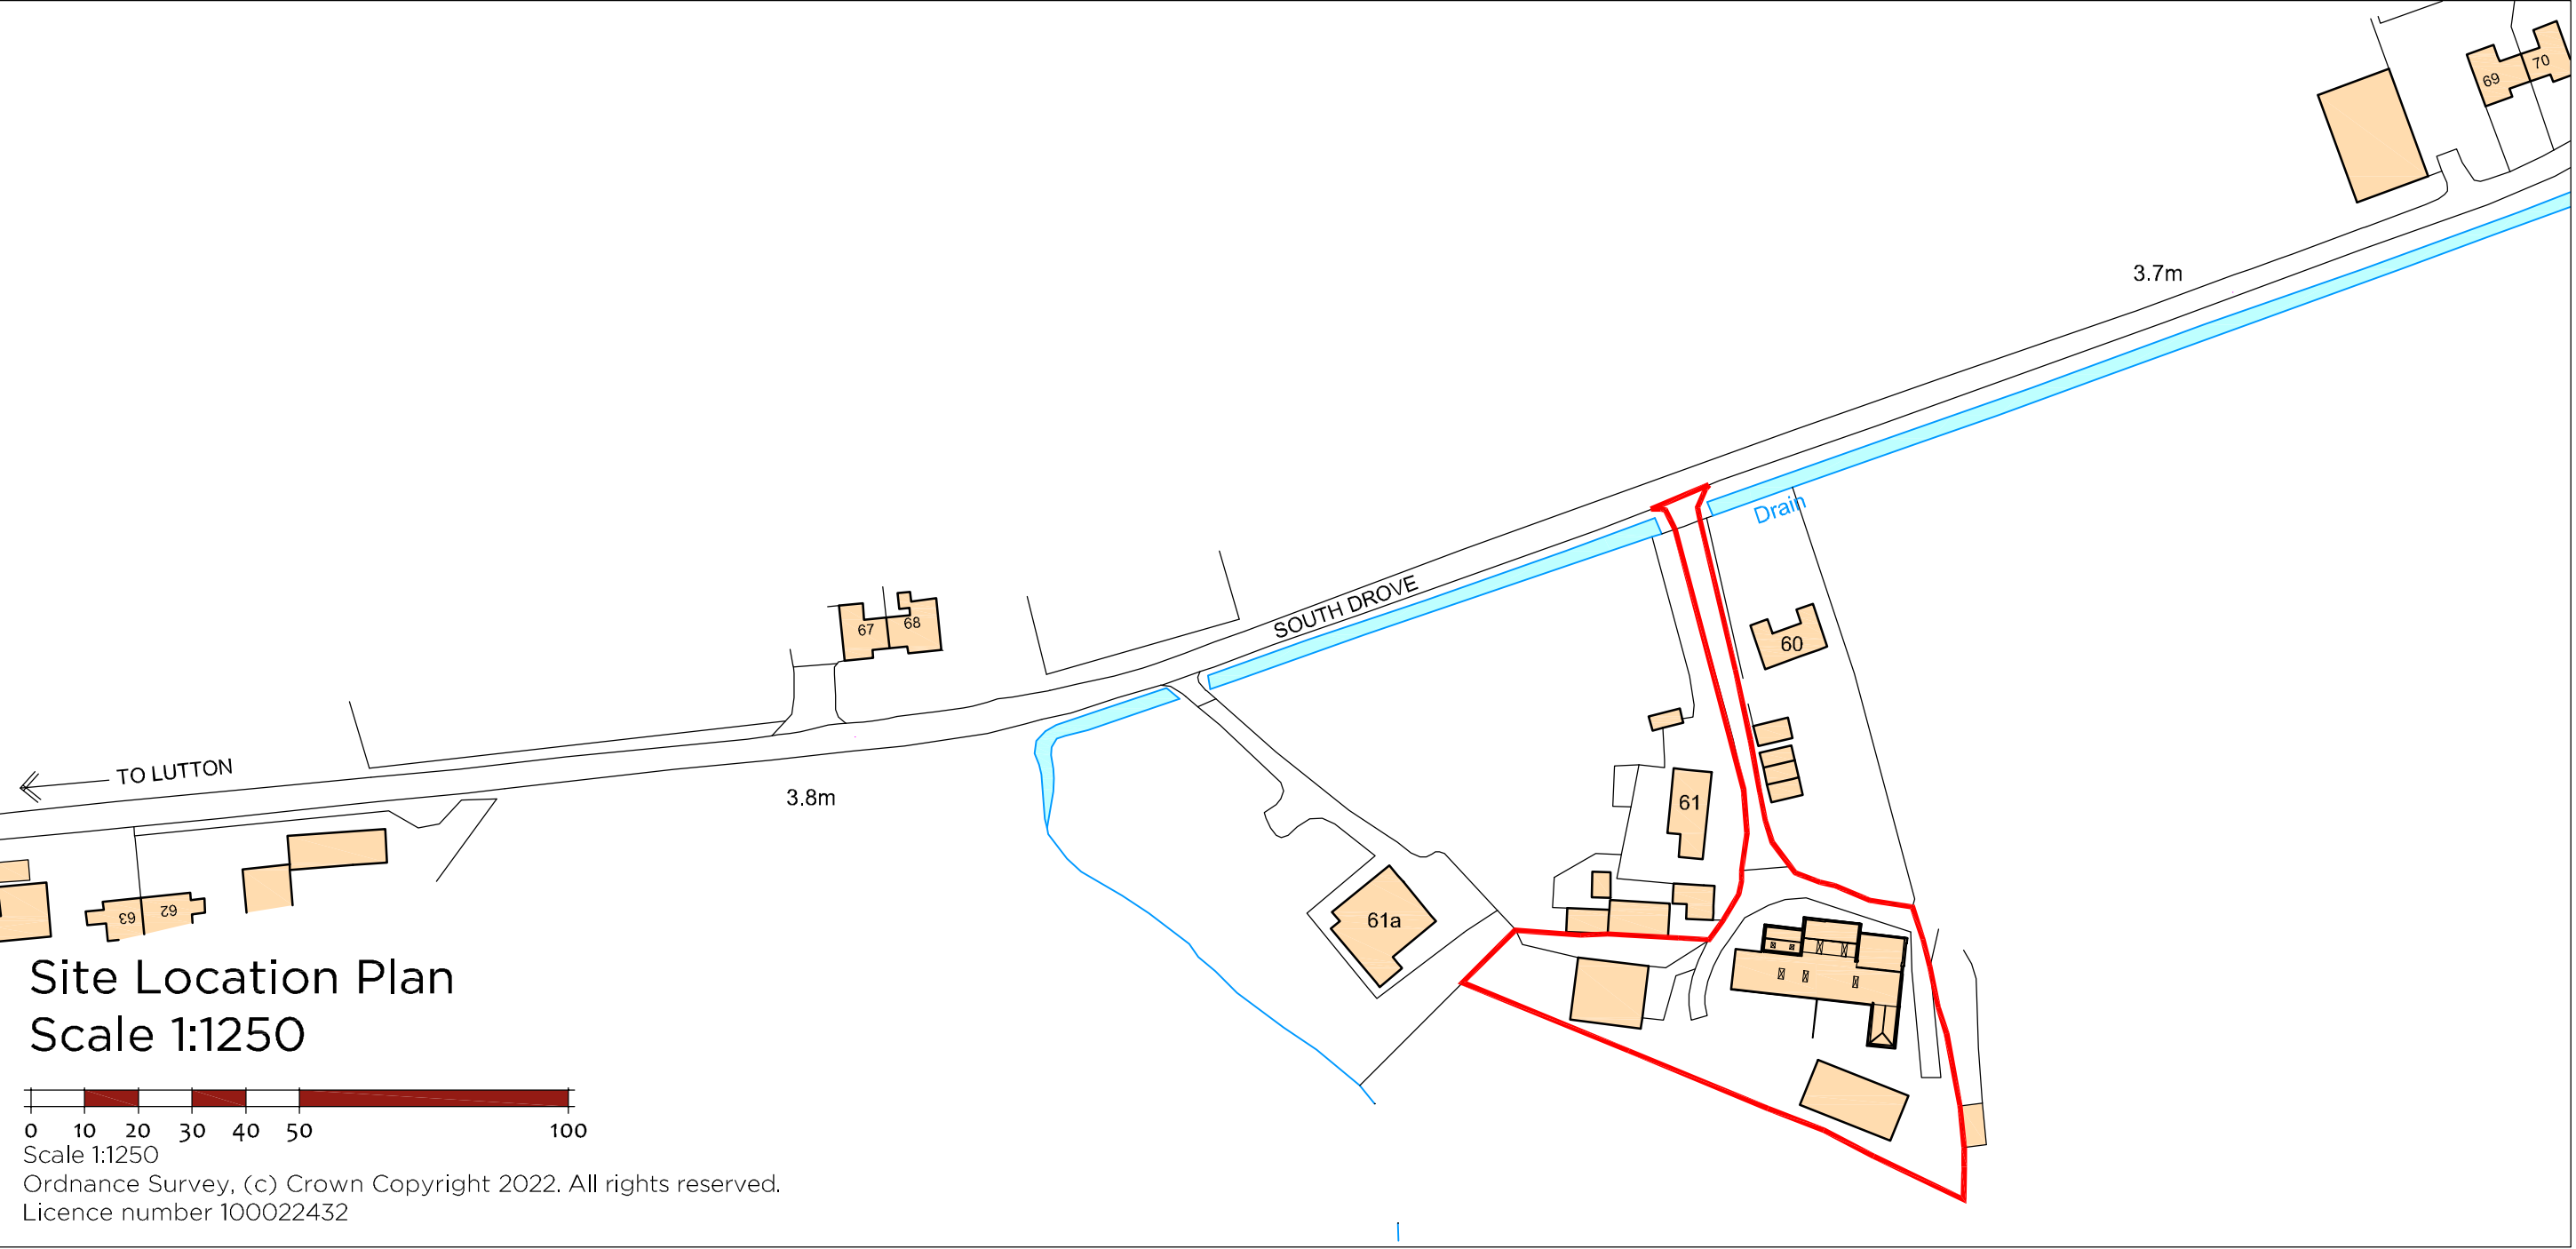


Existing Site Layout
Scale 1:200

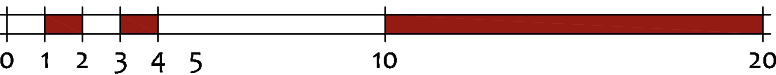

Site Location Plan
Scale 1:1250

0 10 20 30 40 50 100
Scale 1:1250
Ordnance Survey, (c) Crown Copyright 2022. All rights reserved.
Licence number 100022432

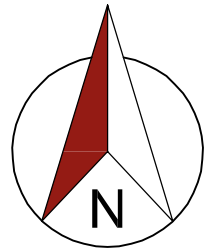

seven22
ARCHITECTURE LTD

22 SHORE VIEW, PETERBOROUGH
CAMBRIDGESHIRE, PE7 8FS
E.info@seven22.co.uk - T.07799 585277

PROJECT
PROPOSED BARN CONVERSION
REAR OF
60 SOUTH DROVE
LUTTON MARSH
SPALDING
PE12 9NT

CLIENT
MR L BURTON

TITLE
SITE LOCATION & EXISTING SITE LAYOUT

DRAWING No.
079 S01

SCALE 1:1250 & 1:200 @ A1	DATE OCT 2023	REV
------------------------------	------------------	-----