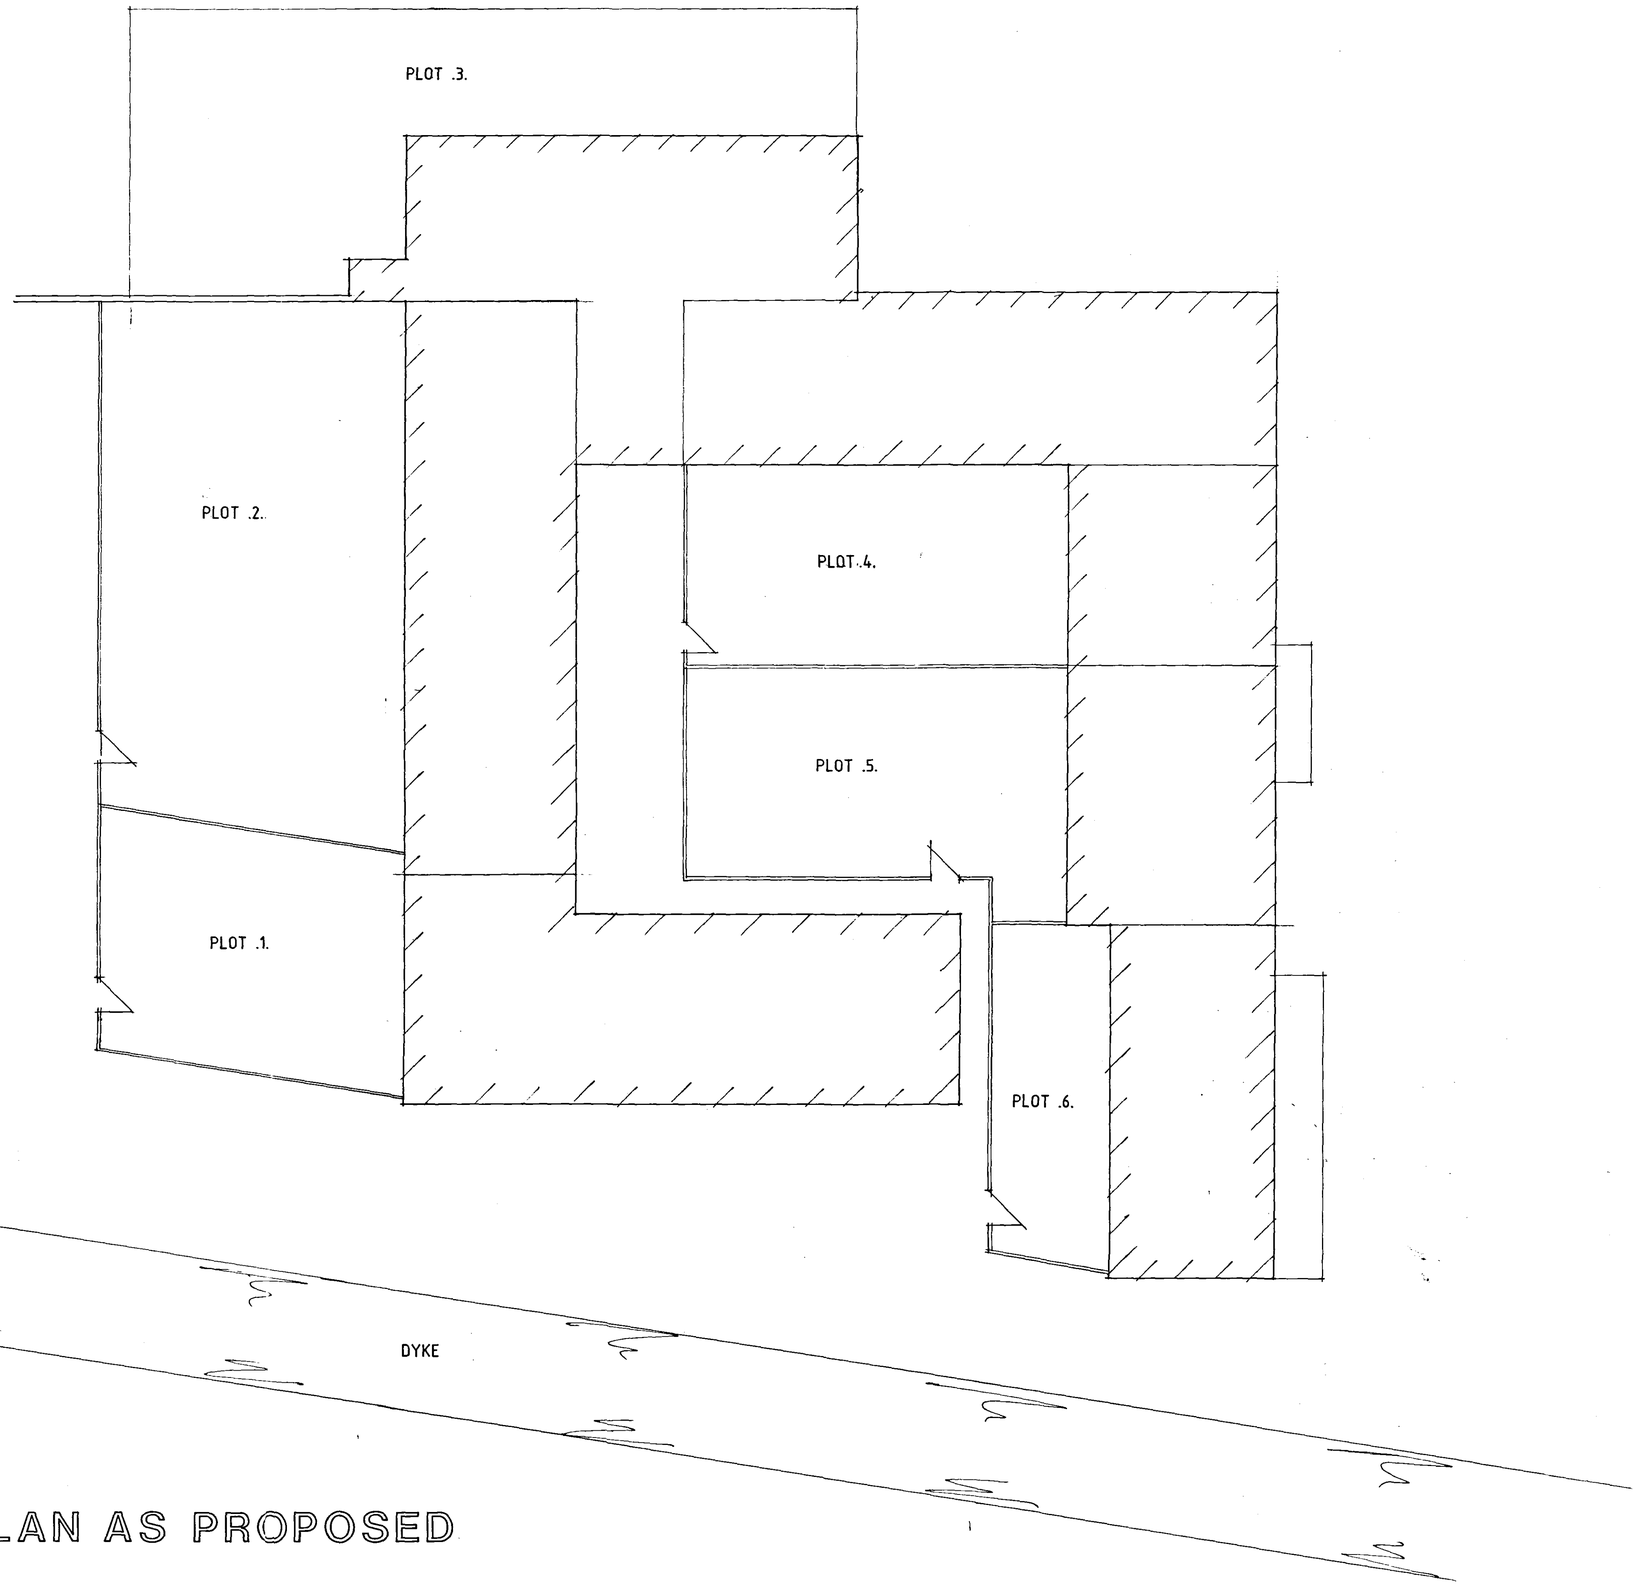


SITE PLAN AS PROPOSED

A - ALTS- 5.2.07

Status
CONSULTANTS IN ARCHITECTURE & PLANNING

PROPOSED CONVERSION OF BARNS TO RESIDENTIAL UNITS AT THE SHRUBBERIES, GEDNEY ROAD, LONG SUTTON FOR

LINCOLNSHIRE WILDLIFE TRUST

SITE PLAN AS PROPOSED SKETCH

1:50	SD04-046/11
JAN-07	B.GILHAM.

2 Edinburgh Walk, Holbeach,
Spalding, Lincs. PE12 7AP
Tel: 01406 424343 Fax: 01406 490702