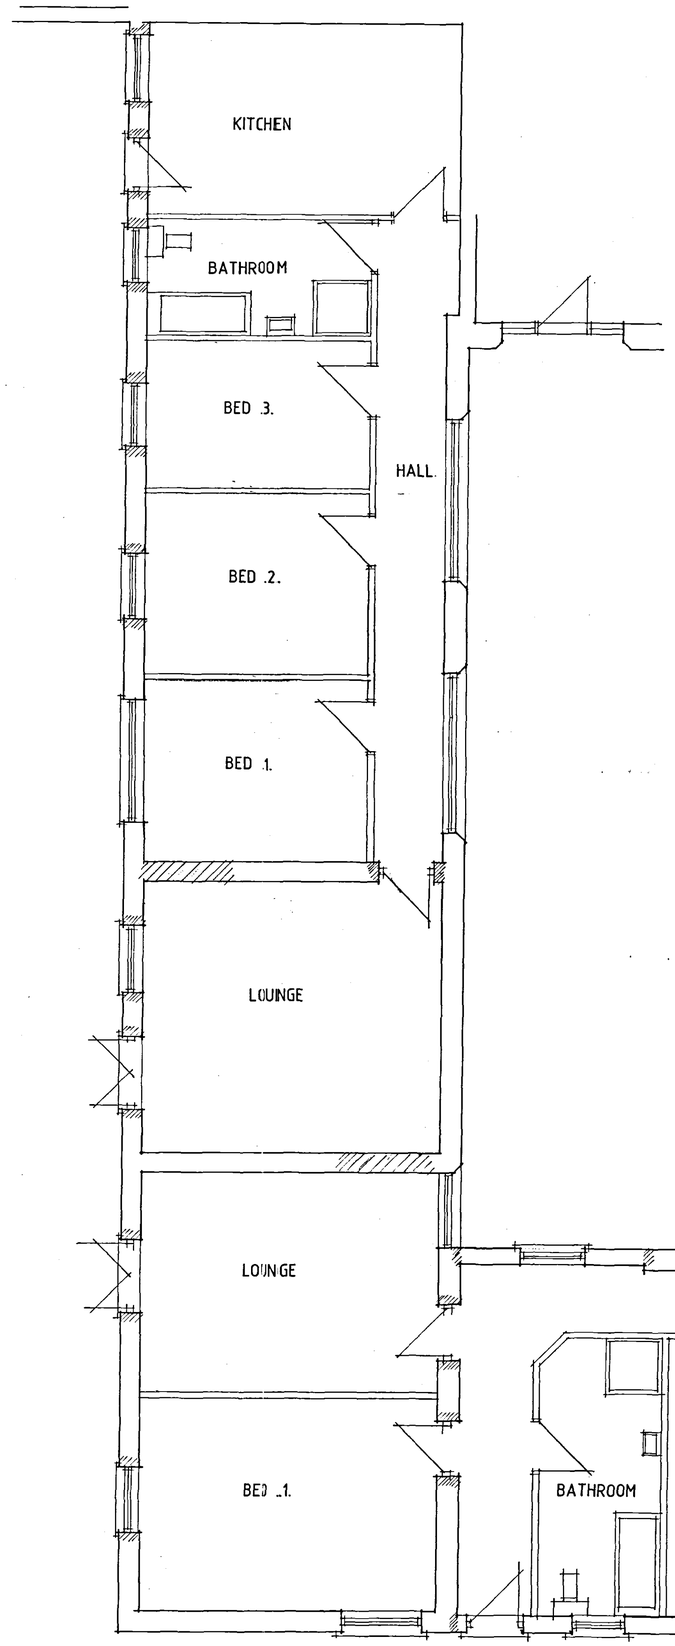


FLOOR PLAN

PLOTS 1 & 2

A - ALTS - 5.2.07

Status
CONSULTANTS IN ARCHITECTURE & PLANNING

PROPOSED CONVERSION OF BARNS TO RESIDENTIAL UNITS AT THE SHRUBBERIES, GEDNEY ROAD, LONG SUTTON FOR

LINCOLNSHIRE WILDLIFE TRUST

PLAN AS PROPOSED SKETCH

1:50	SD04-046/10
JAN-07	B.GILHAM.

2 Edinburgh Walk, Holbeach,
Spalding, Lincs. PE12 7AP.
Tel: 01406 424343 Fax: 01406 490702