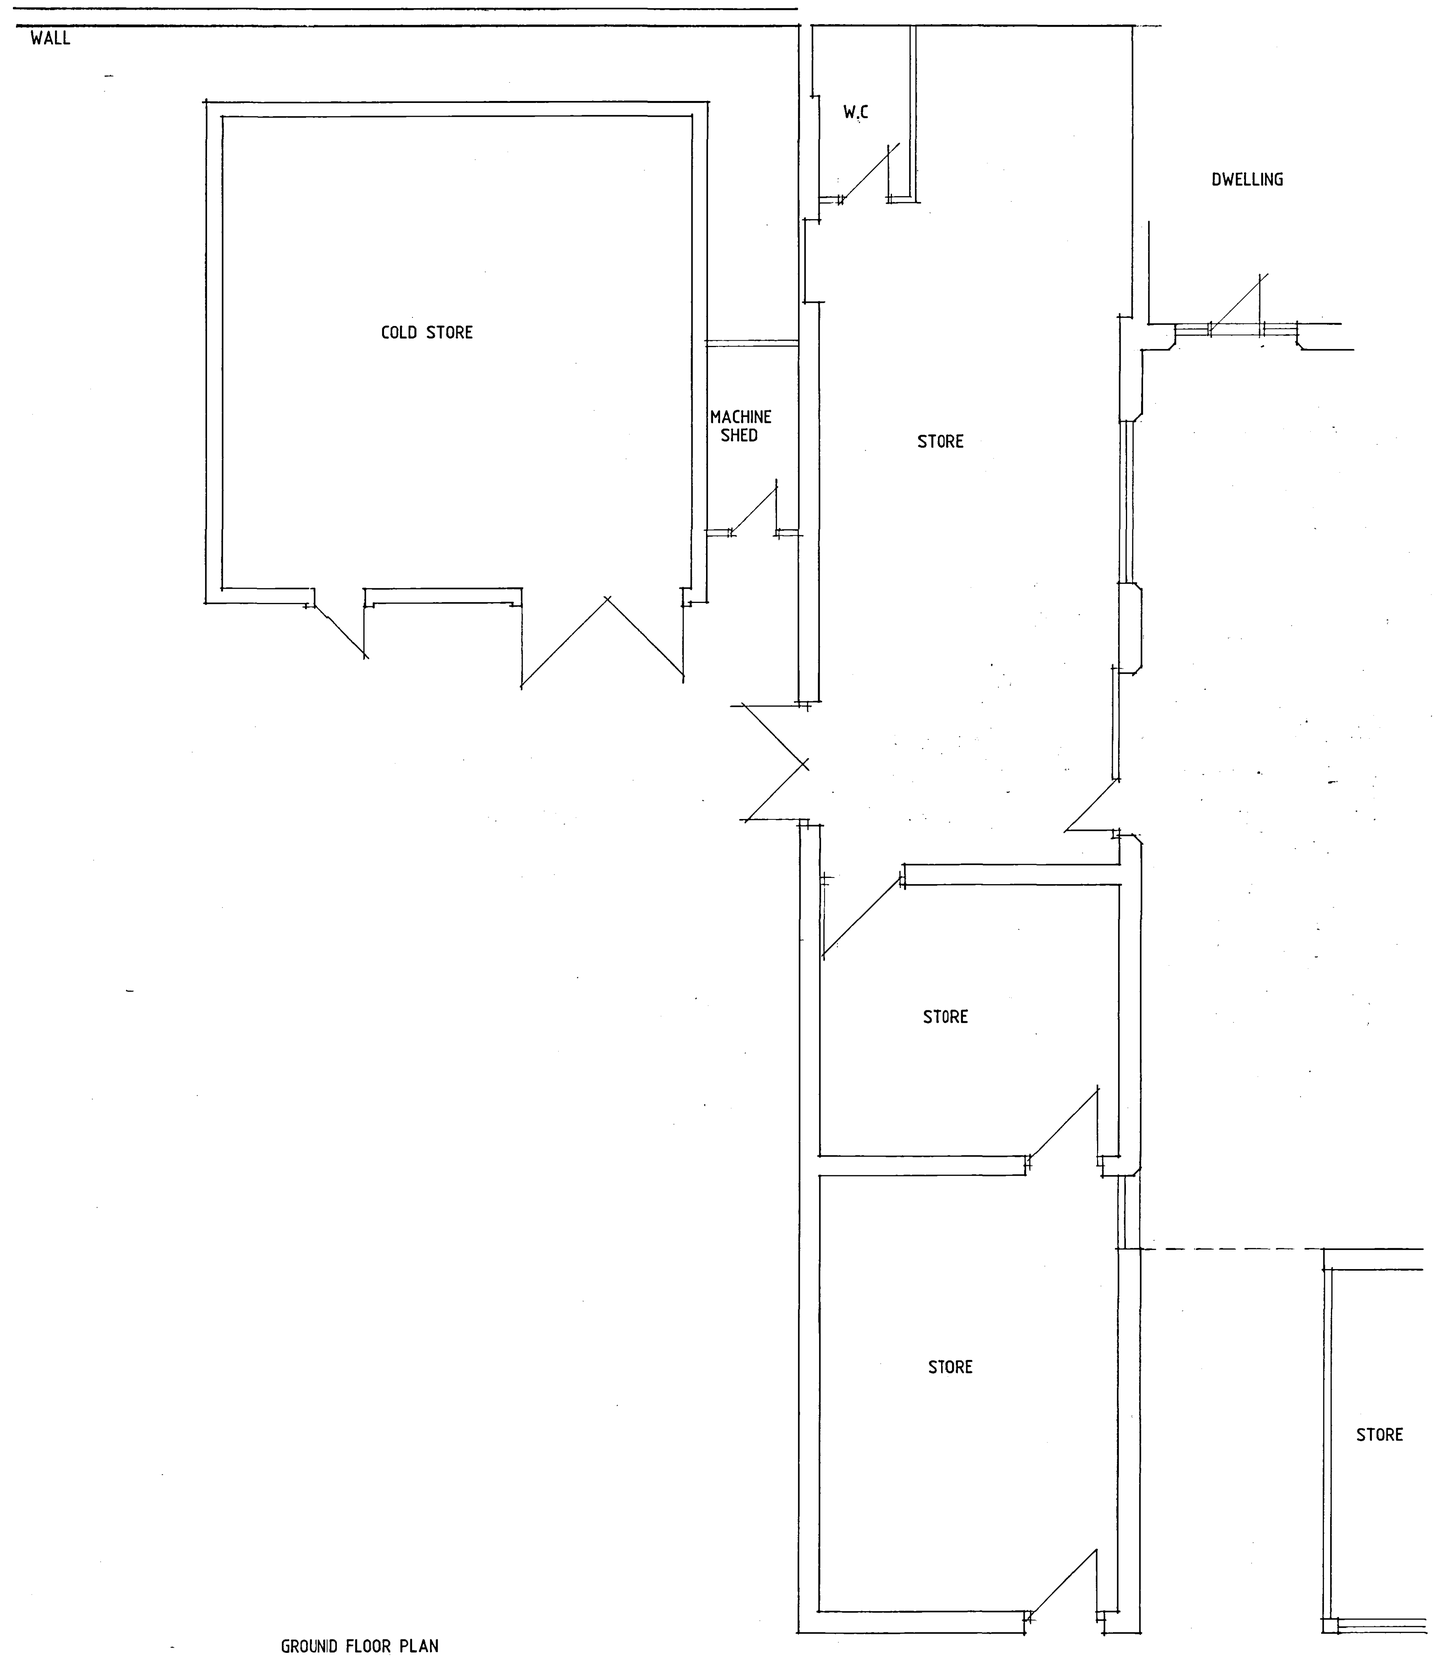



GROUNID FLOOR PLAN
.A.

Status
DESIGN
CONSULTANTS IN ARCHITECTURE & PLANNING

PROPOSED CONVERSION OF BARNS TO RESIDENTIAL UNITS AT THE SHRUBBERIES, GEDNEY ROAD, LONG SUTTON
FOR
LINCOLNSHIRE WILDLIFE TRUST

PLAN AS EXISTING

| | |
|---|---|
| 1:50 | SD04-046/3 |
| JAN-07 | B.GILHAM. |

2 Edinburgh Walk, Holbeach,
Spalding, Lincs. PE12 7AP
Tel: 01406 424343 Fax: 01406 490702