


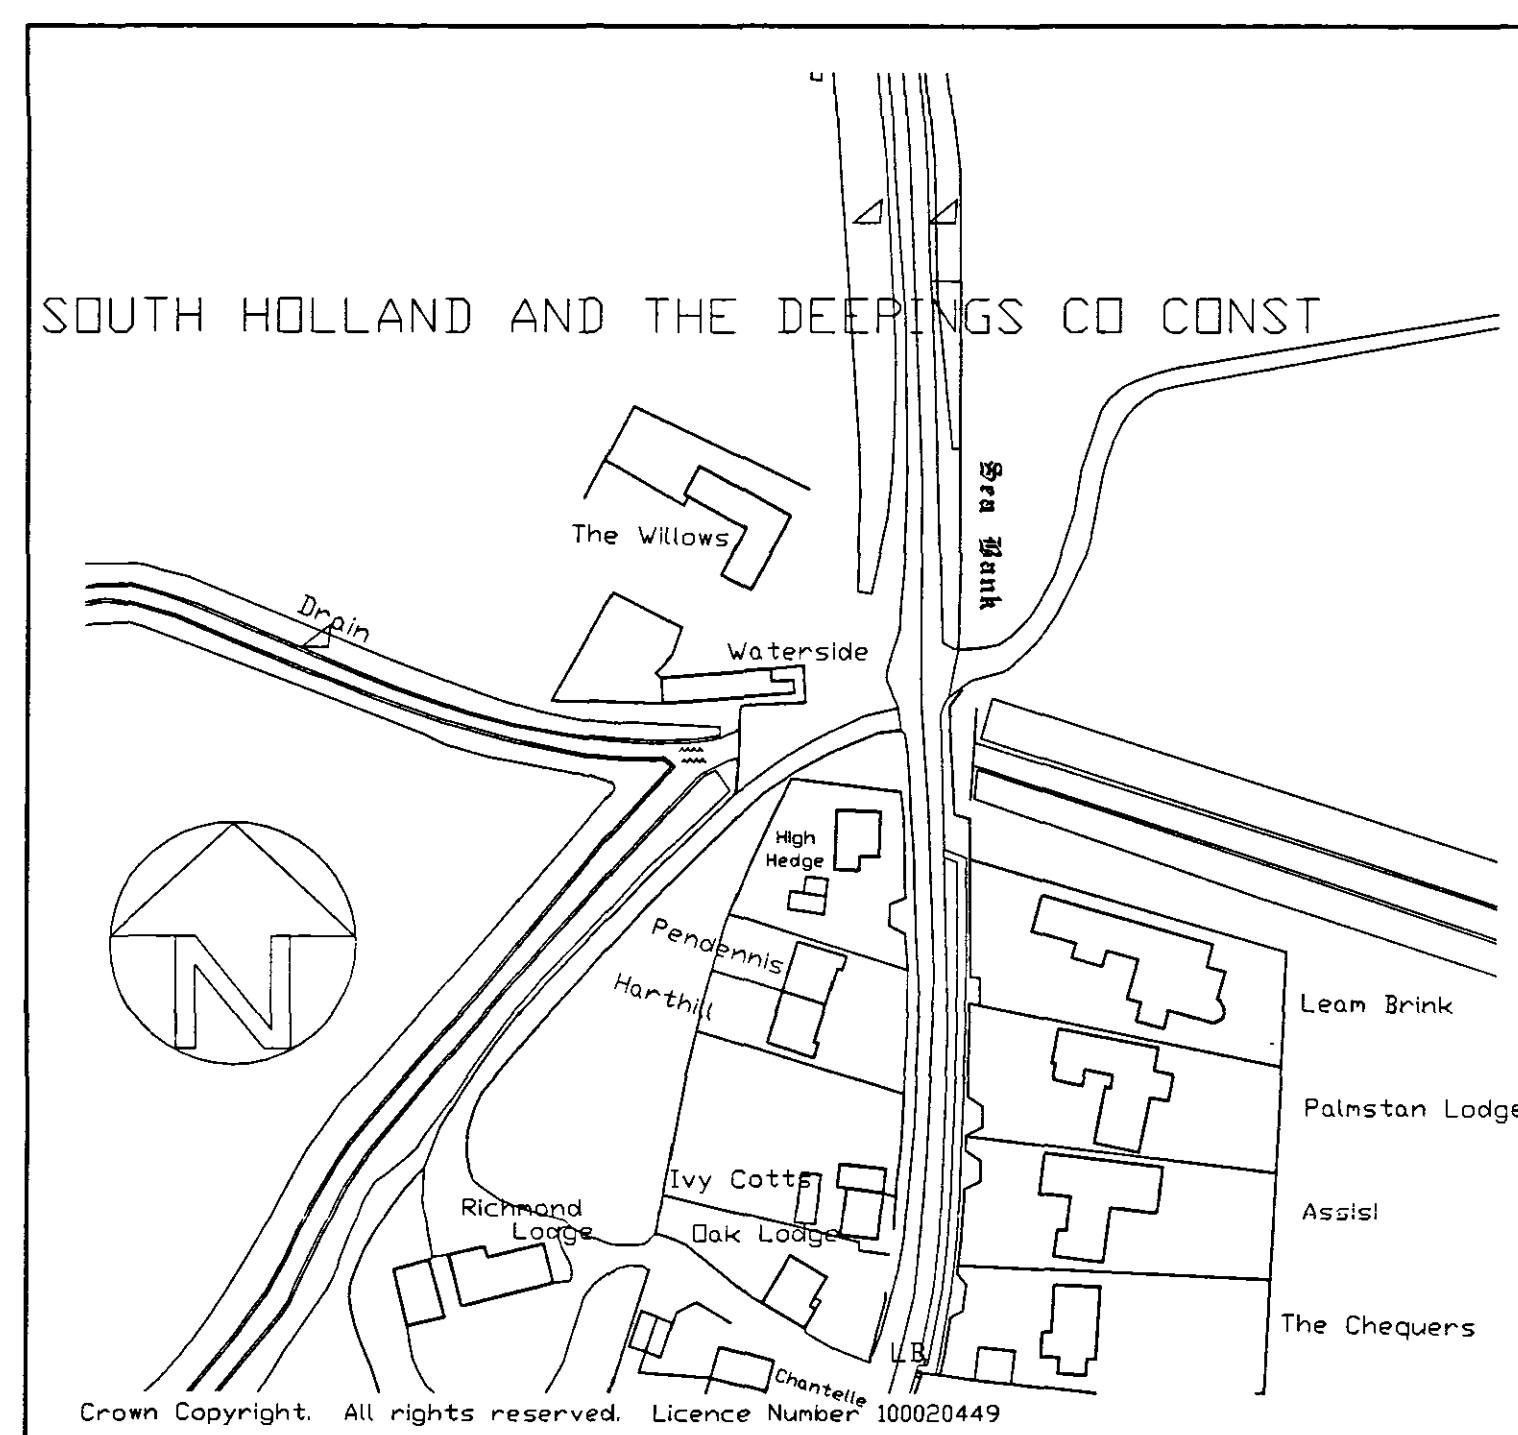

BLOCK PLAN

WANTED

B	BUILDING REGS APPENDUM	11 JUL 2007
A	CLIENTS AMENDMENTS	JUN 2007
na	revising	date

G. R. MERCHANT LTD.
 I.ENG AMICE FIWO
 ARCHITECTURAL, STRUCTURAL
 AND LAND DRAINAGE
 CONSULTANTS
 4 Wrights Mews
 12A Park Road, Holbeach,
 Spalding, Lincs. PE12 7EE
 Tel: 01406 490800
 Fax: 01406 425744
 E-Mail: gr.merchant@btconnect.com

Project
REPLACEMENT DWELLING AT
WATERSIDE
LUTTON GOWTS
SPALDING Lincs

Client
MR. S. PORTASS

Drawing

BLOCK AND LOCATION PLANS

Job Ref.	Drawing No.
1446/06	023
Date	Drawn
JAN 2007	JPW

Scales
1/100 1/1250

[illegible]