




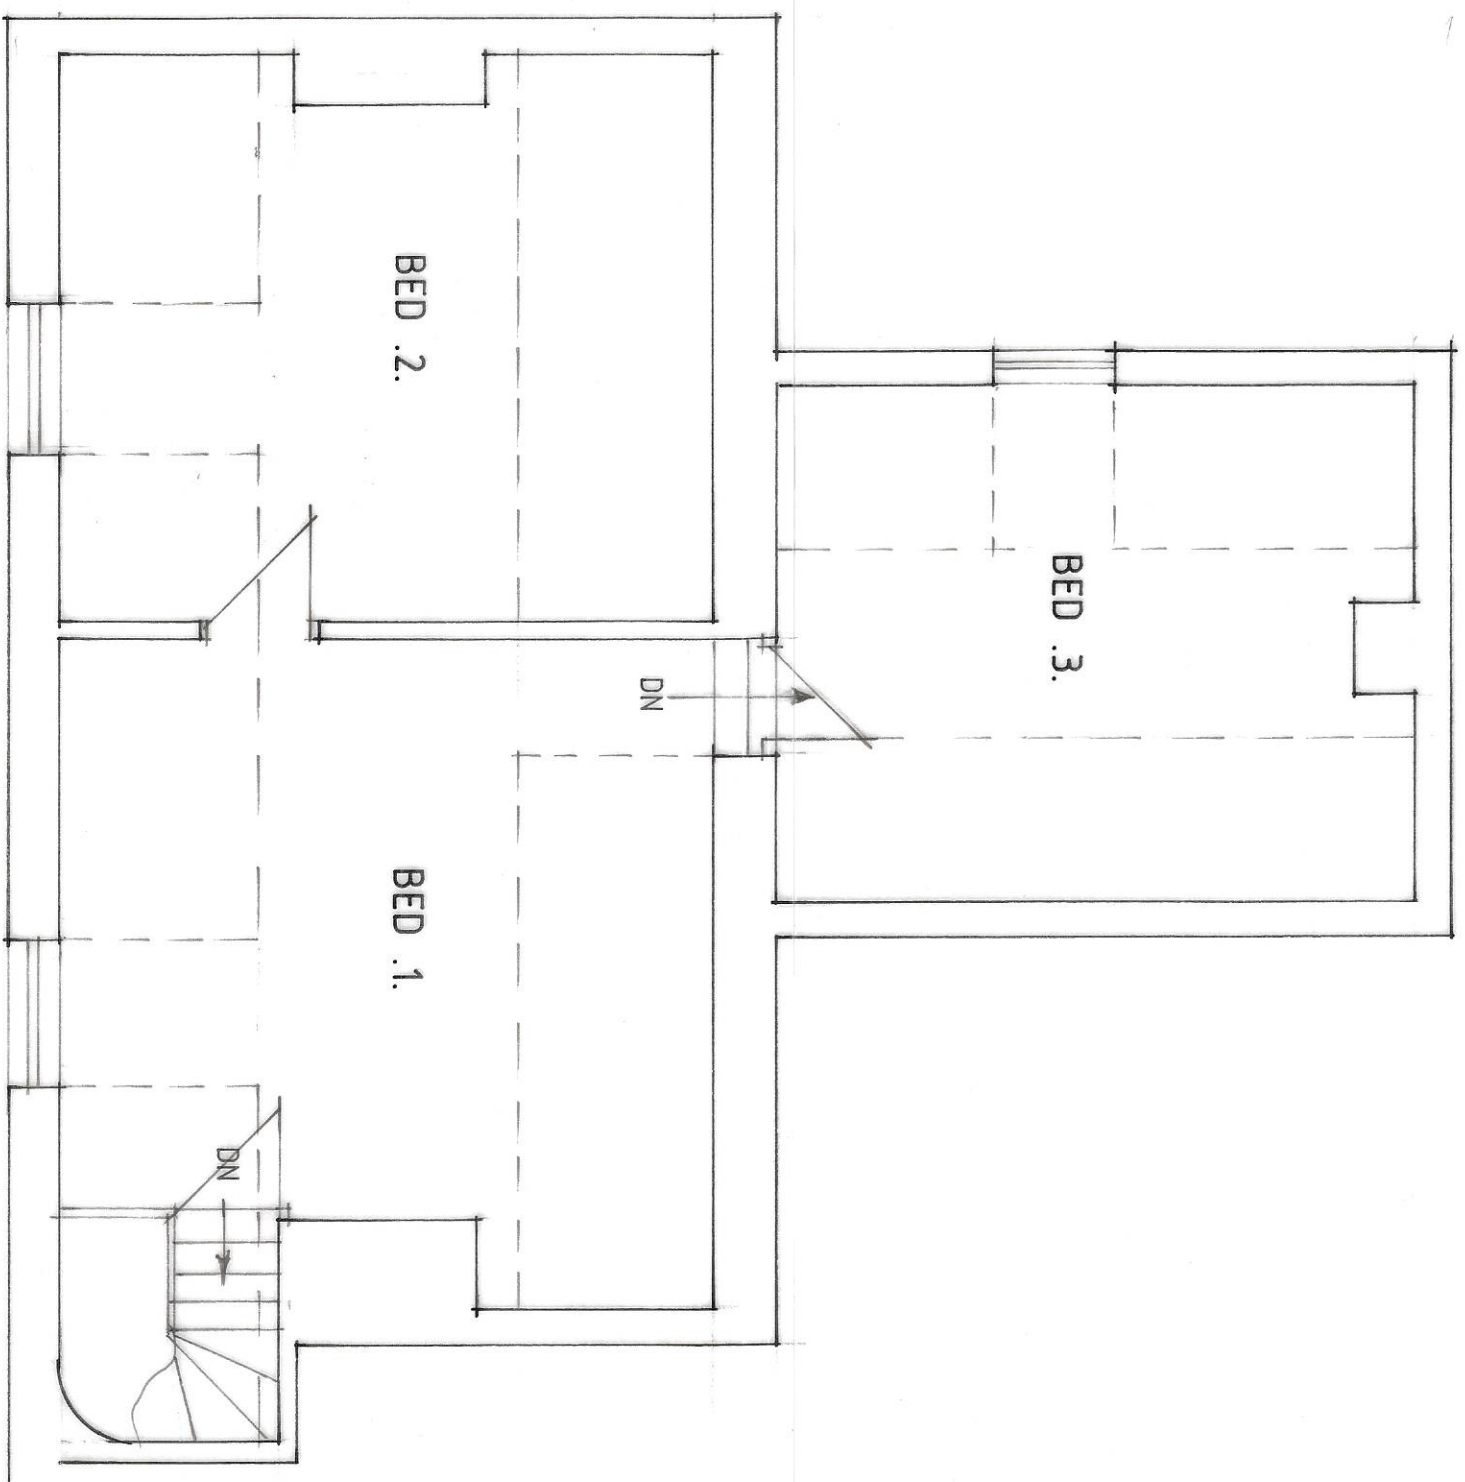


FIRST FLOOR PLAN

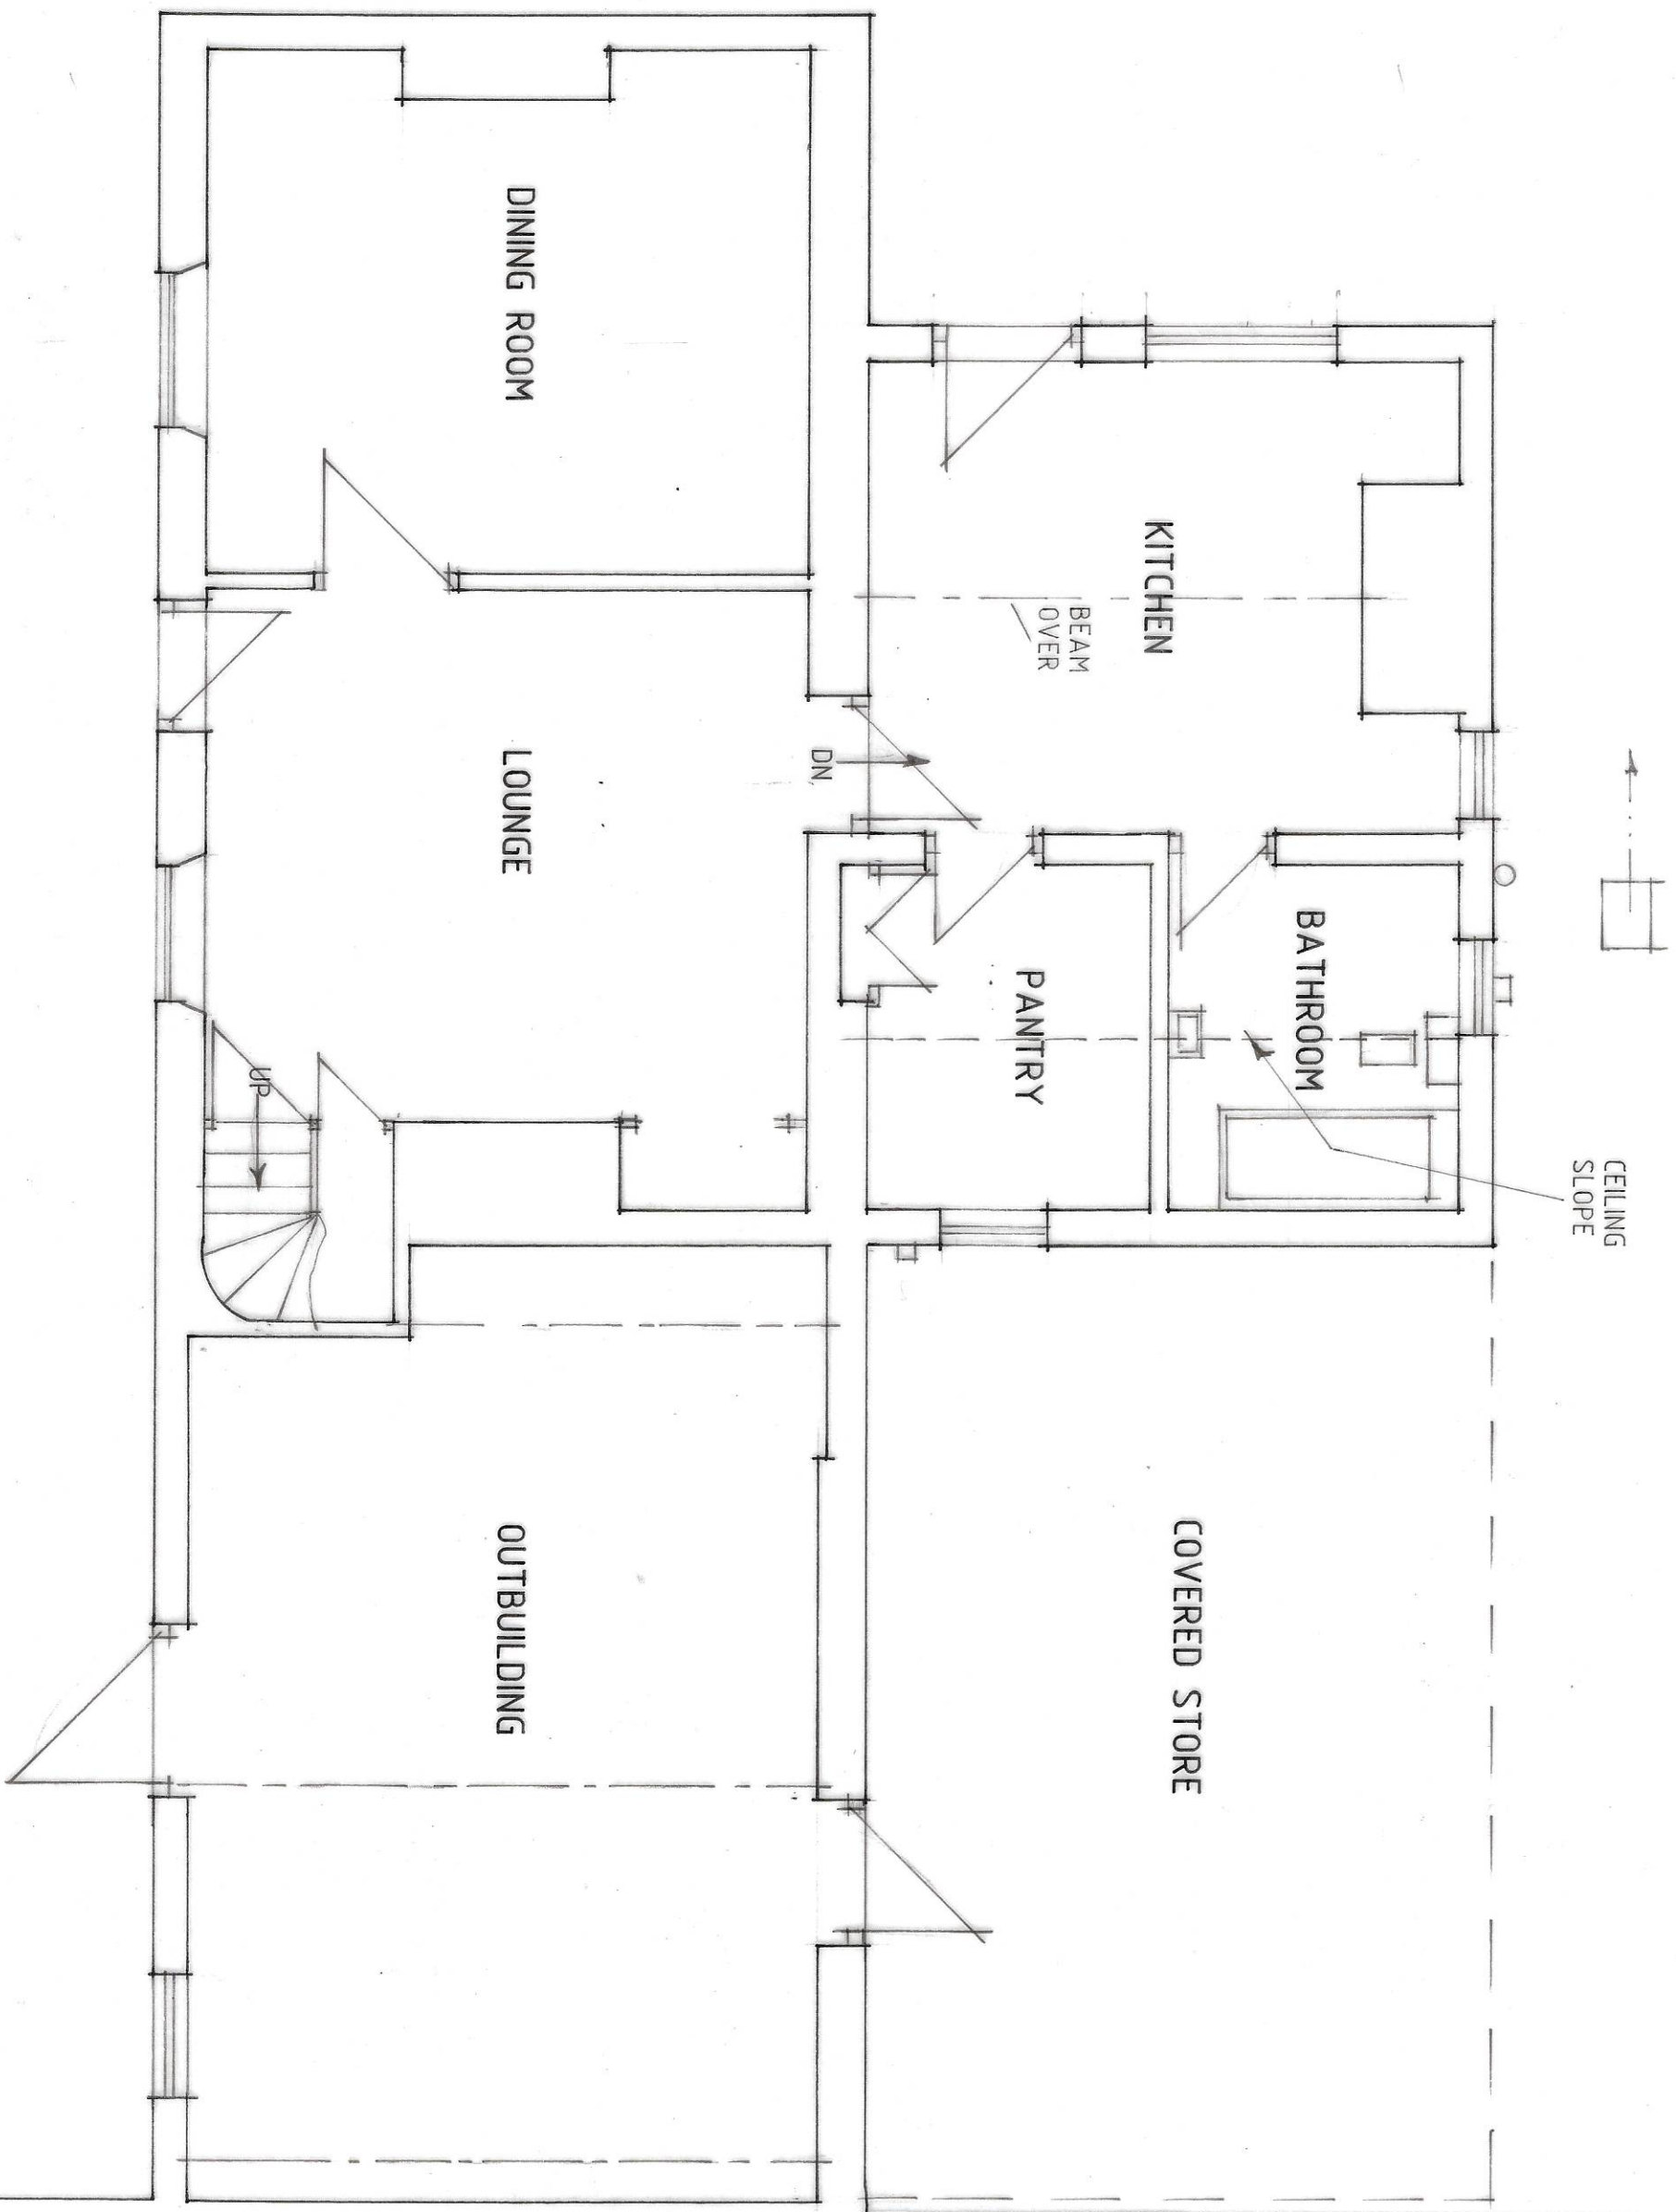


GROUND FLOOR PLAN

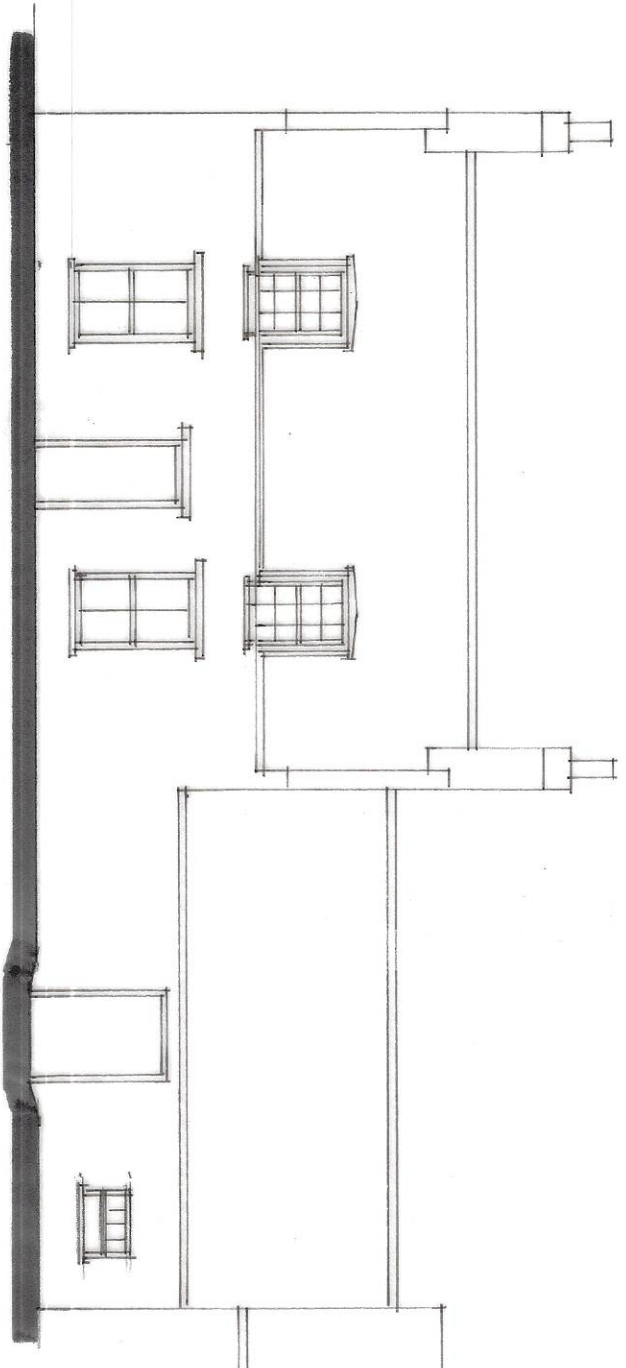


FRONT

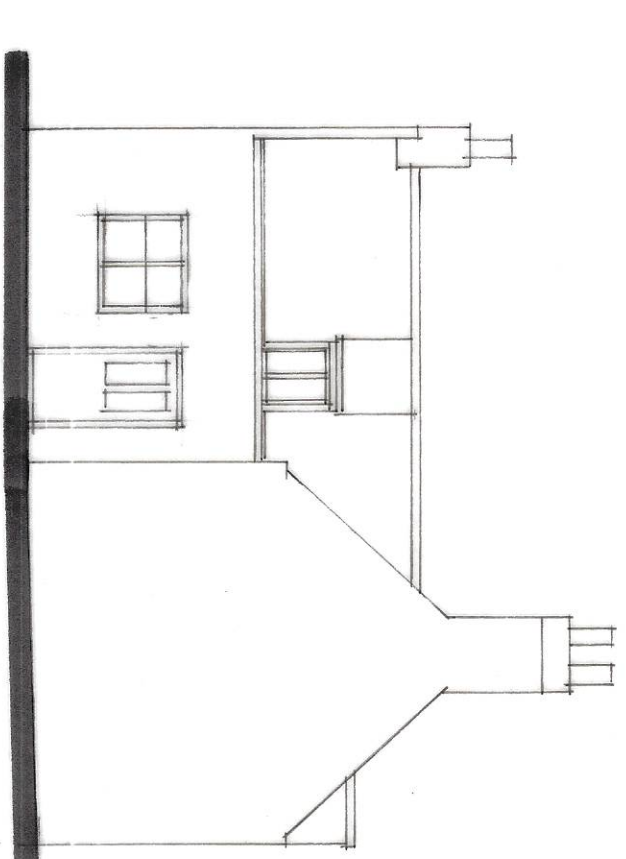

SIDE

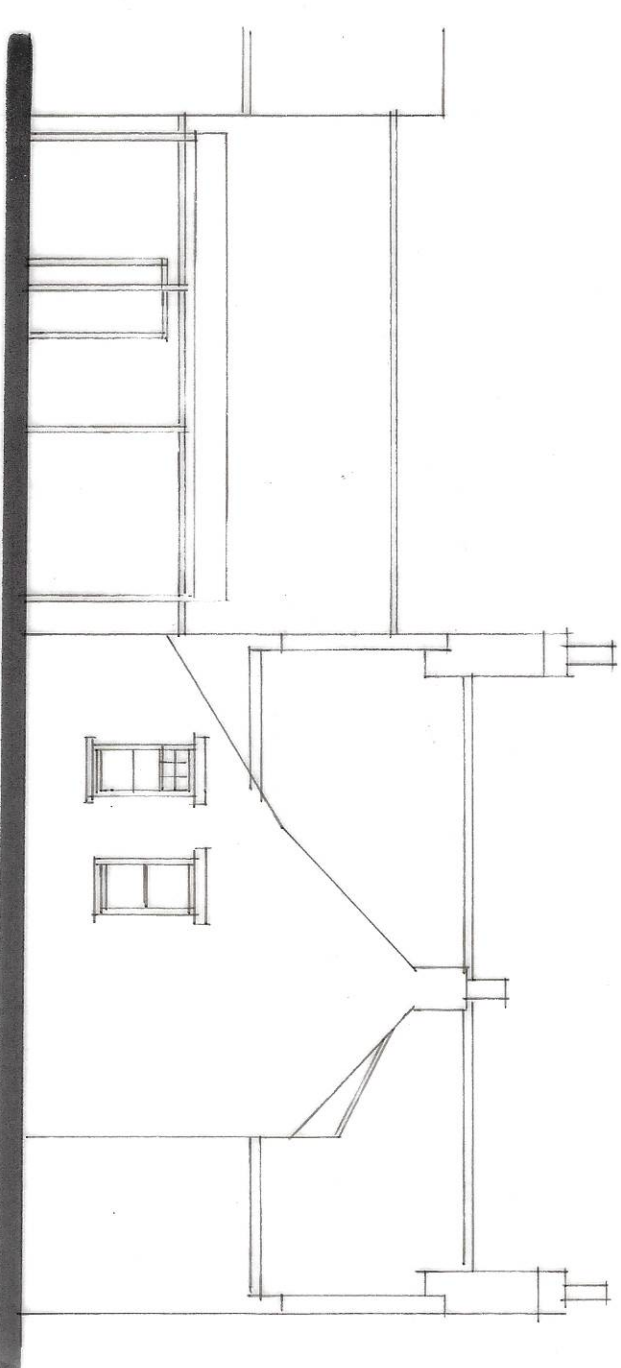

REAR

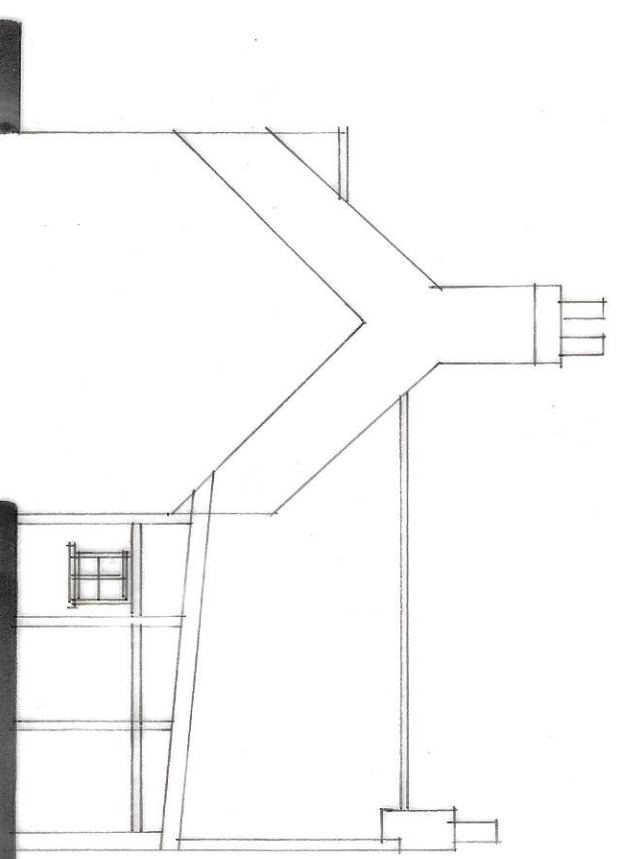

SIDE

A - INF. ADDED - 16.11.20

Status
CONSULTANTS IN ARCHITECTURE & PLANNING

PROPOSED ALTERATIONS &
GARAGE AT 18 GEDNEY
ROAD, LONG SUTTON FOR

PETER COOK
&
LISA STOCKDALE

PLAN AS EXISTING

1:50 1:100 SD20-030/1
OCT-20 B.GILHAM.

2 Edinburgh Walk, Middlesbrough,
Sunderland, Tyne & Wear
Tel: 01606 424343 Fax: 01606 490702

