




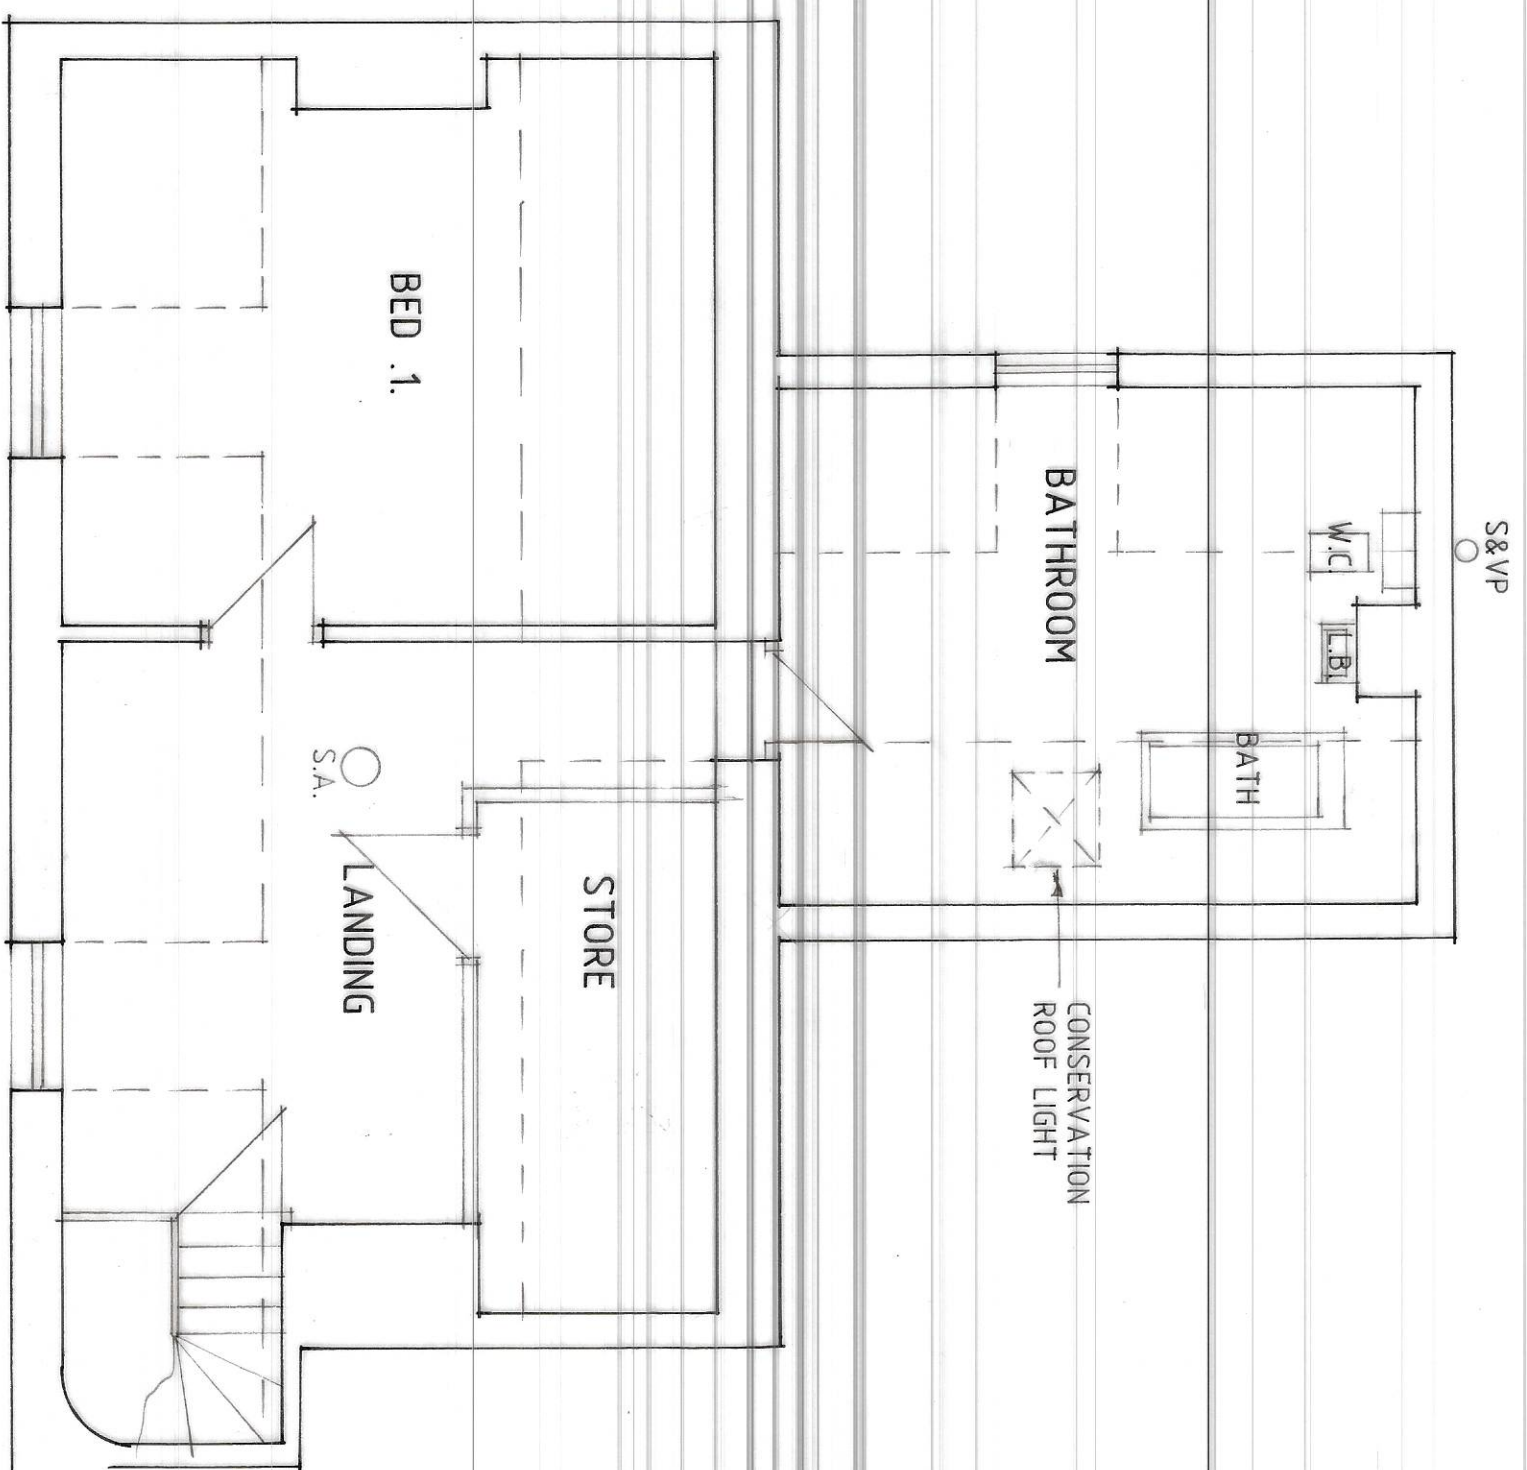


FIRST FLOOR PLAN

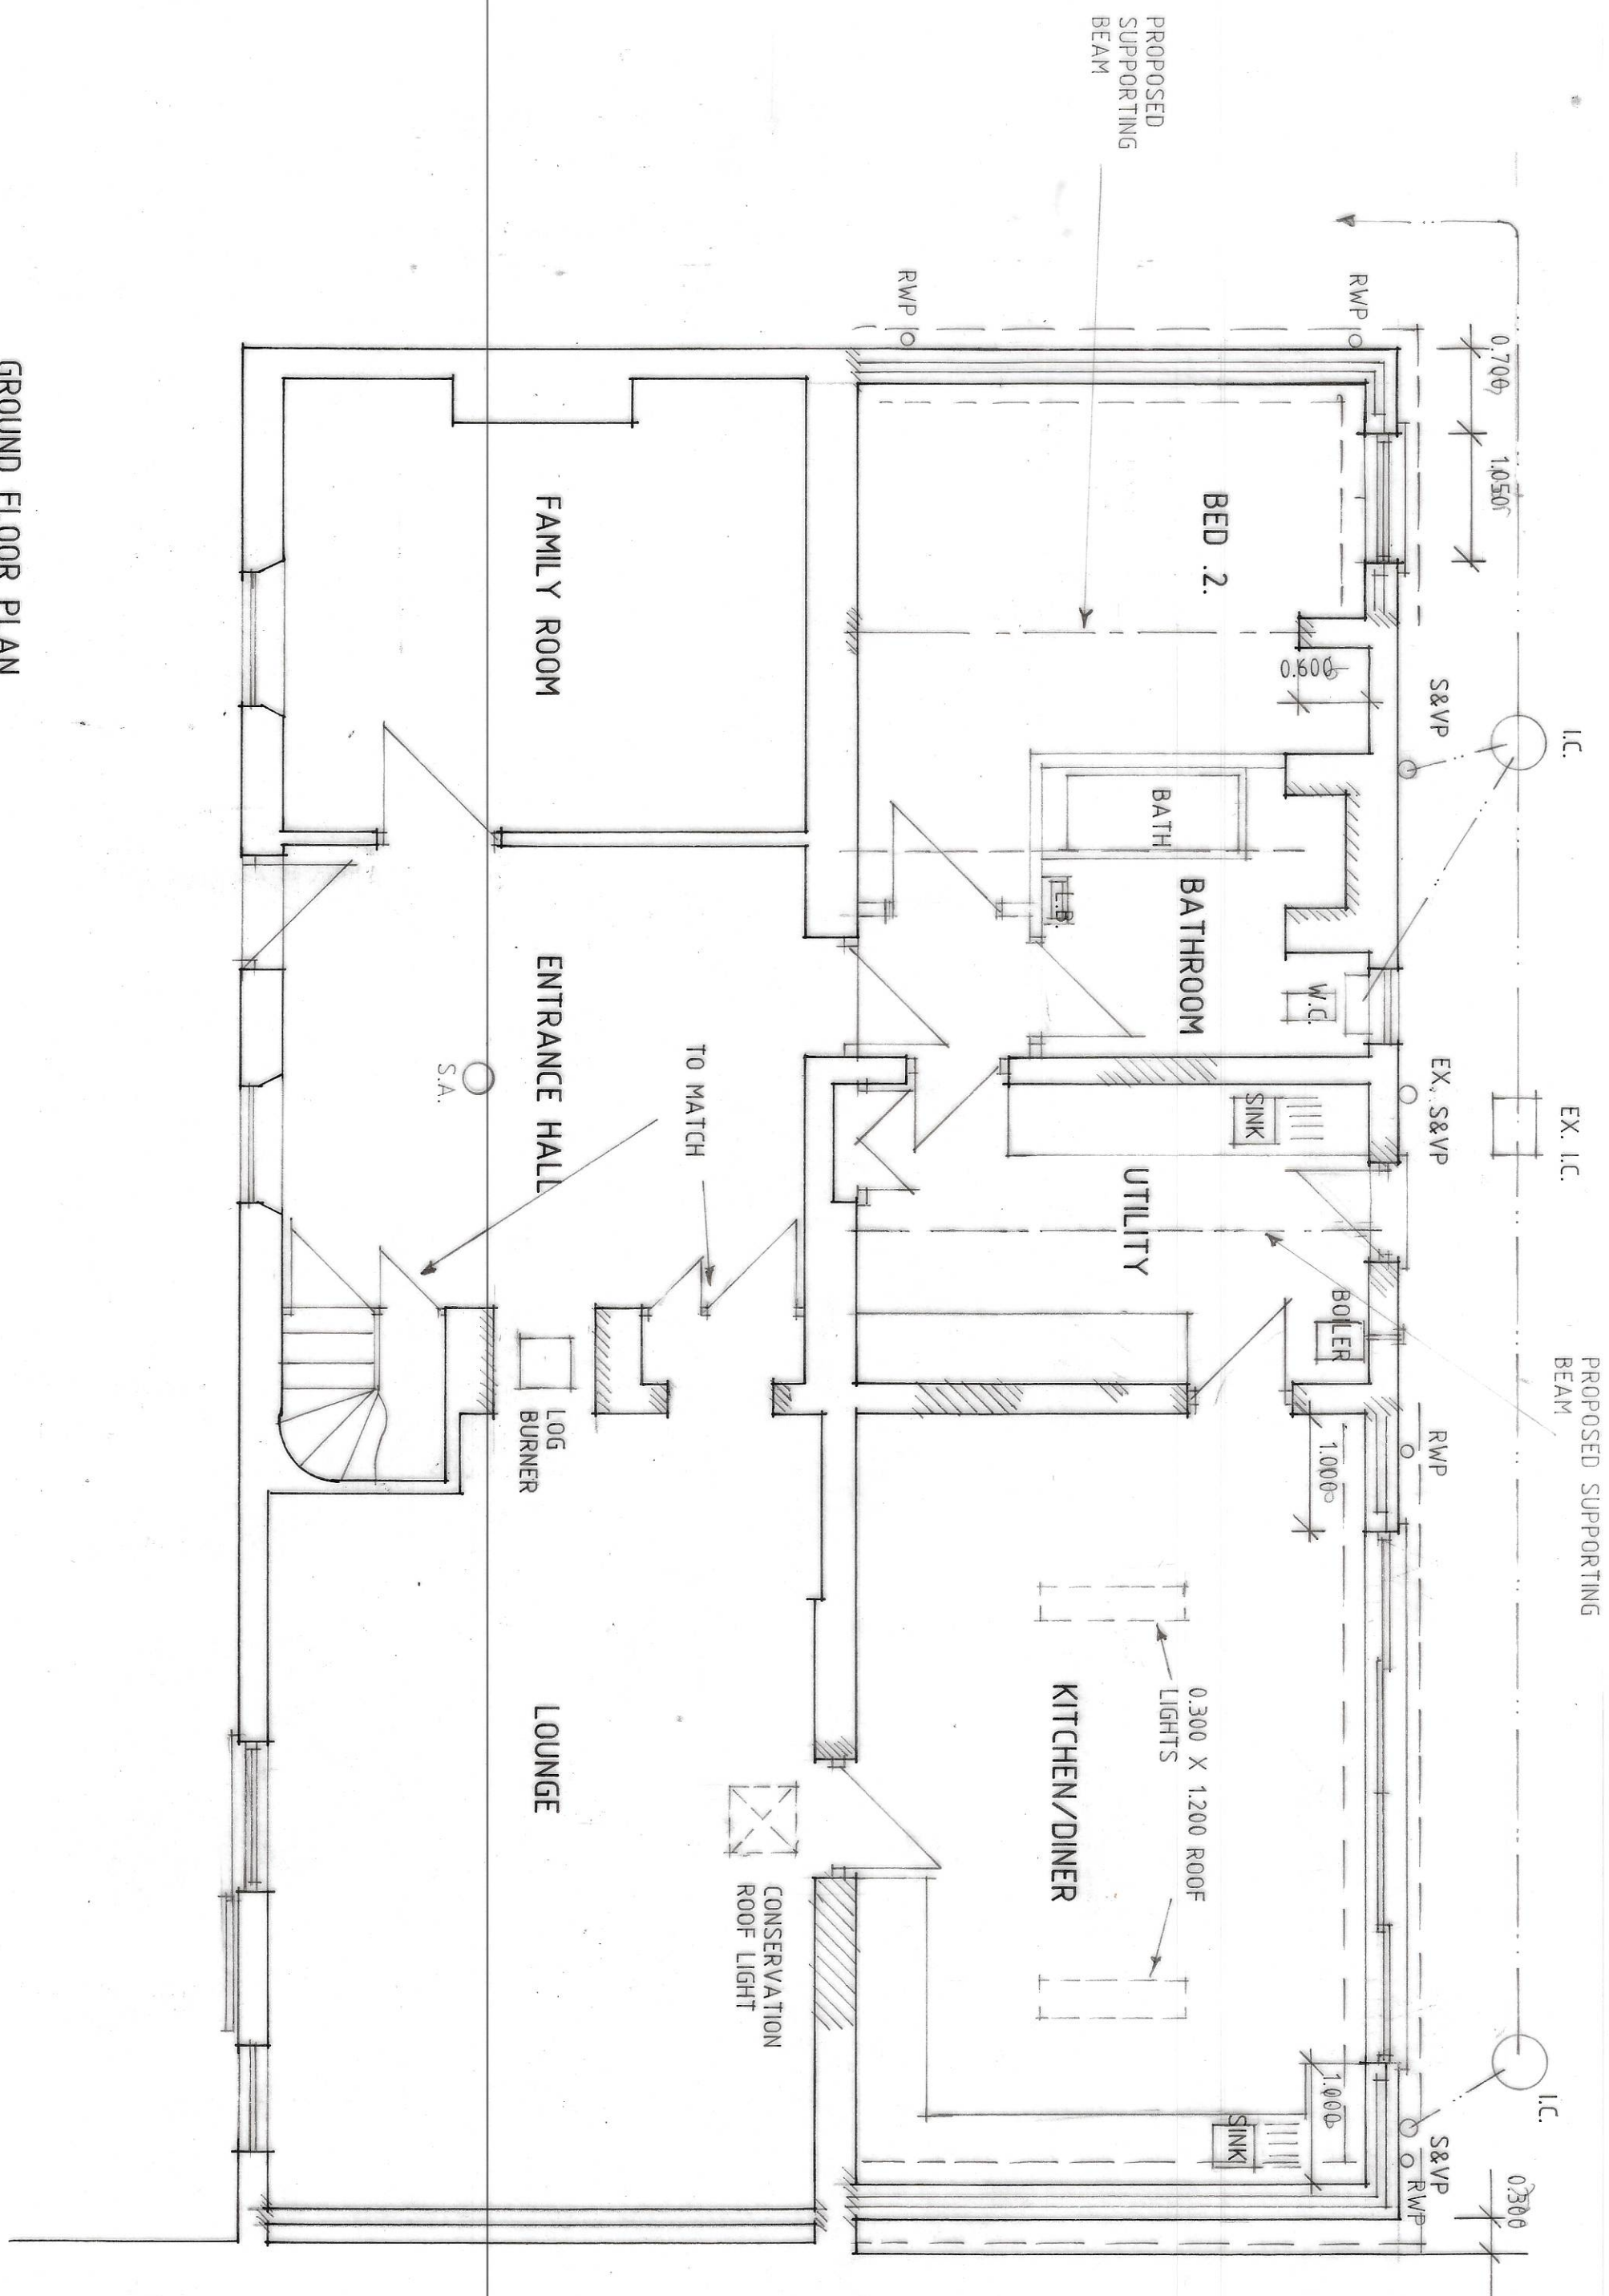


GROUND FLOOR PLAN

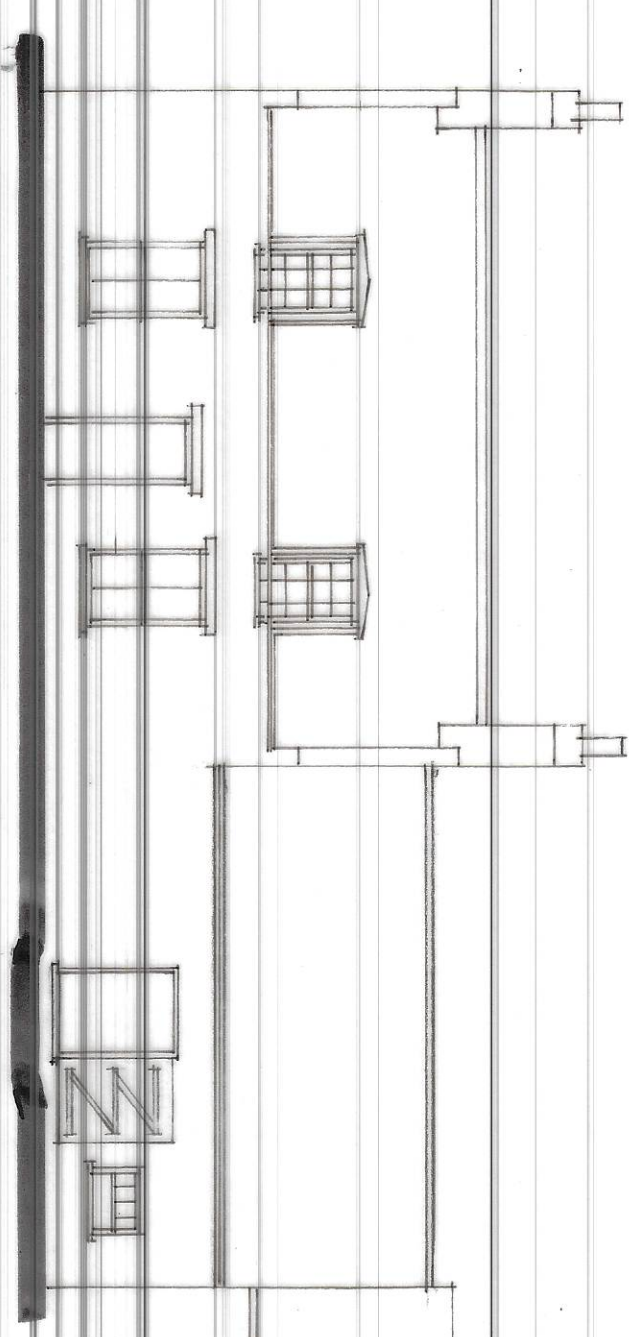


FRONT

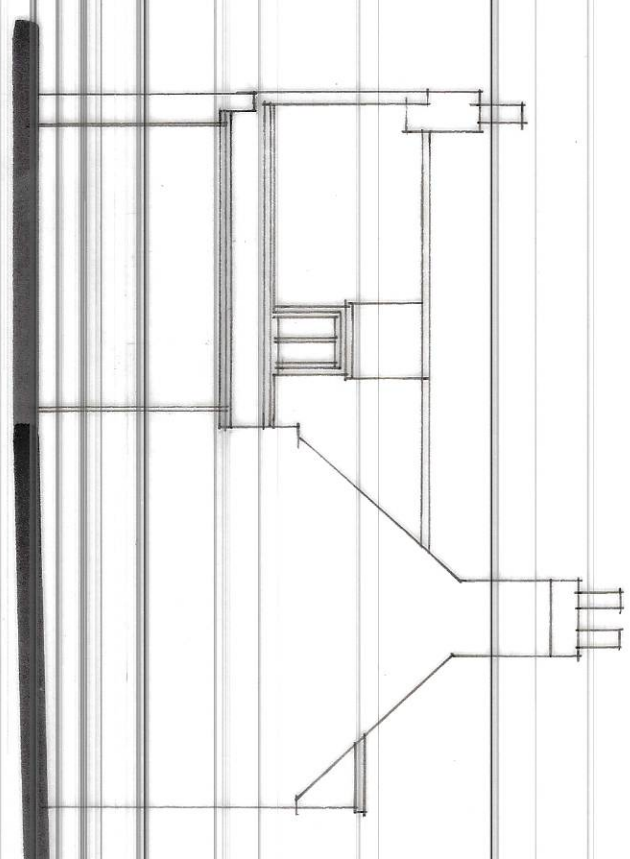

SIDE

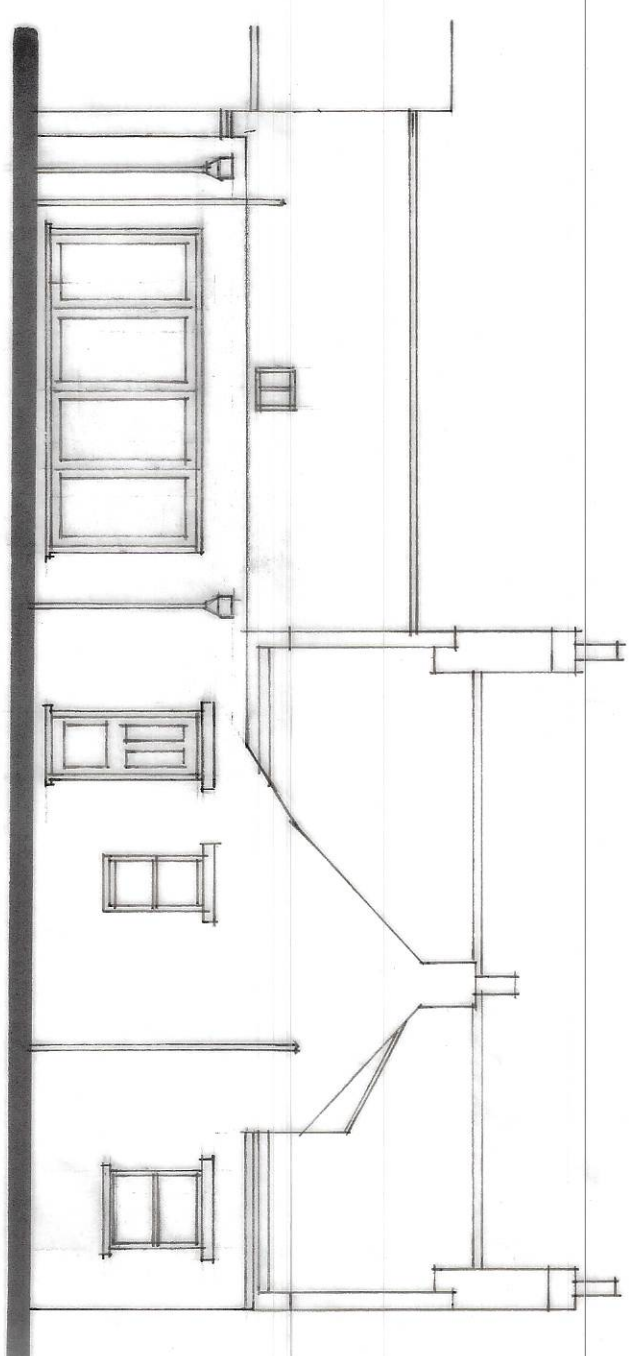

REAR

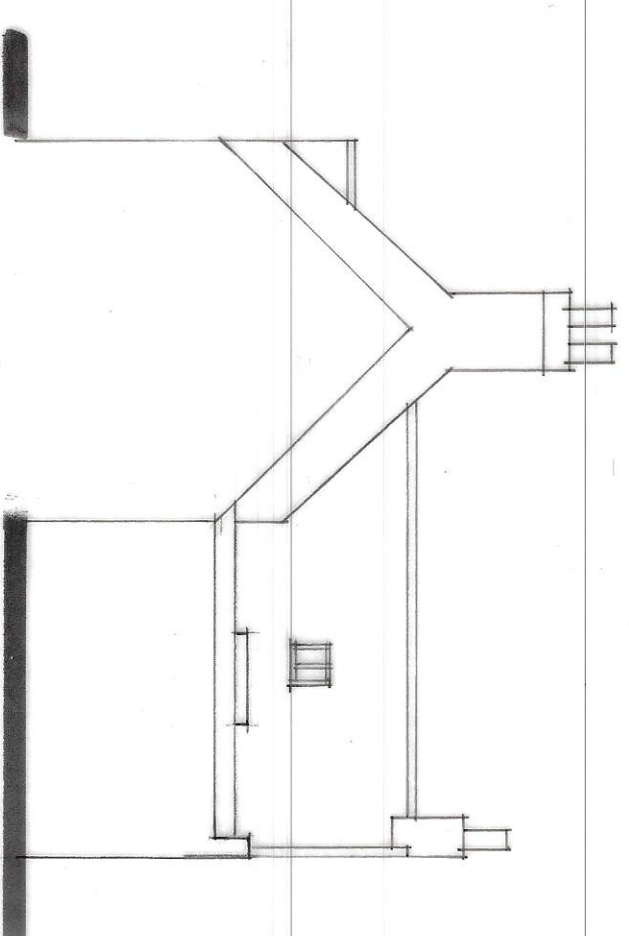

SIDE

Status
DESIGN
CONSULTANTS IN ARCHITECTURE & PLANNING

PROPOSED ALTERATIONS &
GARAGE AT 18 GEDNEY
ROAD, LONG SUTTON FOR

PETER COOK
&
LISA STOCKDALE

PLAN AS PROPOSED

1:50 1:100 SD20-030/2
OCT-20 B.GILHAM.

B - INF. ADDED - 16.11.20
A - ALTS - 9.11.20

2 Edinburgh Walk, Heston,
London TW20 2EX
Tel: 0181 623 343 Fax: 0181 623 372