

©Design Copyright reserved. Written consent must be obtained before copying or reproducing this drawing. Do not scale from this drawing, use dimensioned figures only. Contractors are responsible for taking and checking site dimensions. Any discrepancy must be reported to the designer immediately.




Existing Ground Floor Layout

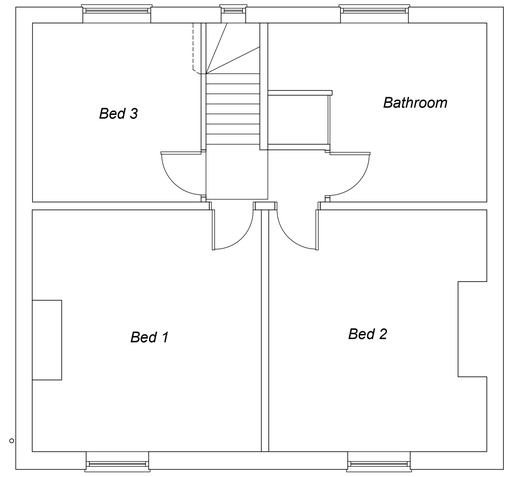

Existing First Floor Layout

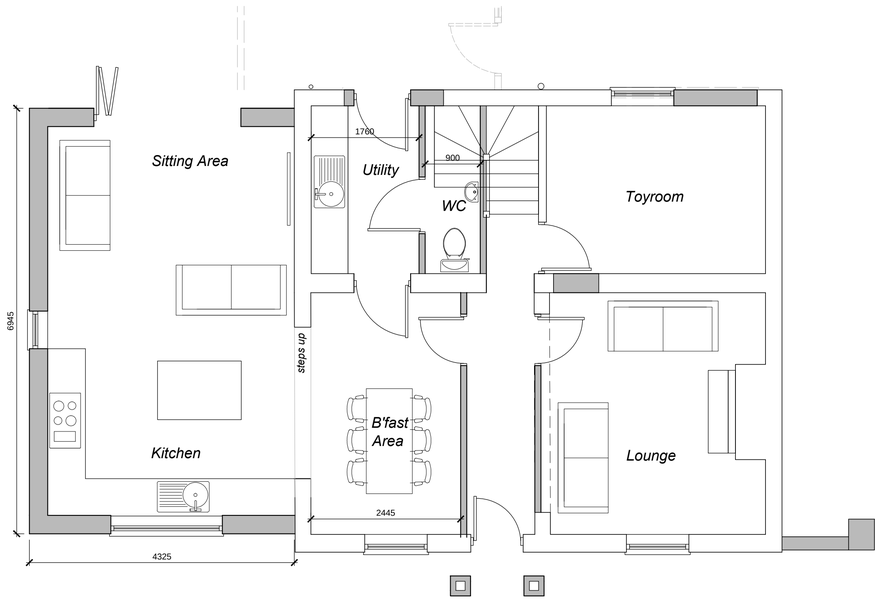

Proposed Ground Floor Layout

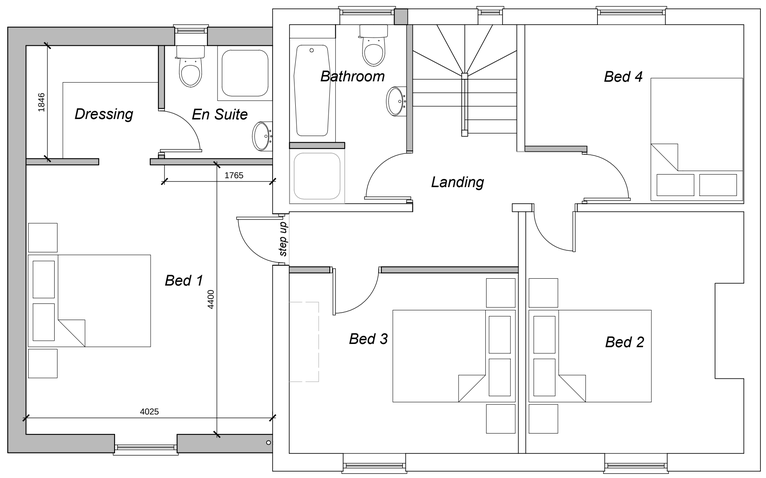

Proposed First Floor Layout

Rev.	Date
Client: Mr L Robinson & S Carnell	Scale: as shown@A1
Project: Proposed House alterations, Lutton Gowts, Lincolnshire, PE12	Date: July 2018
	Drawing No.: P002-1018/01/LR
Title: Floor Layouts	Revision

A1