
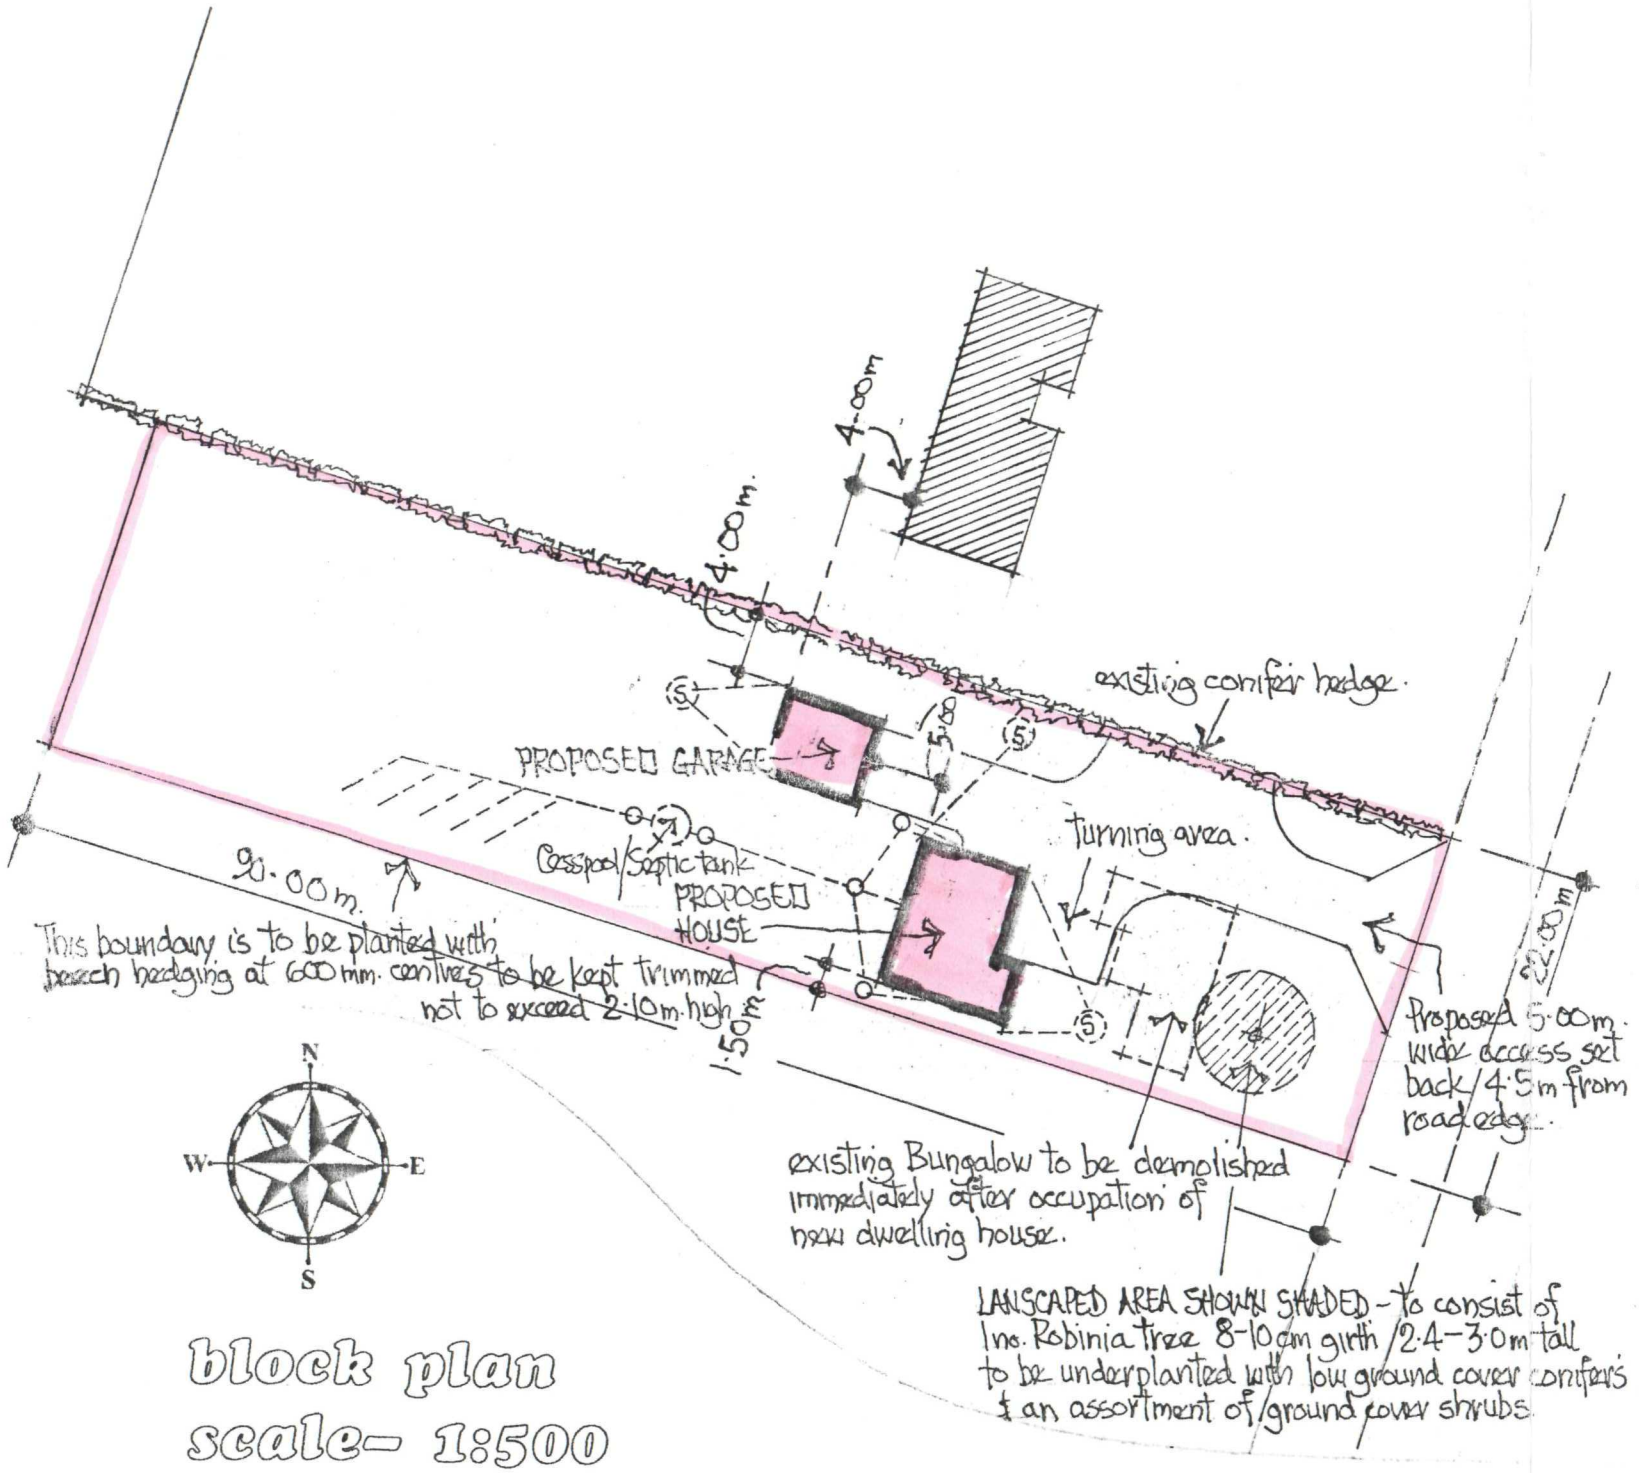


block plan
scale- 1:500

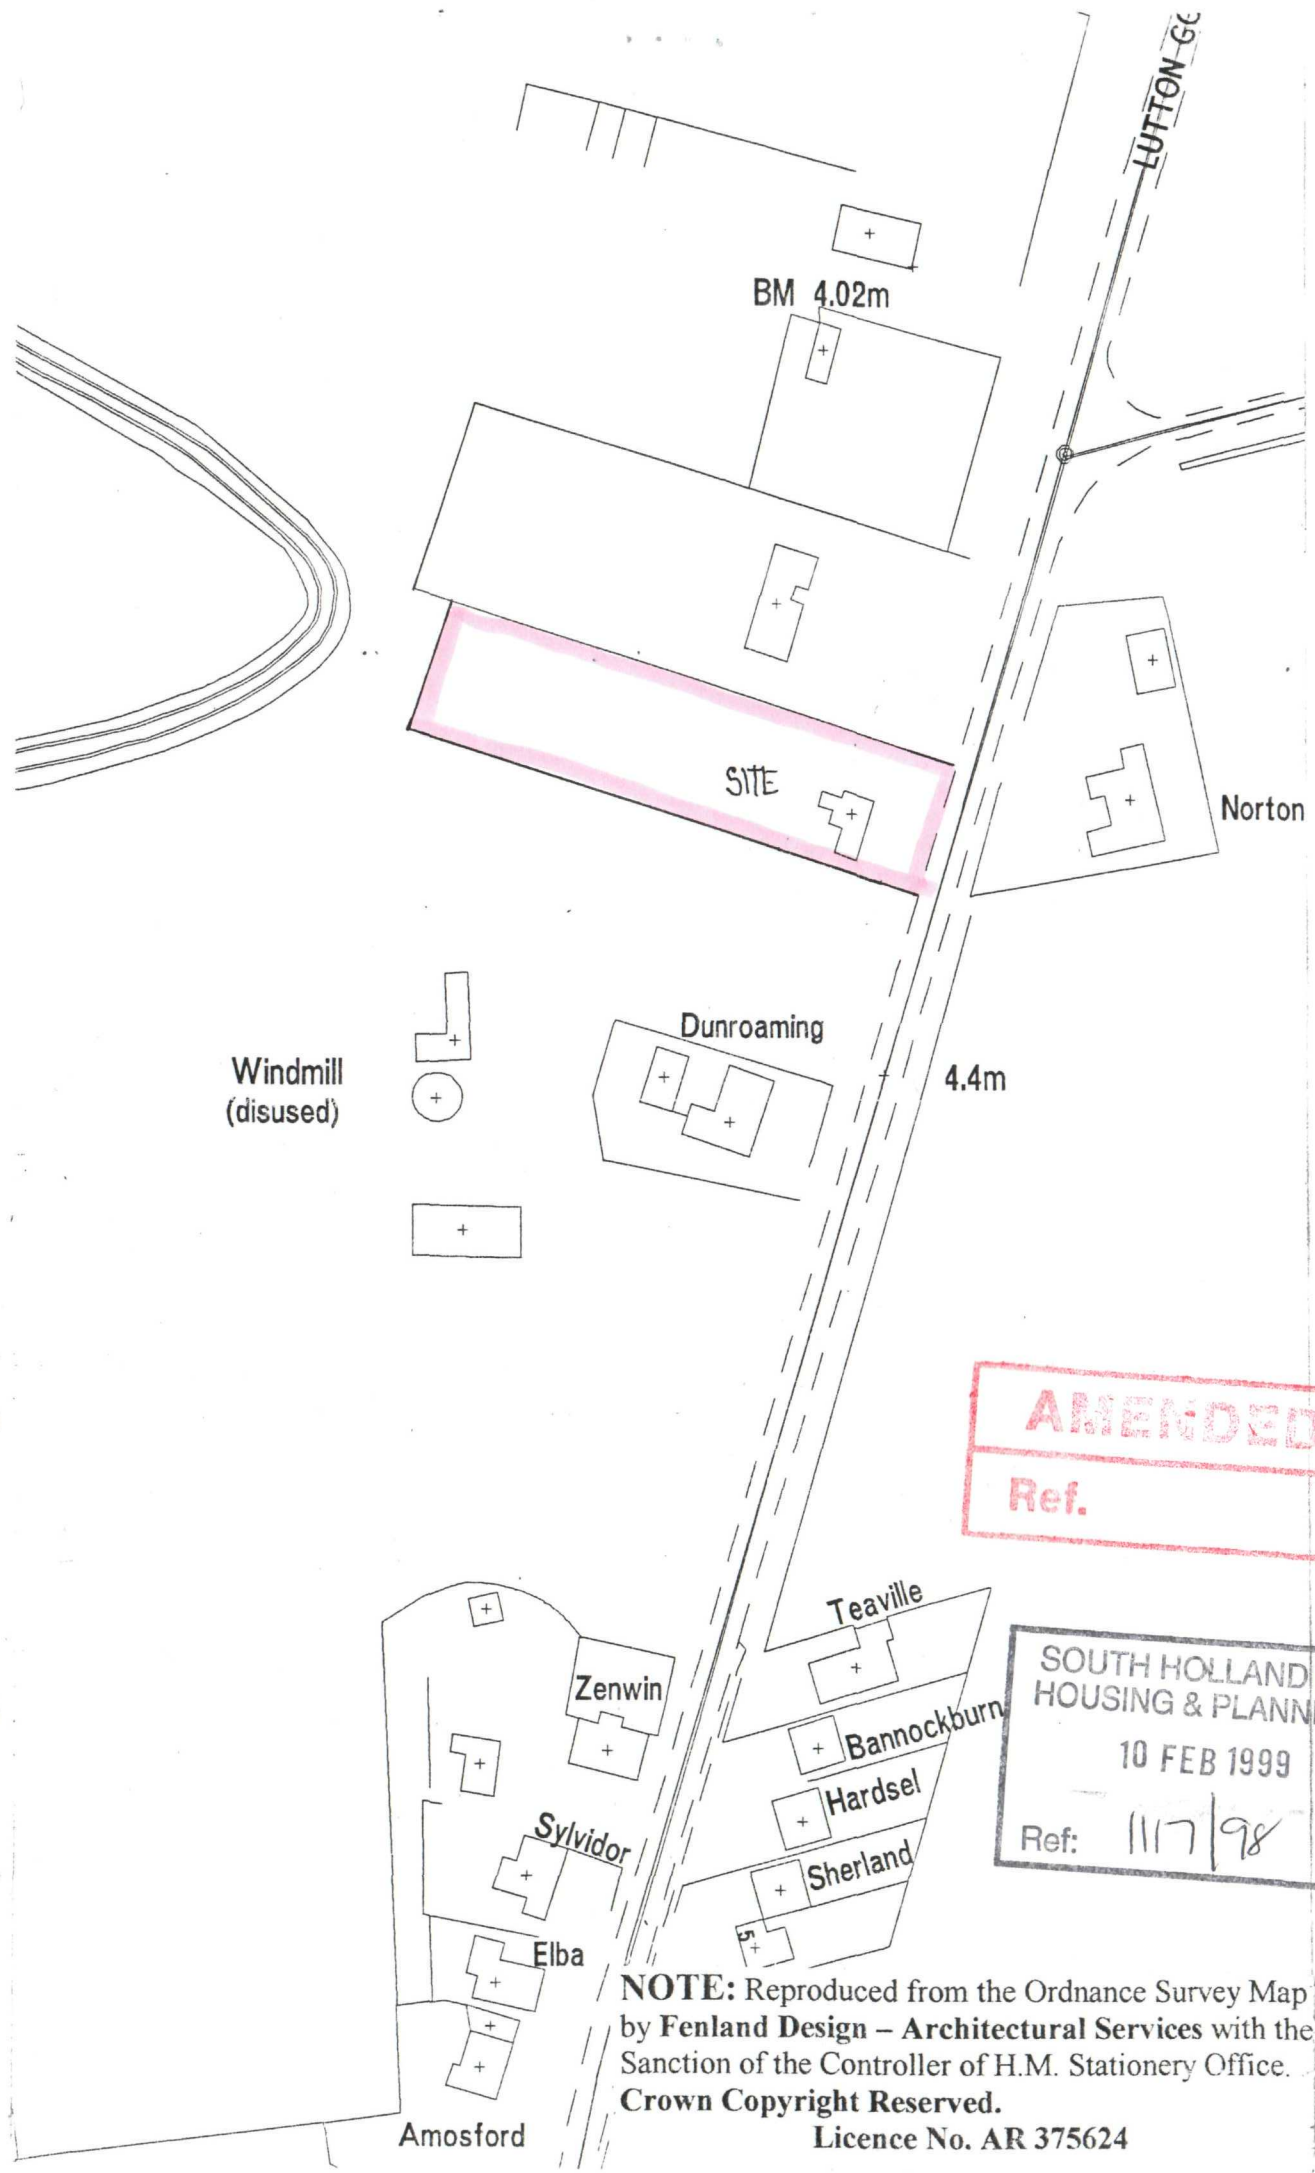

location plan
scale- 1:1250

AMENDED PLAN
Ref.

SOUTH HOLLAND DC
HOUSING & PLANNING
10 FEB 1999
Ref: 1117/98

NOTE: Reproduced from the Ordnance Survey Map by **Fenland Design – Architectural Services** with the Sanction of the Controller of H.M. Stationery Office.
Crown Copyright Reserved.
Licence No. AR 375624