



31 AUG 2004
 Planning & Development
 SHC

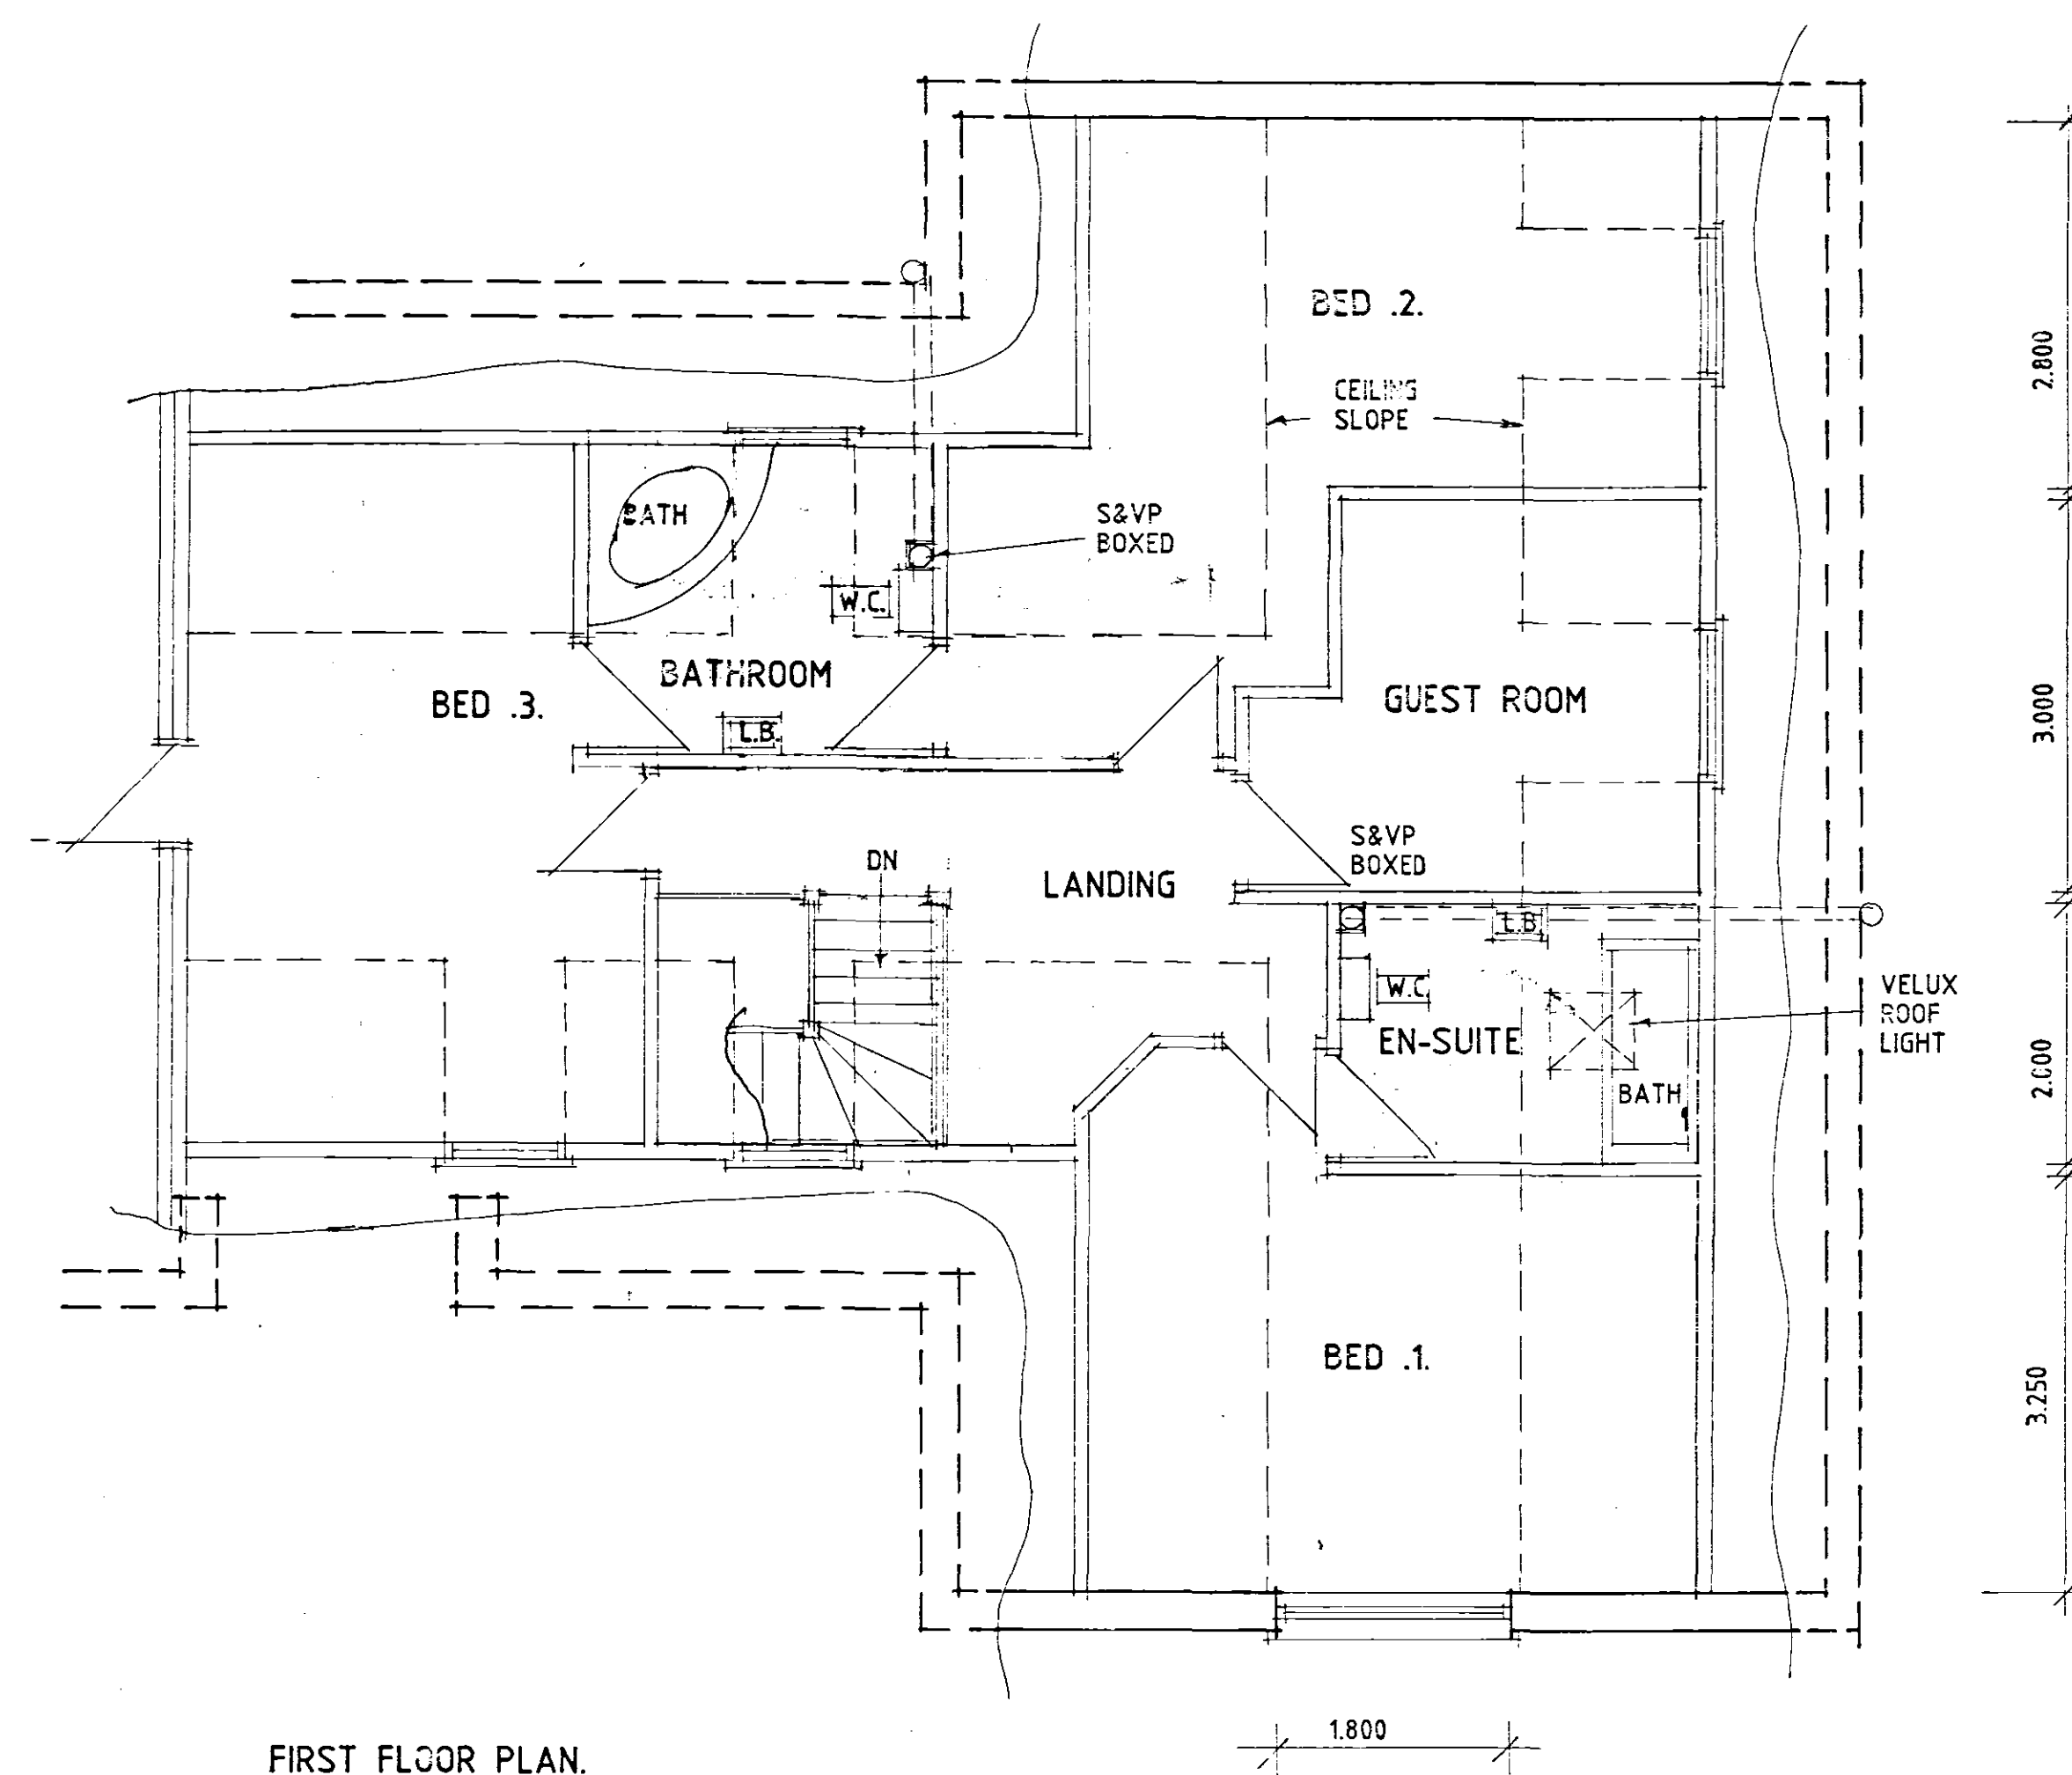

FIRST FLOOR PLAN.

DETERMINED PLAN

D - DESIGN ALTS - 3.8.04.
 C - DESIGN ALTS - 21.7.04
 B - DETAILS ADDED - 25.9.03
 A - DESIGN ALTS - 5.9.03

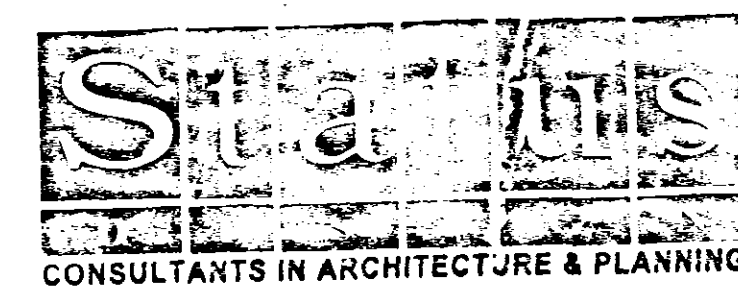

PROPOSED EXTENSION TO
 63 PUDDINGPOKE LANE,
 LUTTON FOR

MR. A. CLAXTON

PROPOSED FIRST FLOOR
 PLAN

1:50 SD03-070/3
 AUG-03 B.GILHAM

2 Edinburgh Walk, Holbeach,
 Spalding, Lincs. PE12 7AP
 Tel: 01406 426363 Fax: 01406 490702

