




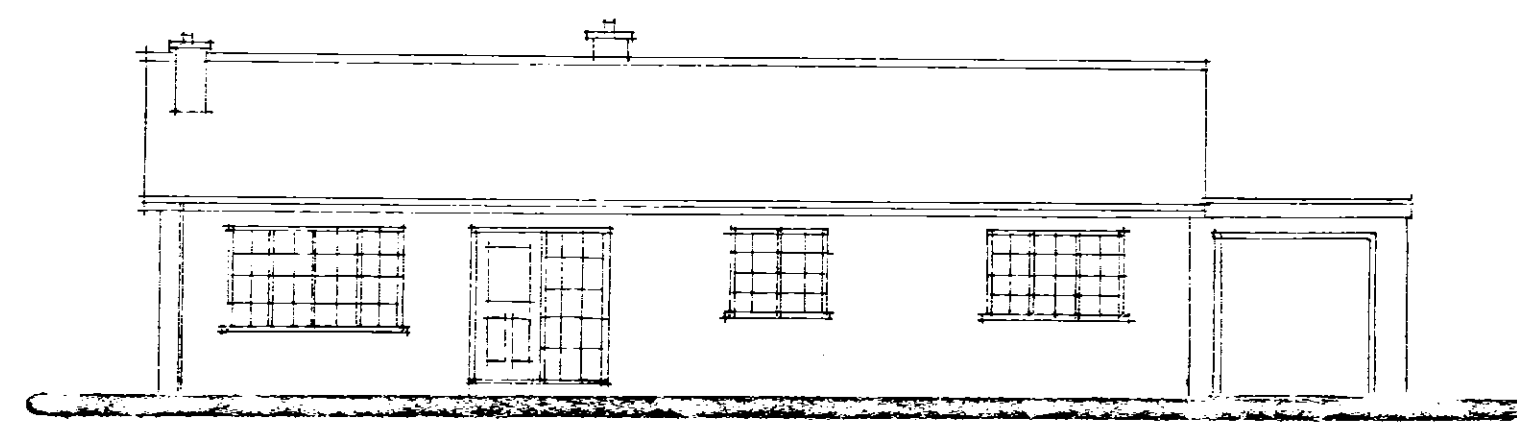


FRONT

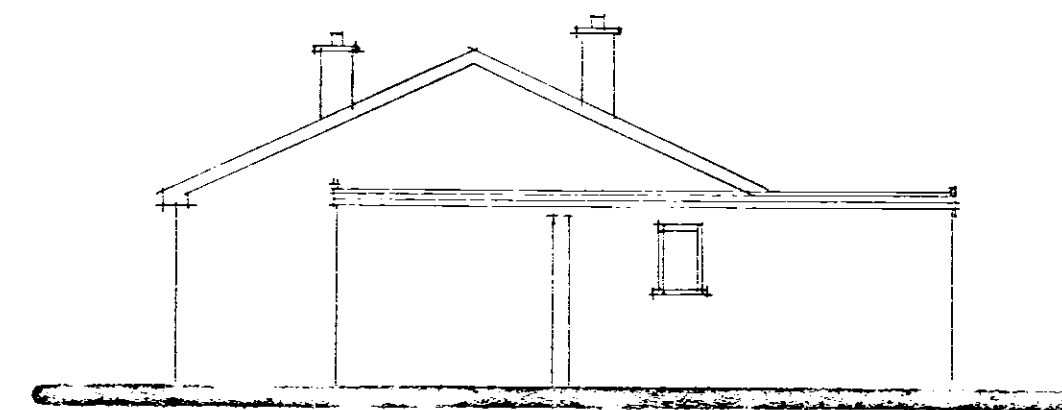


SIDE

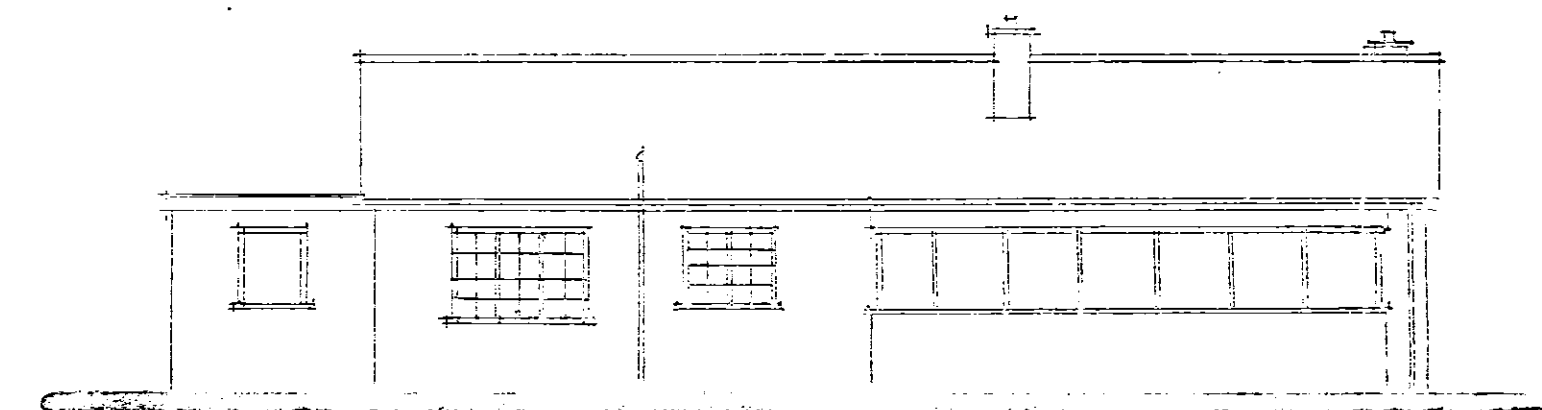

REAR

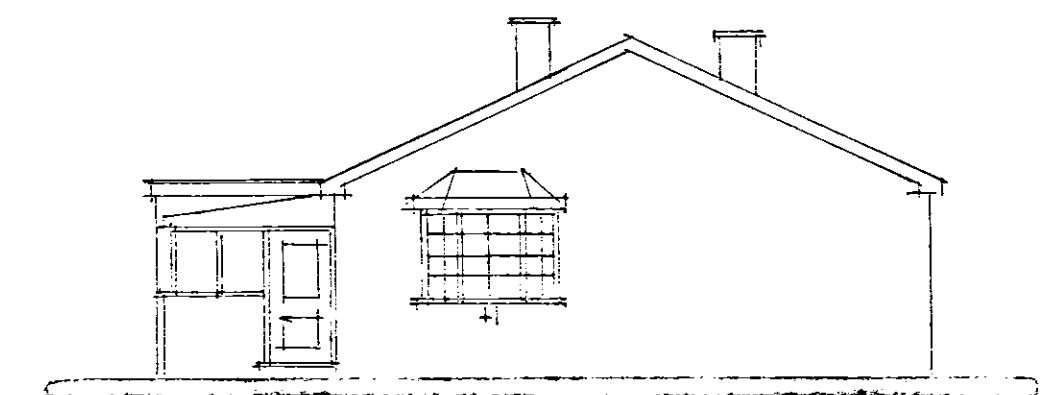

SIDE

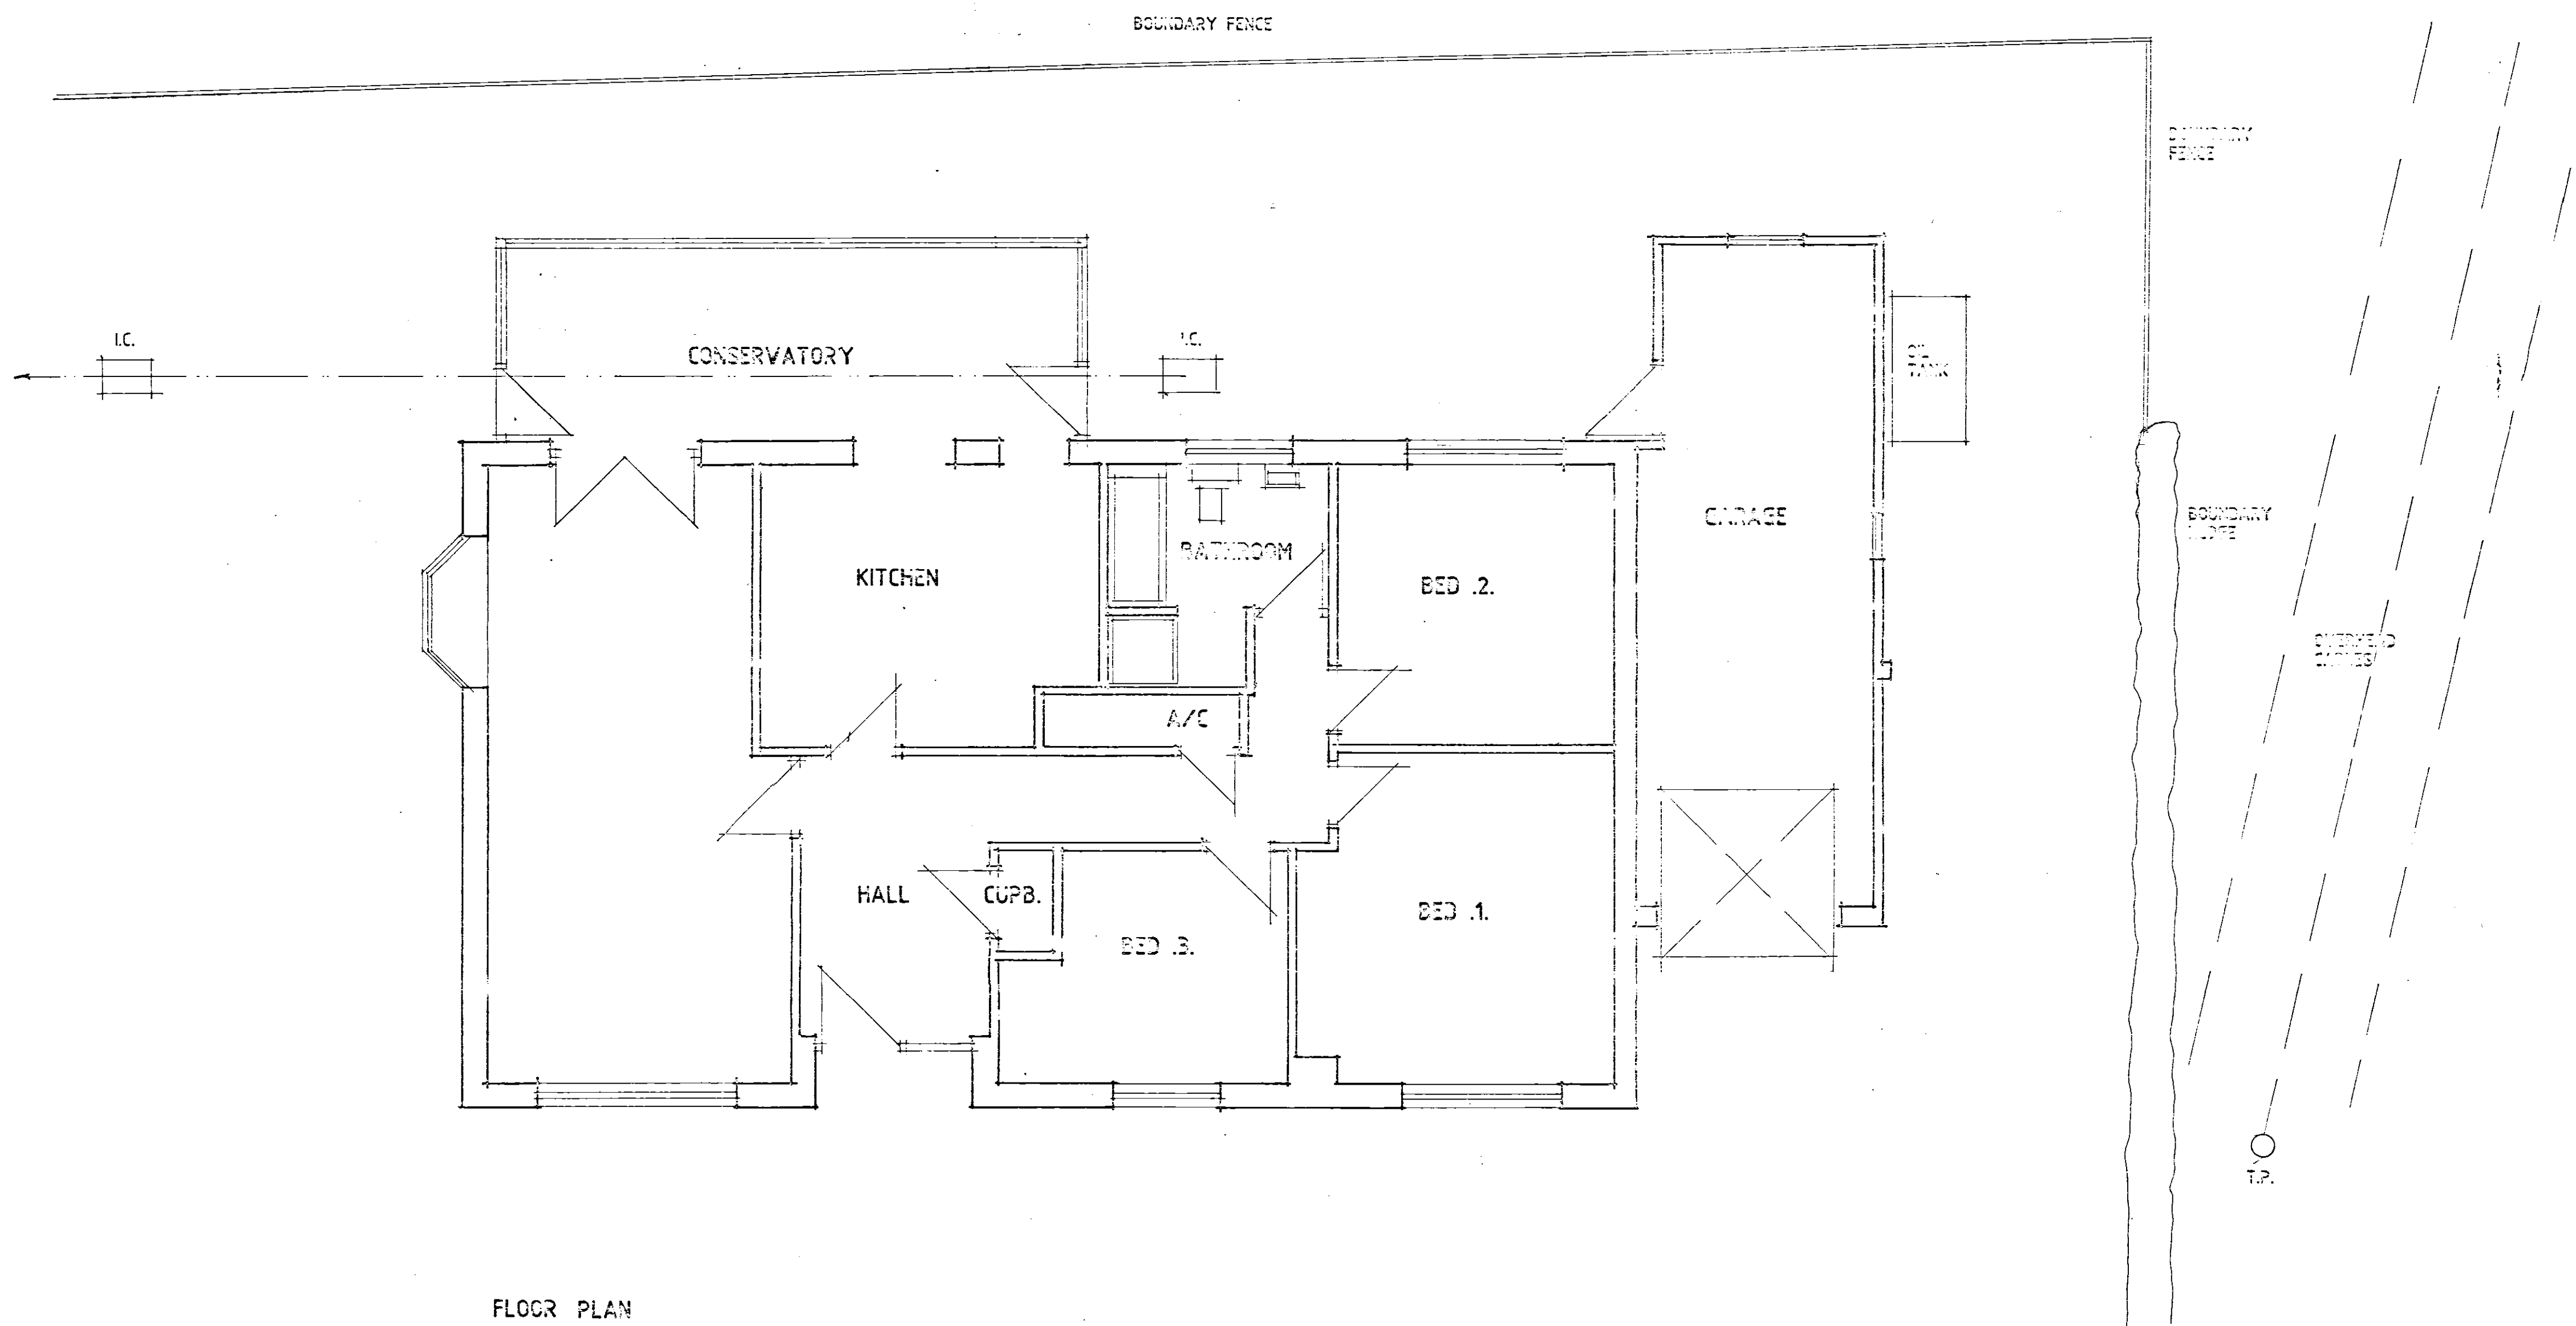

FLOOR PLAN

SH02
Planning & Development
31 AUG 2004
Ref: 1147104

**DETERMINED
PLAN**

Spence & Co
CONSULTANTS IN ARCHITECTURE & PLANNING

PROPOSED EXTENSION TO
65 CHICHESTER LANE,
LUTON

MR. A. CLAXTON

PLAN AS EXISTING

650 000 5005-070/1

AUG-03 06/01/04

NOTE
Does not
show extent of
works previously
permitted and
now carried out
[H12/1196/03]
MRW
03 Nov 04.

2 Edinburgh Walk, Halesch,
Spelling, Lines. 1952 7AP
Tel: 01406 424343 Fax: 01406 490702