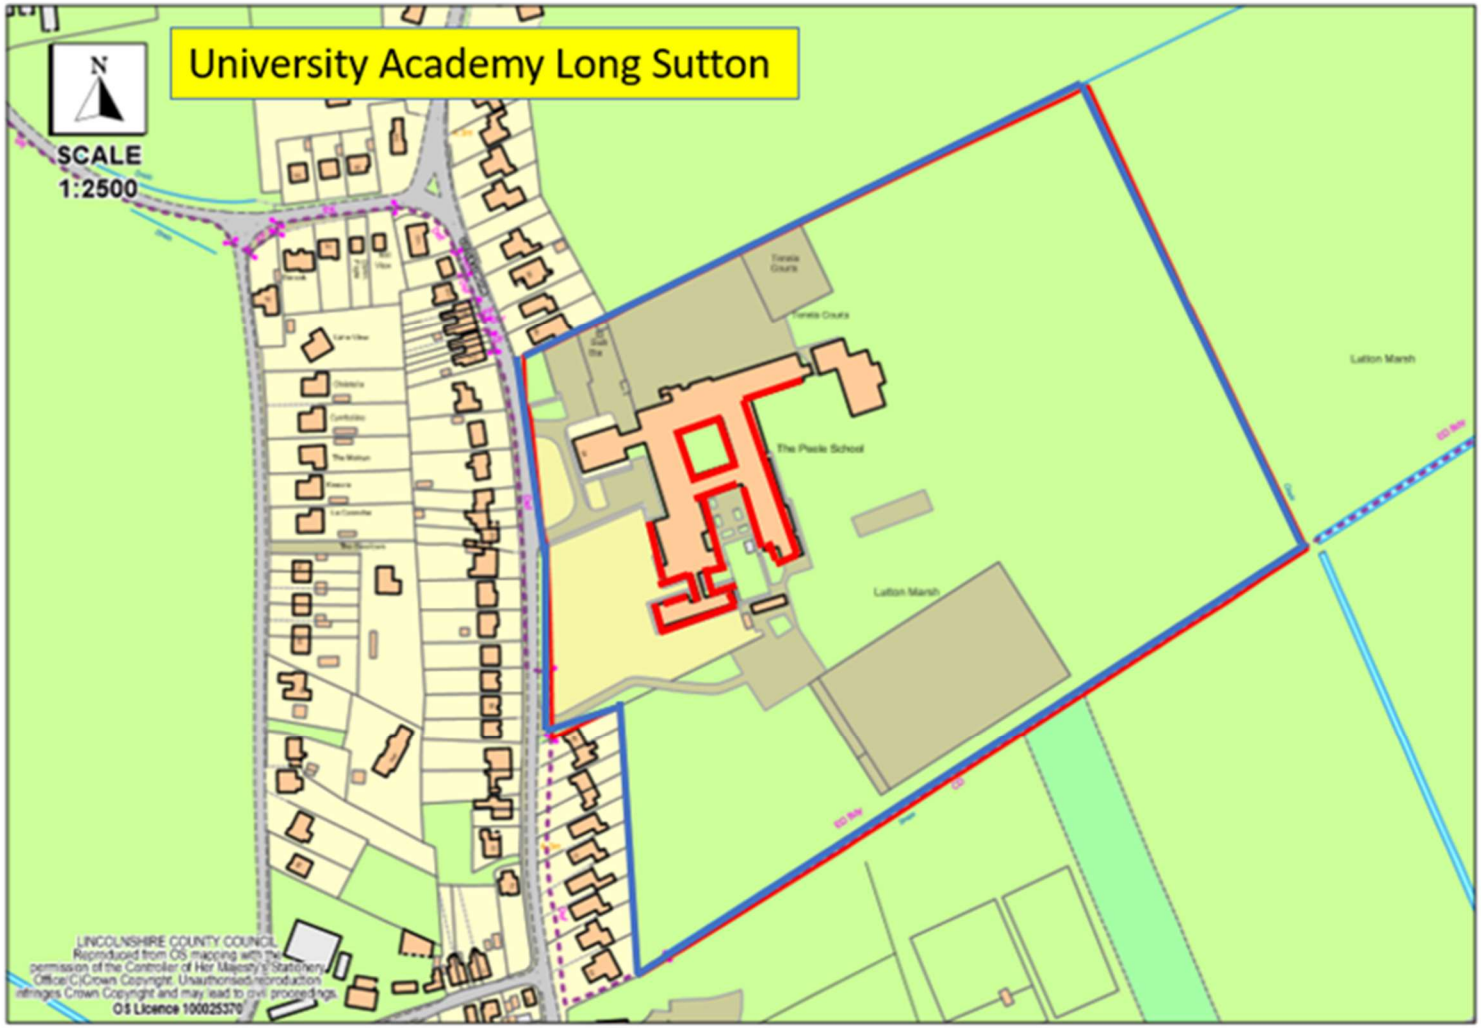


Window walling replacement shown by red line