
All Dimensions and Levels to be verified on site.
Only Figured Dimensions to be used.
Do not scale this drawing.
Any discrepancies to be notified to the originator of this drawing immediately.
If in doubt, ask.
Copyright is reserved by them and the drawing is issued on the condition that it is not copied, reproduced, retained, or disclosed to any unauthorised person, either wholly or in part without consent.

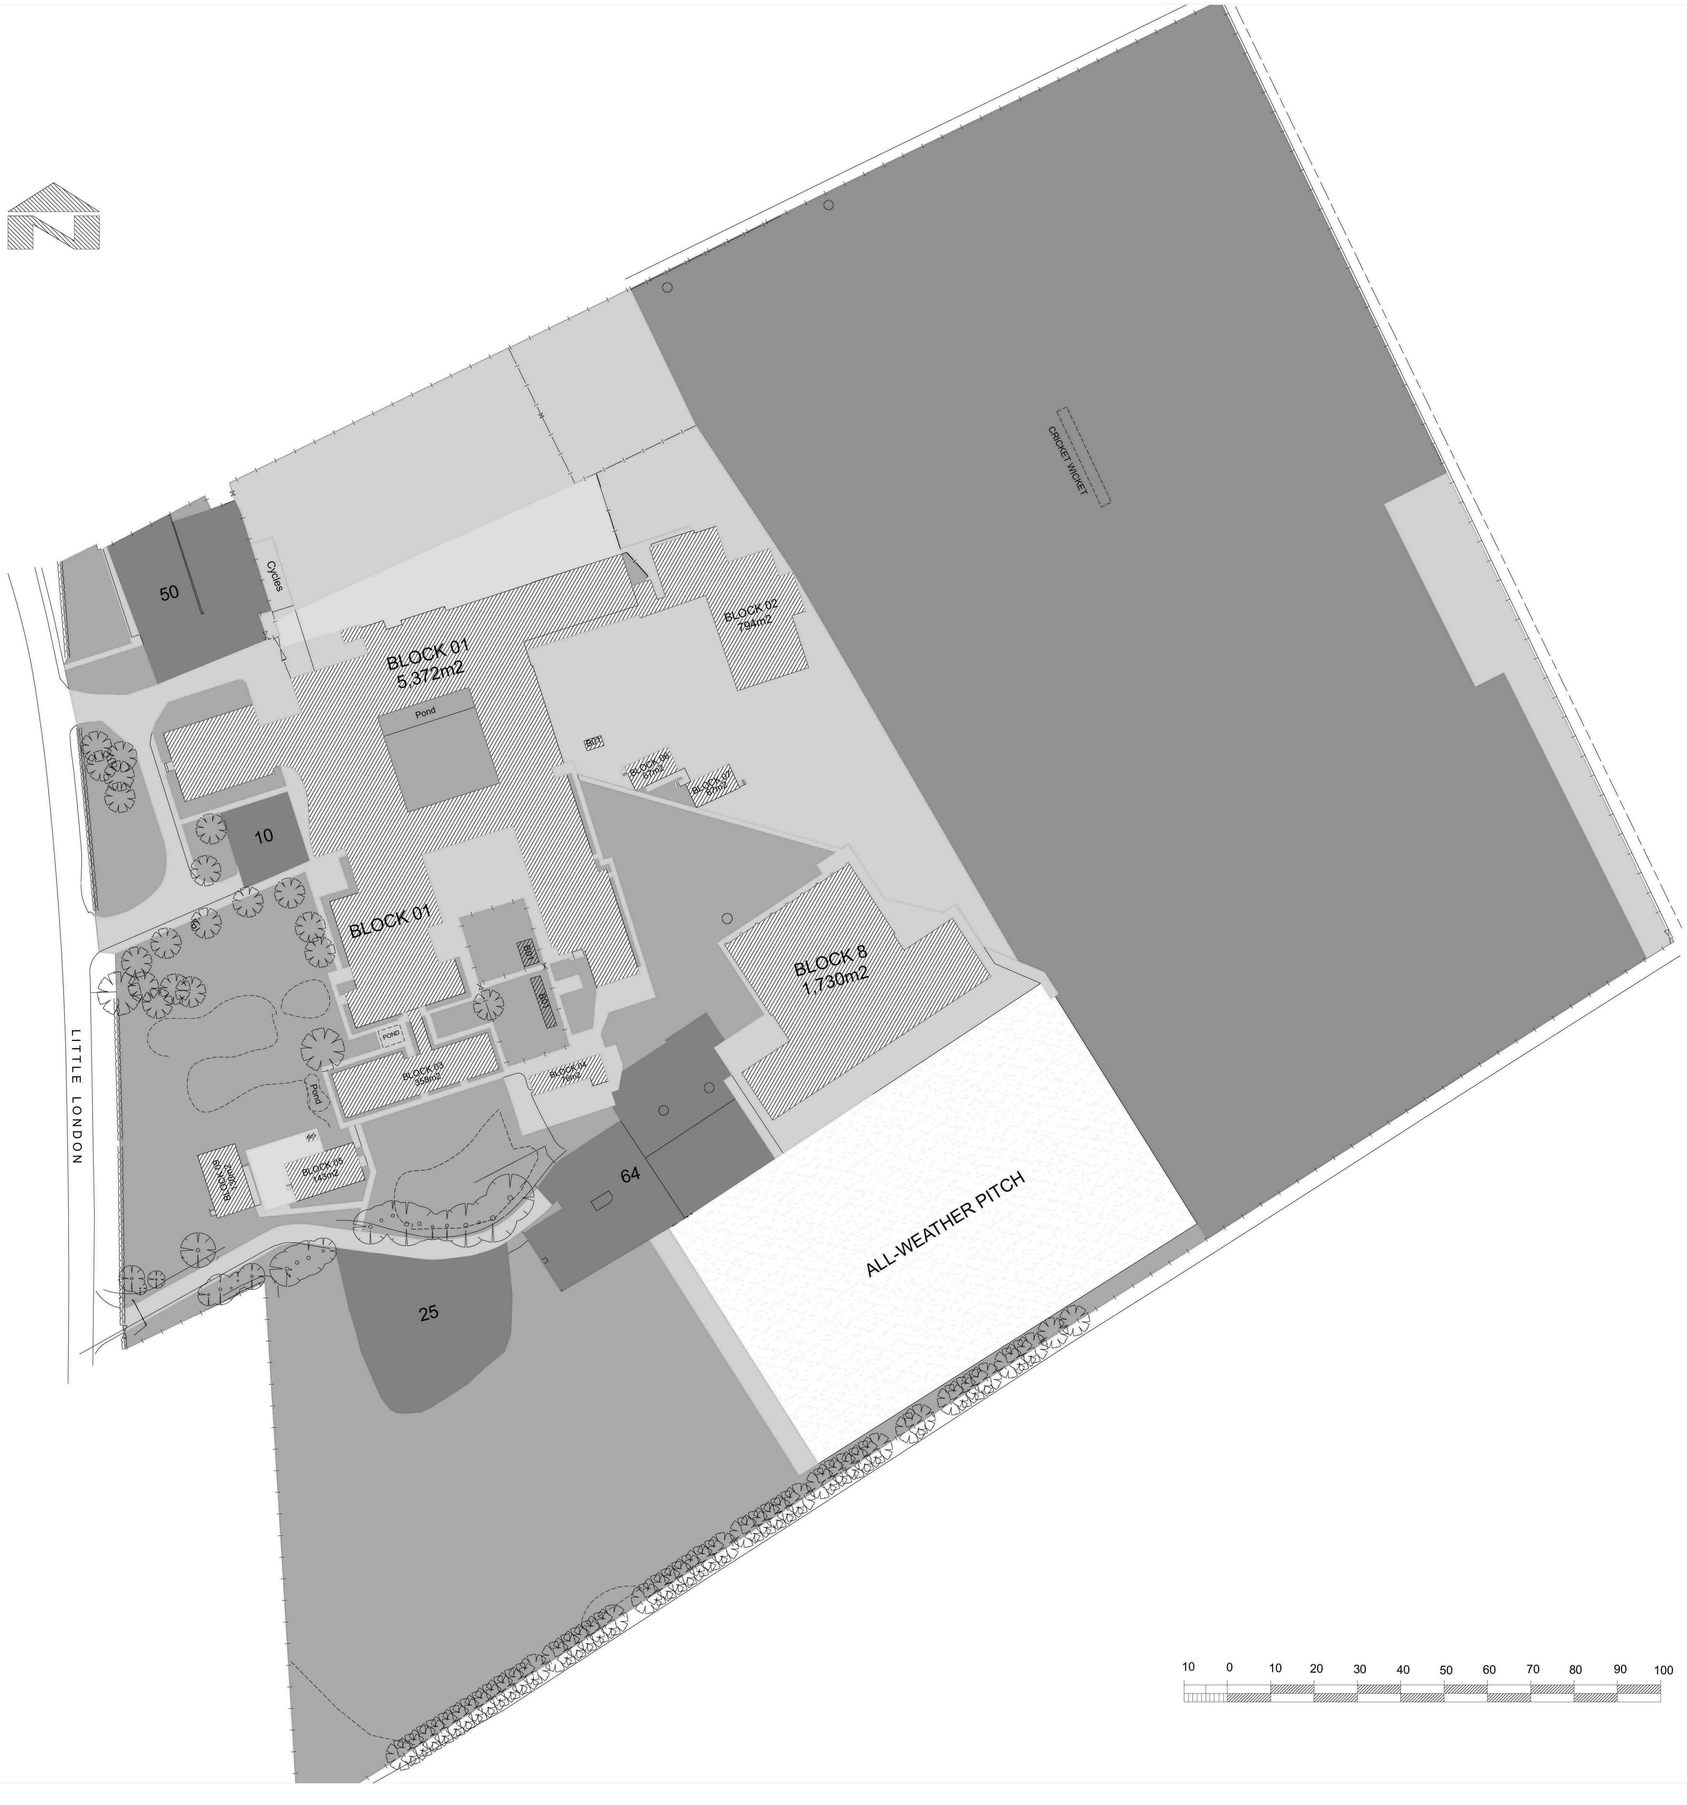

10 0 10 20 30 40 50 60 70 80 90 100

Rev.	Date	Description	By	Chk'd
A	19.04.12	Mobile block area text edited.	LR	MS

mouchel business services
Mill House • Brayford Wharf North • Lincoln • LN1 1YT
Tel: 01522 836836 • Fax: 01522 516050
www.hbs.uk.com

Client
LINCOLNSHIRE COUNTY COUNCIL

Project
RENEWAL OF 2 NO. EXISTING MOBILE CLASSROOMS LONG SUTTON THE PEELE COMMUNITY COLLEGE

Drawing Title
SITE AND BLOCK PLAN

Drawn By	Checked By
LR	MS
Scale	Date
1:500 @ A0	MARCH 2012
Project No.	Drawing No. / Revision
H0153	P.002 / A

Drawing Status
PLANNING