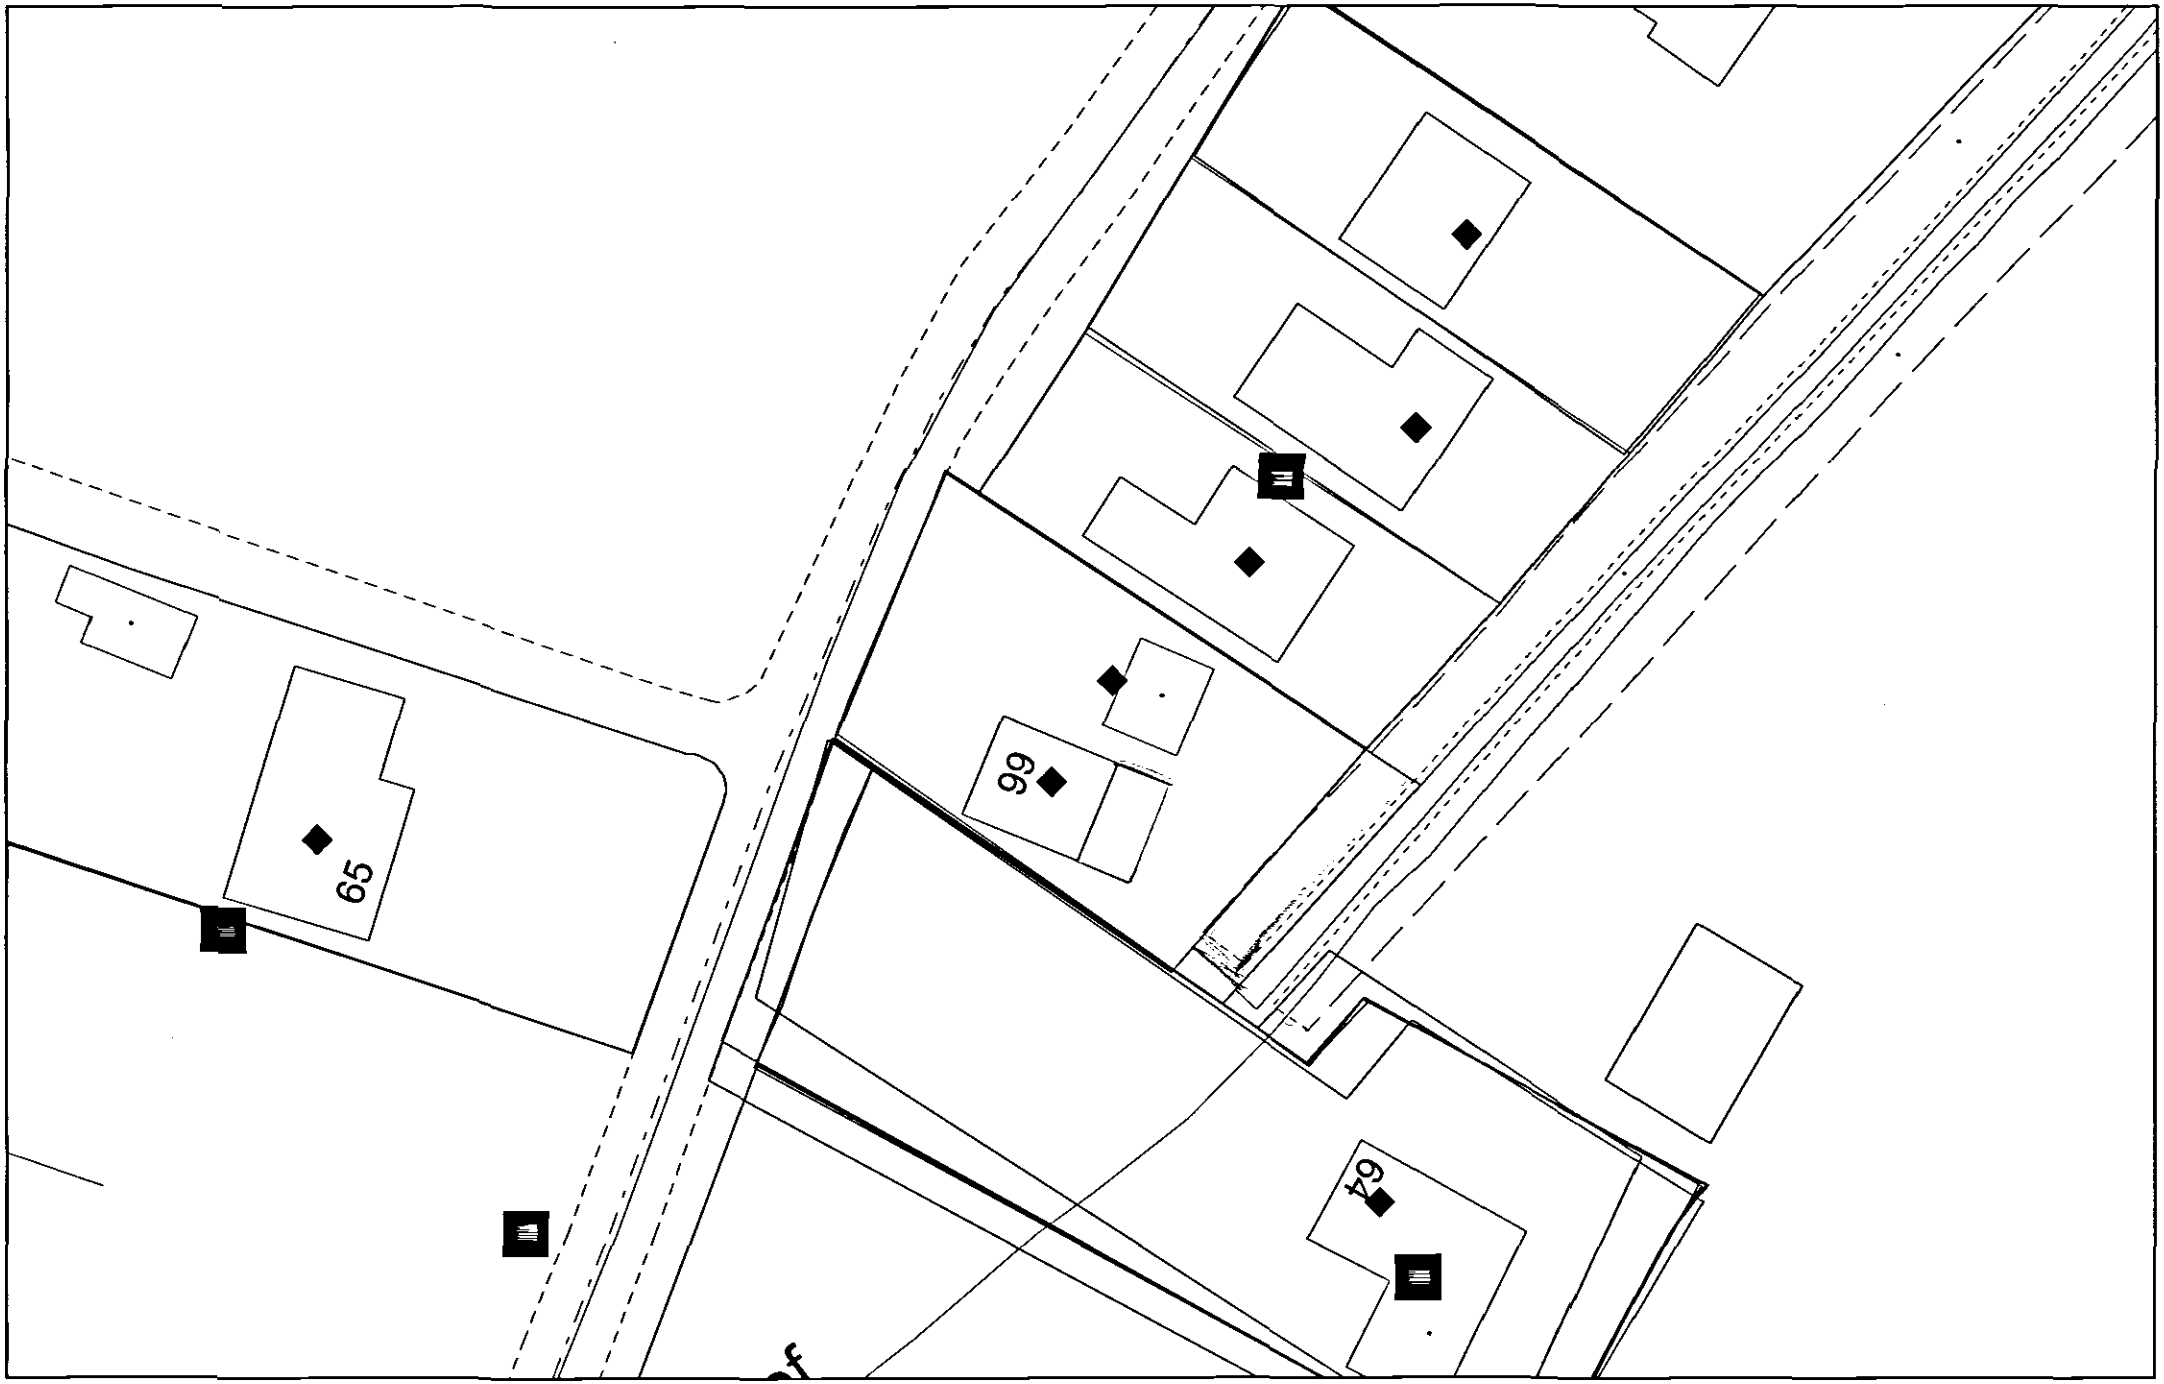


(C) Crown Copyright. South Holland District Council 100018215 22/09/2004 TF4324SW 1:500

N