

Shutter Bank, Sutton.
 Approx Scale: 1/500.

Celling


SHUTTER BANK, LONG SUTTON
 SOUTH Lincs PE12 8DB
 Tel: 01534 800000
 Reproduced by Permission
 For Identification Only

GOVERNMENT
 RECORDS
 - 8 NOV 2001
 Ref:

8360




proposed stable
 & tack room.

a: Stock proof fence
 with farm gate.
 b, c, d: Stock proof fence.

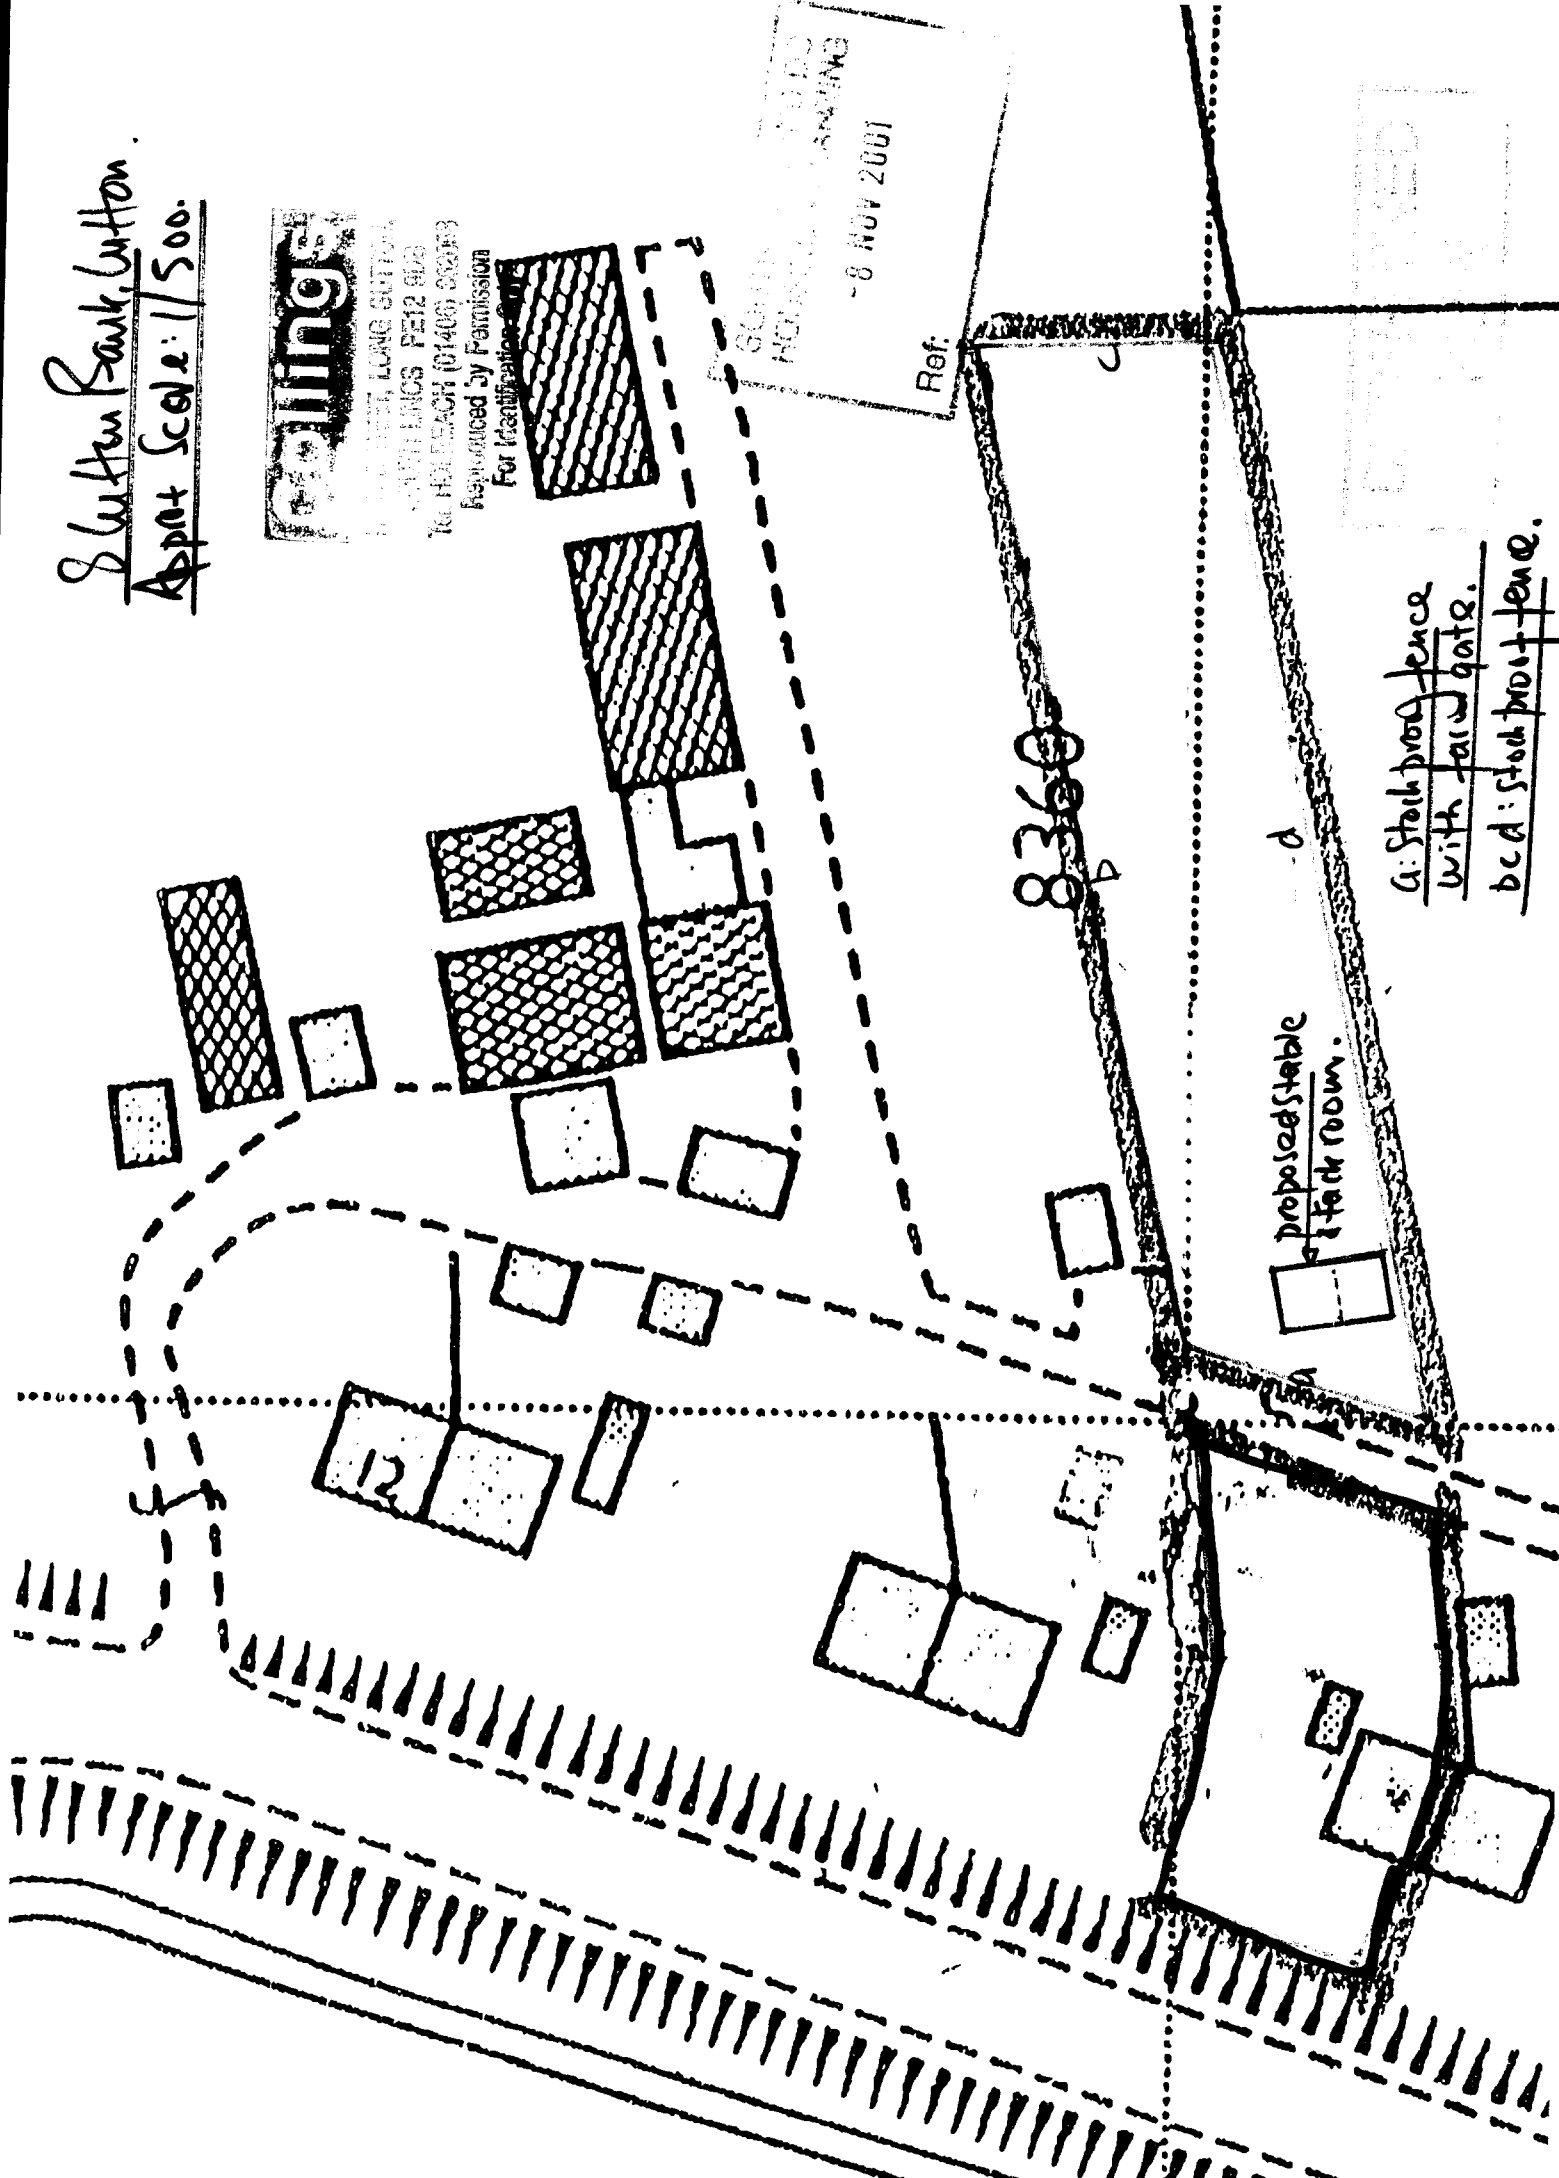

Application - Stable & Cattle shed. H 12/1221/01.

Sketch Drawing : 1/50.

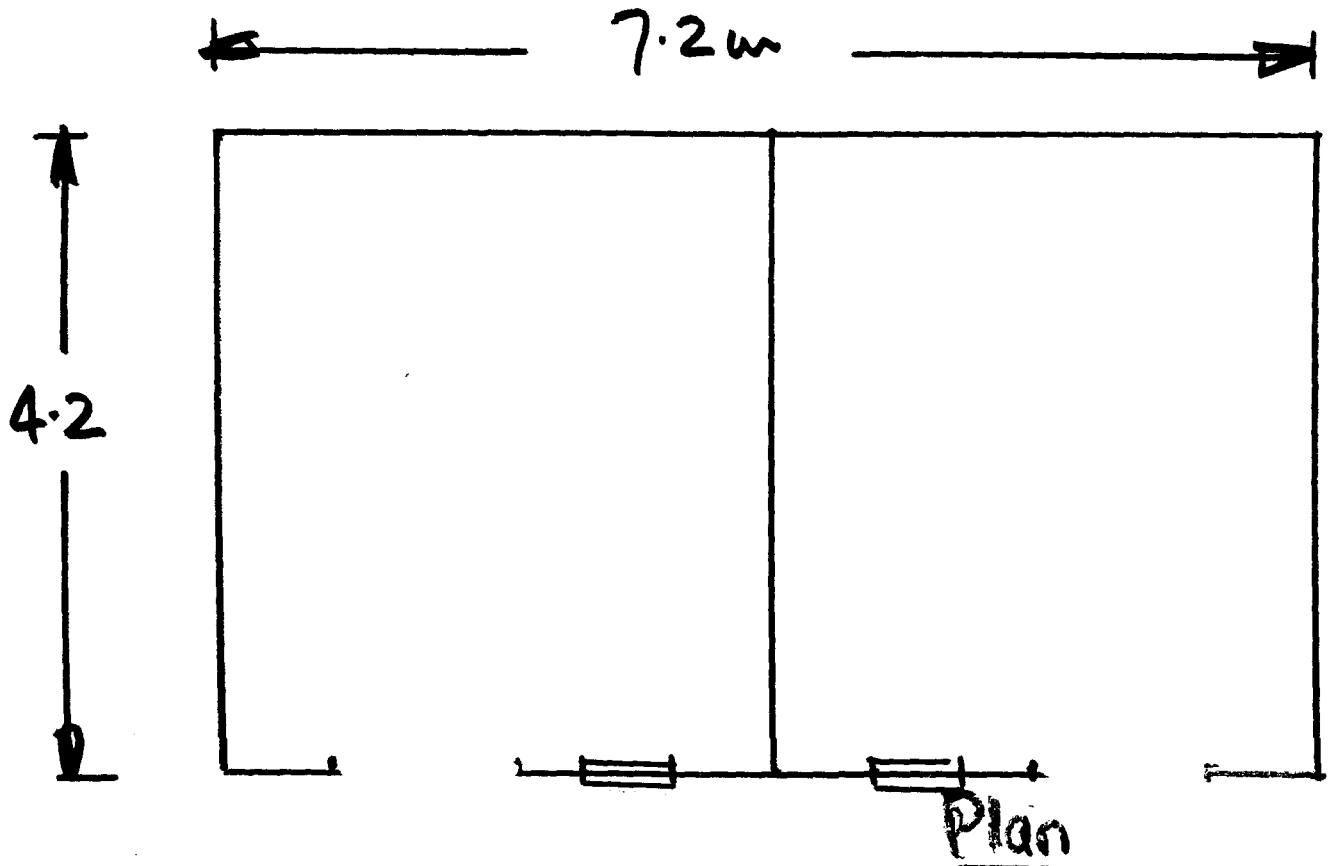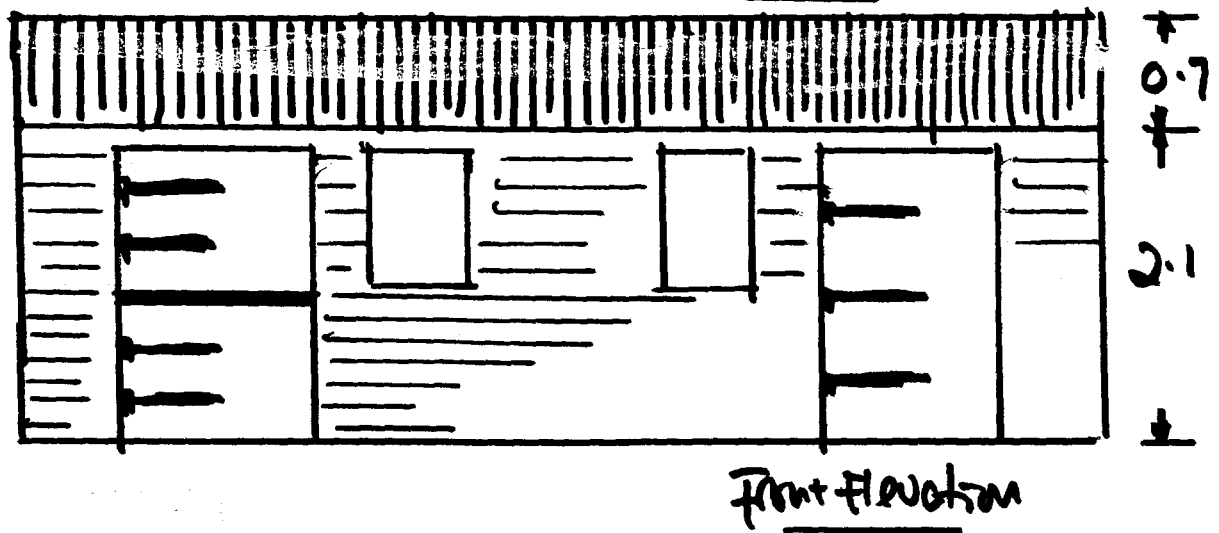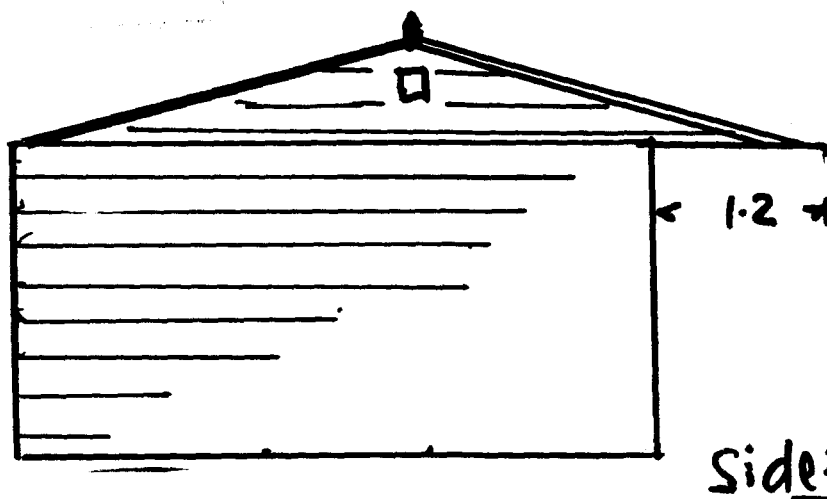

1221/01

Typical Specification

3" x 2" timber framing.
Shiplap boarding.
4ft canopy.
Front guttering.
Fully opening windows with grill.
All timber treated with non-toxic application.
4ft doorways.
Kickboards and anti-chew strips.
Roofs felt and boarded or plastic coated metal profile roofing sheets.
Concrete base.
Single course of brickwork.
Gable vents.
4" x 2" roof purlins spaced at 2ft with pre-fabricated trusses supporting joist holders.

1221/01