

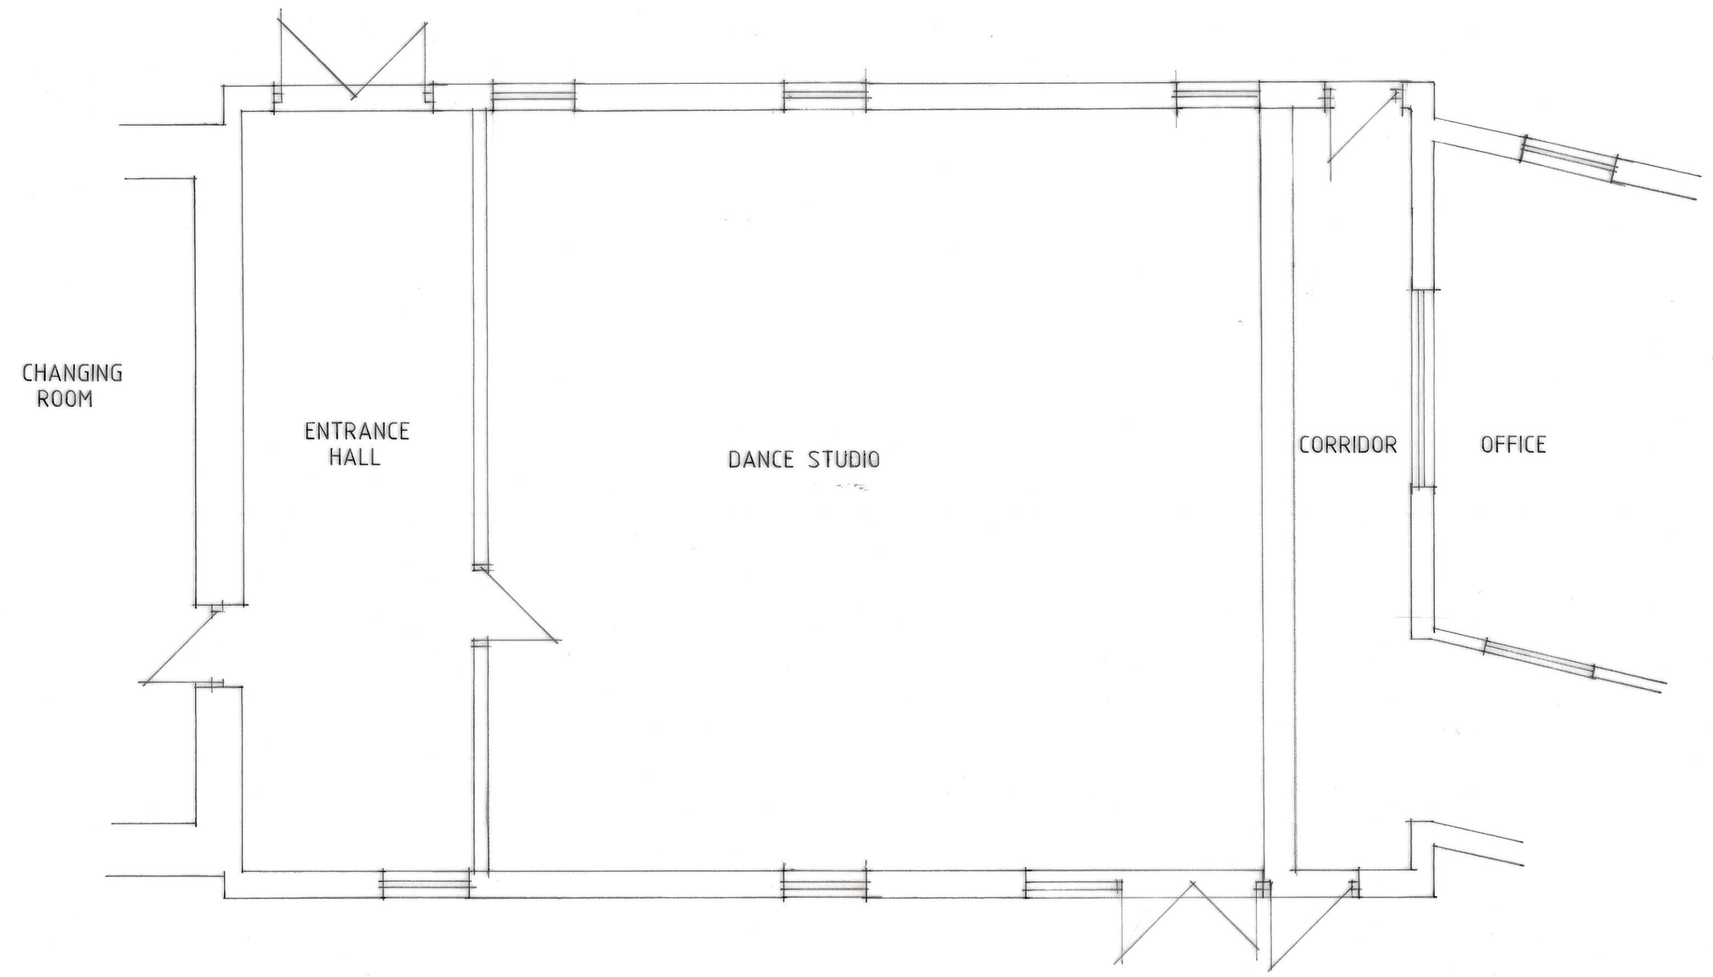


FLOOR PLAN

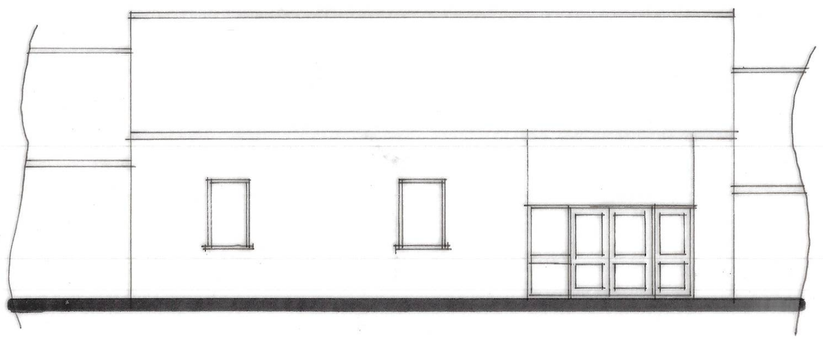

SIDE

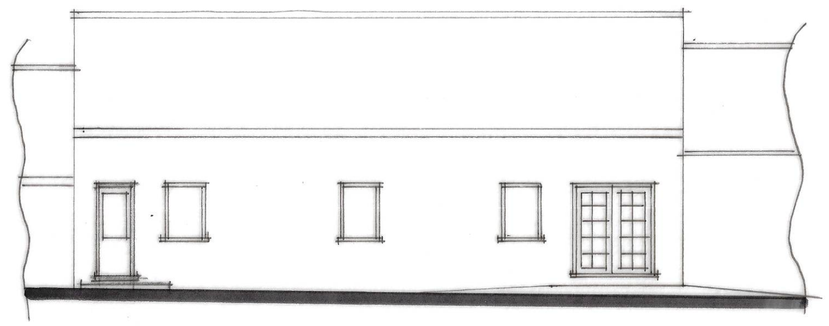

SIDE

Status DESIGN
CONSULTANTS IN ARCHITECTURE & PLANNING

PROPOSED CONVERSION OF DANCE STUDIO TO HOLIDAY FLAT AT RED MAYES FARM, LIME WALK, LONG SUTTON
FOR

HALLGATE TIMBER

PLAN AS EXISTING

1:50 1:100 | SD21-037/1

OCT-21 | B.GILHAM.

2 Edinburgh Walk, Holbeach,
Spalding, Lincs. PE12 7AP
Tel: 01406 424343 Fax: 01406 490702