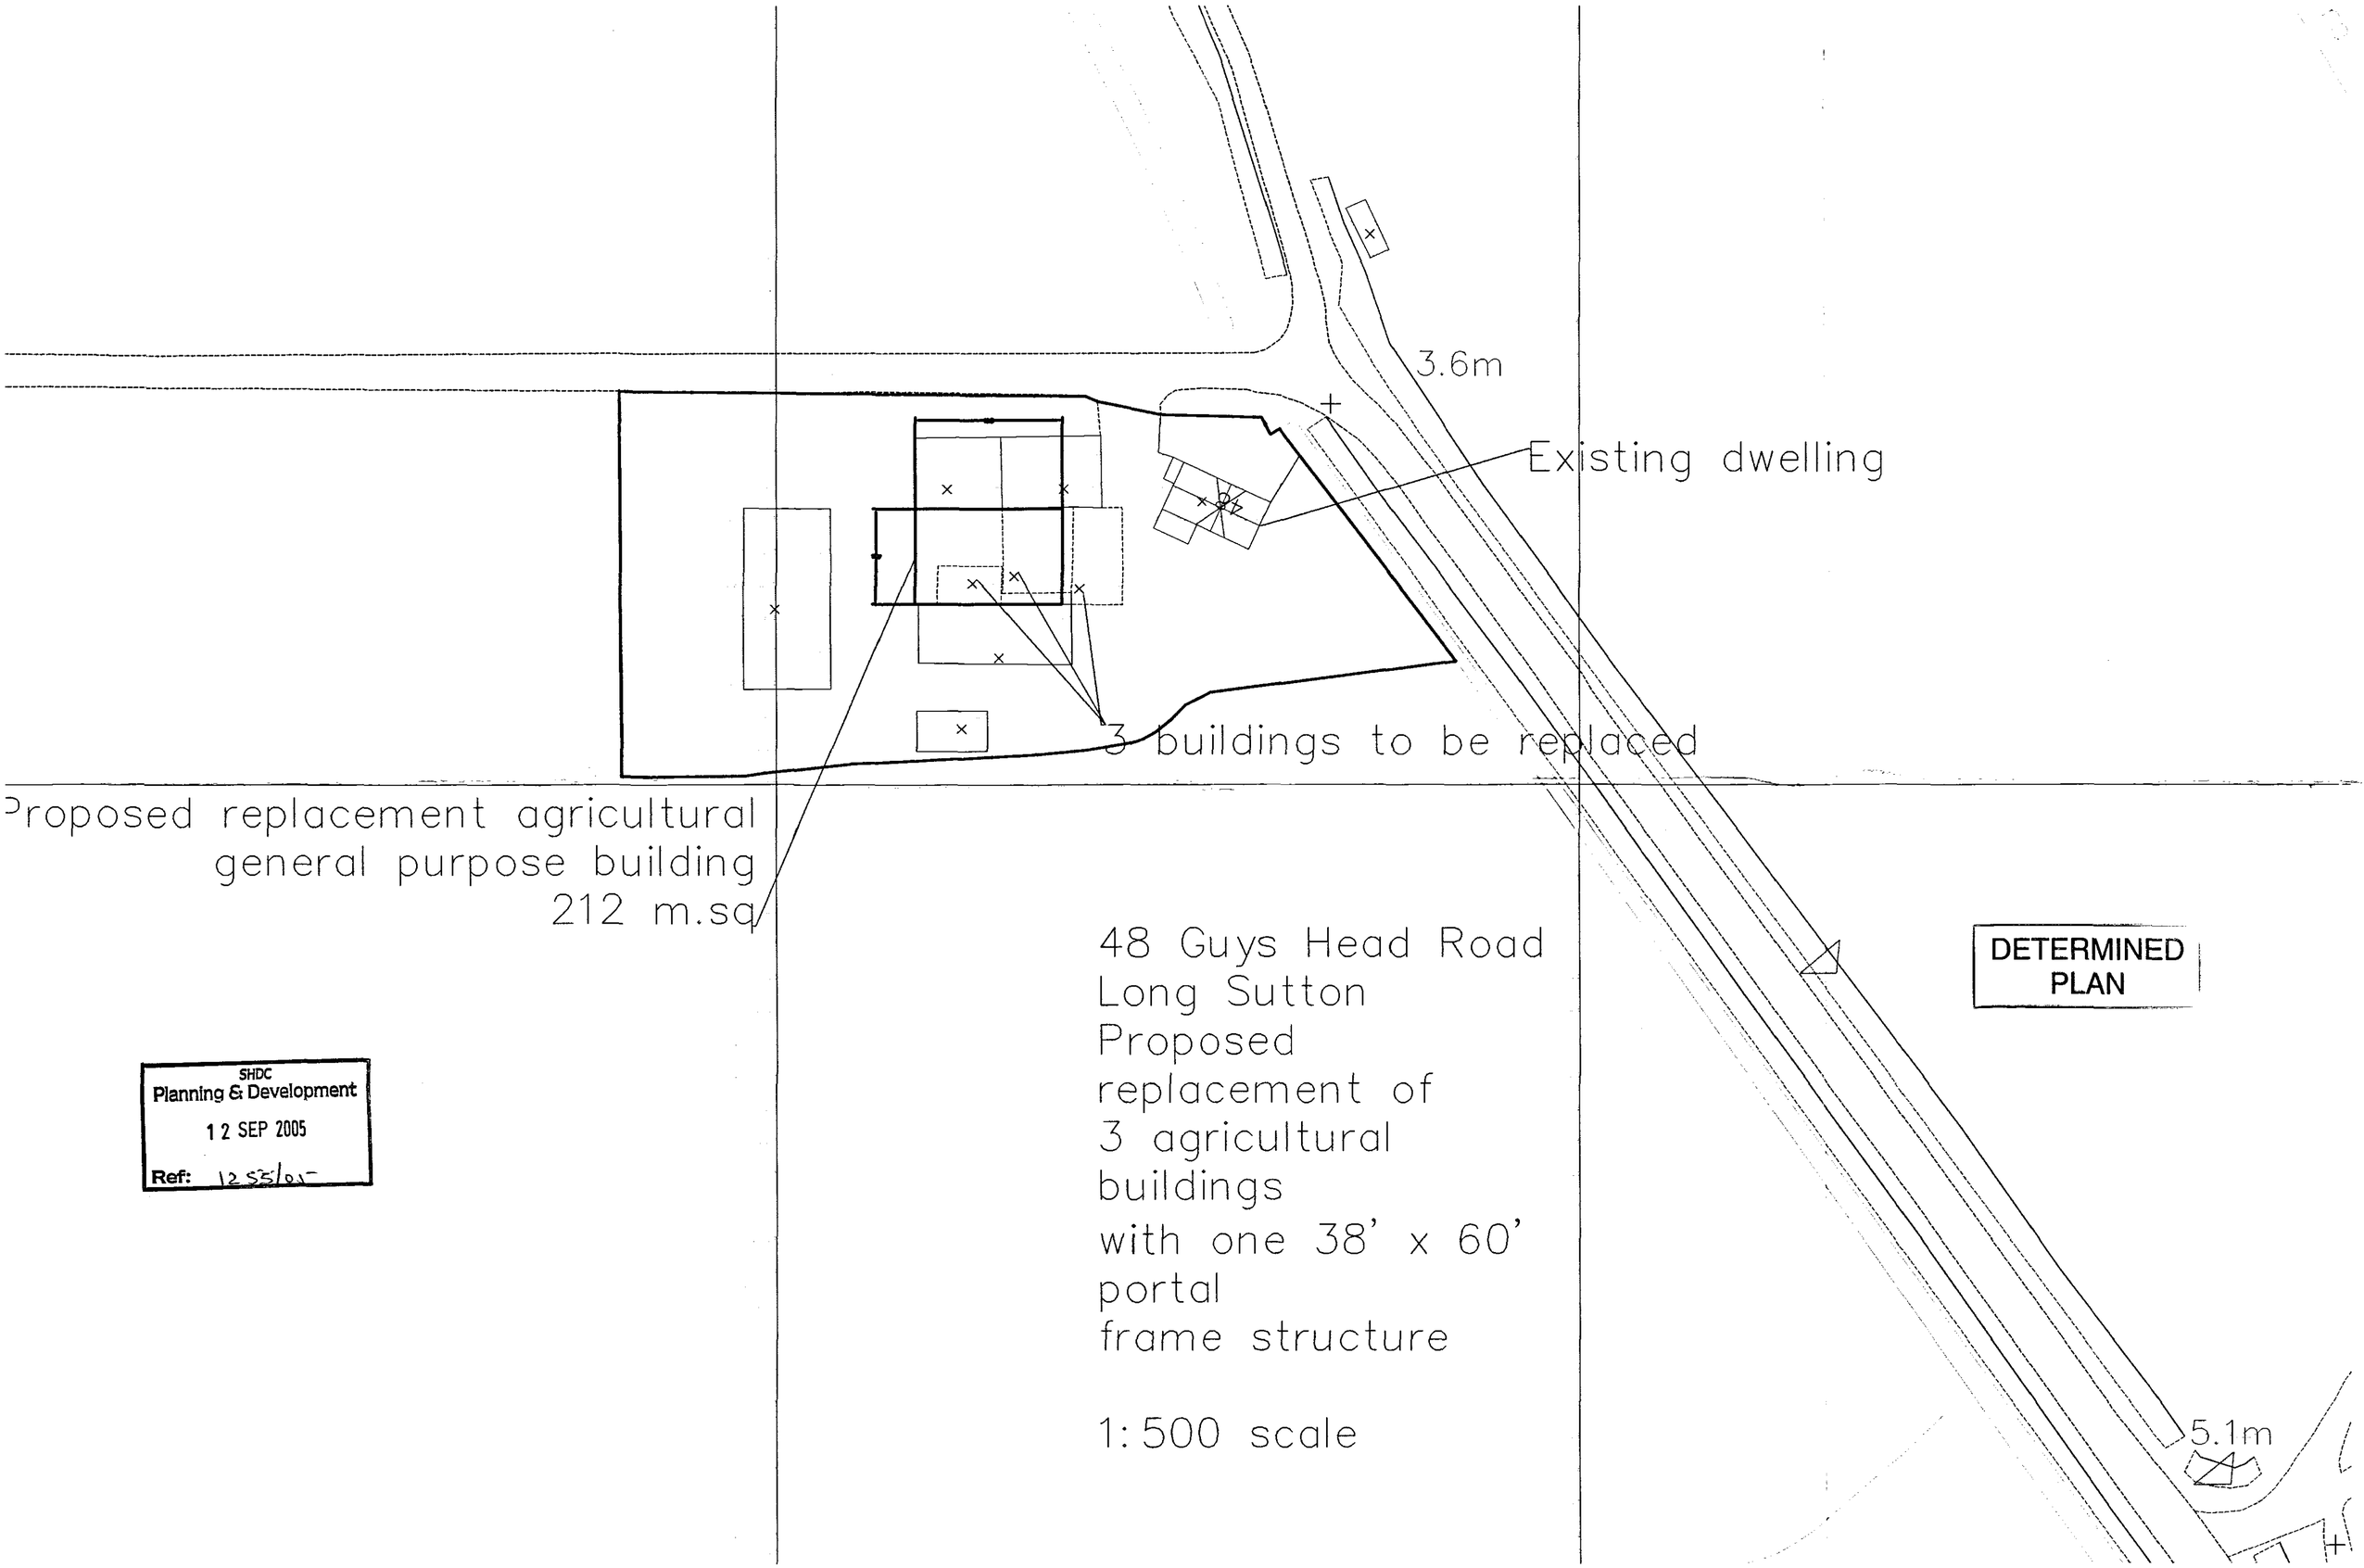


48 Guys Head Road
Long Sutton
Proposed
replacement of
3 agricultural
buildings
with one 38' x 60'
portal
frame structure

1:500 scale

DETERMINED PLAN

SHDC
Planning & Development
12 SEP 2005
Ref: 1255/05