

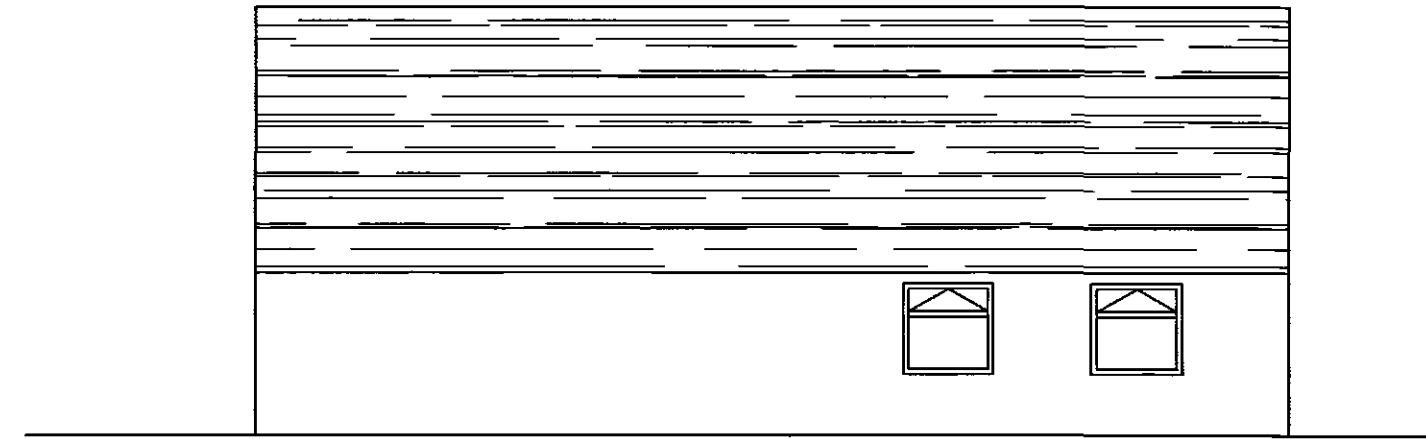
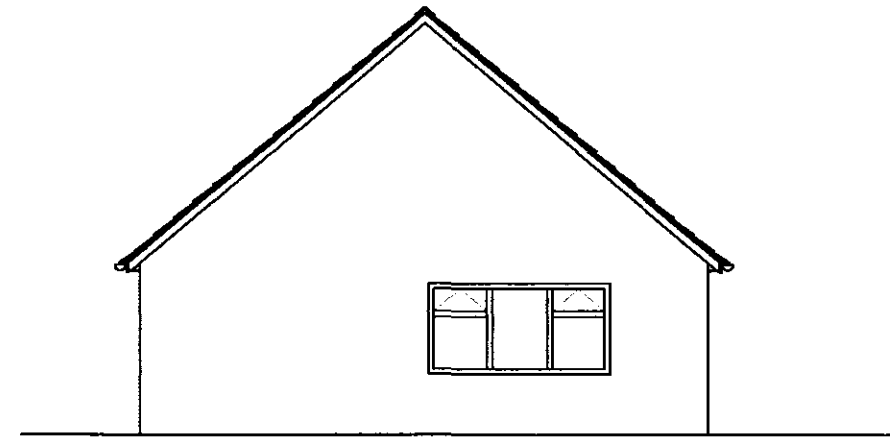


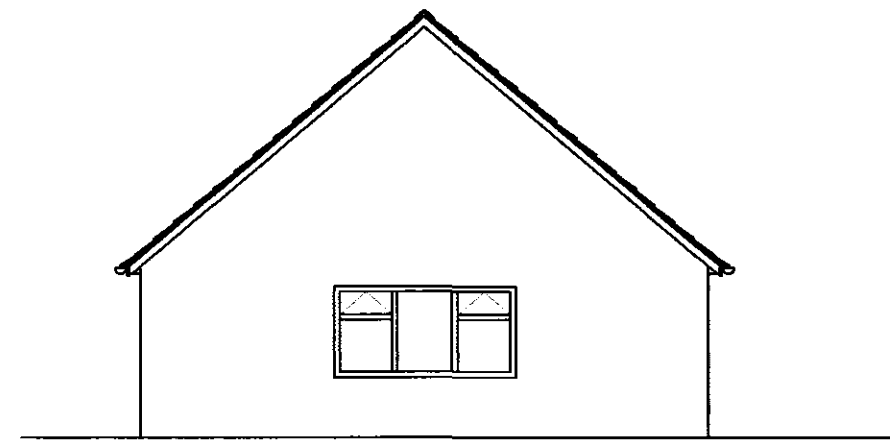



NOTES
 Double skin concrete block walls in 100 mm, 7 N/mm² to BS6073:1:1981.
 Cavity infilled with 70 mm insulation.
 External finish mortar render, painted off white.
 Concrete floor, 150 mm over sand blinded hardcore and 1000 gauge dpm. Use RC30 mix with fibre admix. Floated, dust free finish.
 Lintels over doors and windows in prestressed concrete with minimum 100mm end bearing.
 Internal walls to office, store and wash area to be dry lined, plasterboarded and skimmed.
 Ceilings to be plasterboarded and skimmed
 Internal doors softwood panelled, cw furniture
 External door, hardwood, panelled, cw furniture and 5 lever mortice lock.
 All windows white pvcu.
 Roofing, felted under timber laths and concrete tiles to match house roof.
 Garage doors, 2.5m x 2.1, opening to suit frame and lift gear.

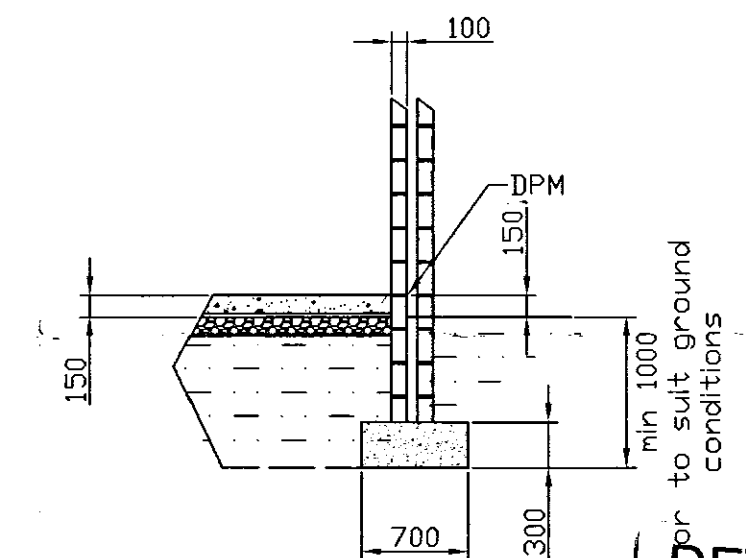

Foundation detail - 1:50

DETERMINED PLAN

SHDC
 Planning & Development
 12 SEP 2005
 Ref: 1256/05

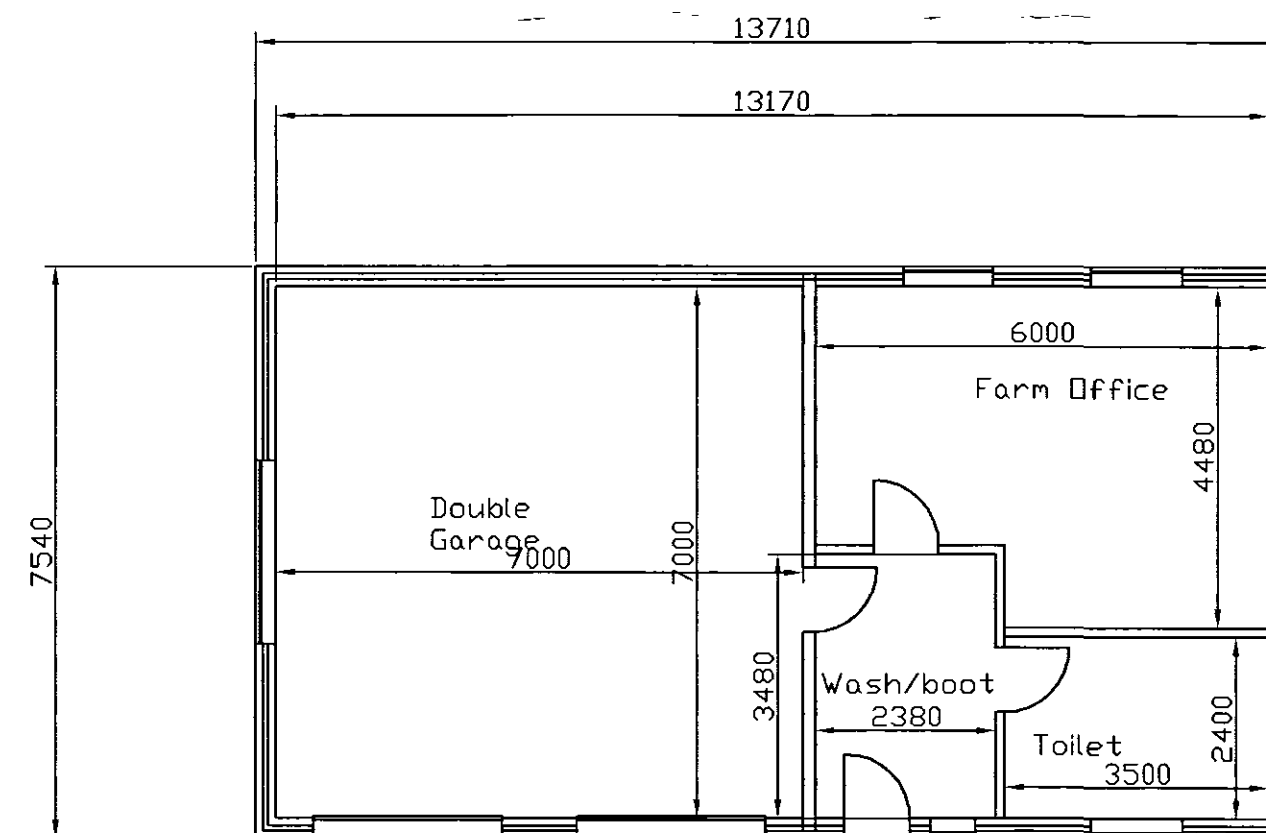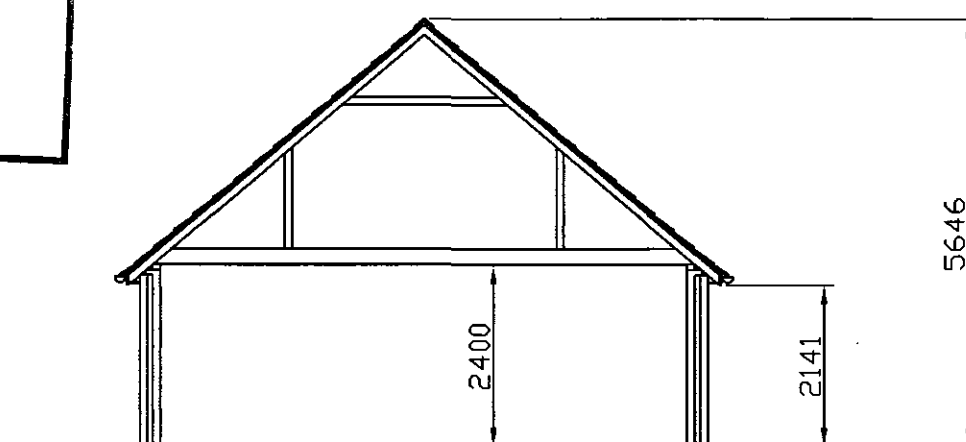

Mr S Goodwin Guys Head Road Long Sutton	
Proposed Double Garage and Farm Office	
drawn F G Ward	date 1/8/05
scale 1:100	revision 00

**HENNOCK
 INDUSTRIES
 LIMITED**

horticultural engineering consultants
 42 Lincoln Road
 Branston
 Lincs
 LN4 1PA
 TEL 01522 793501 FAX 01522 797965
 frank@hennock.co.uk