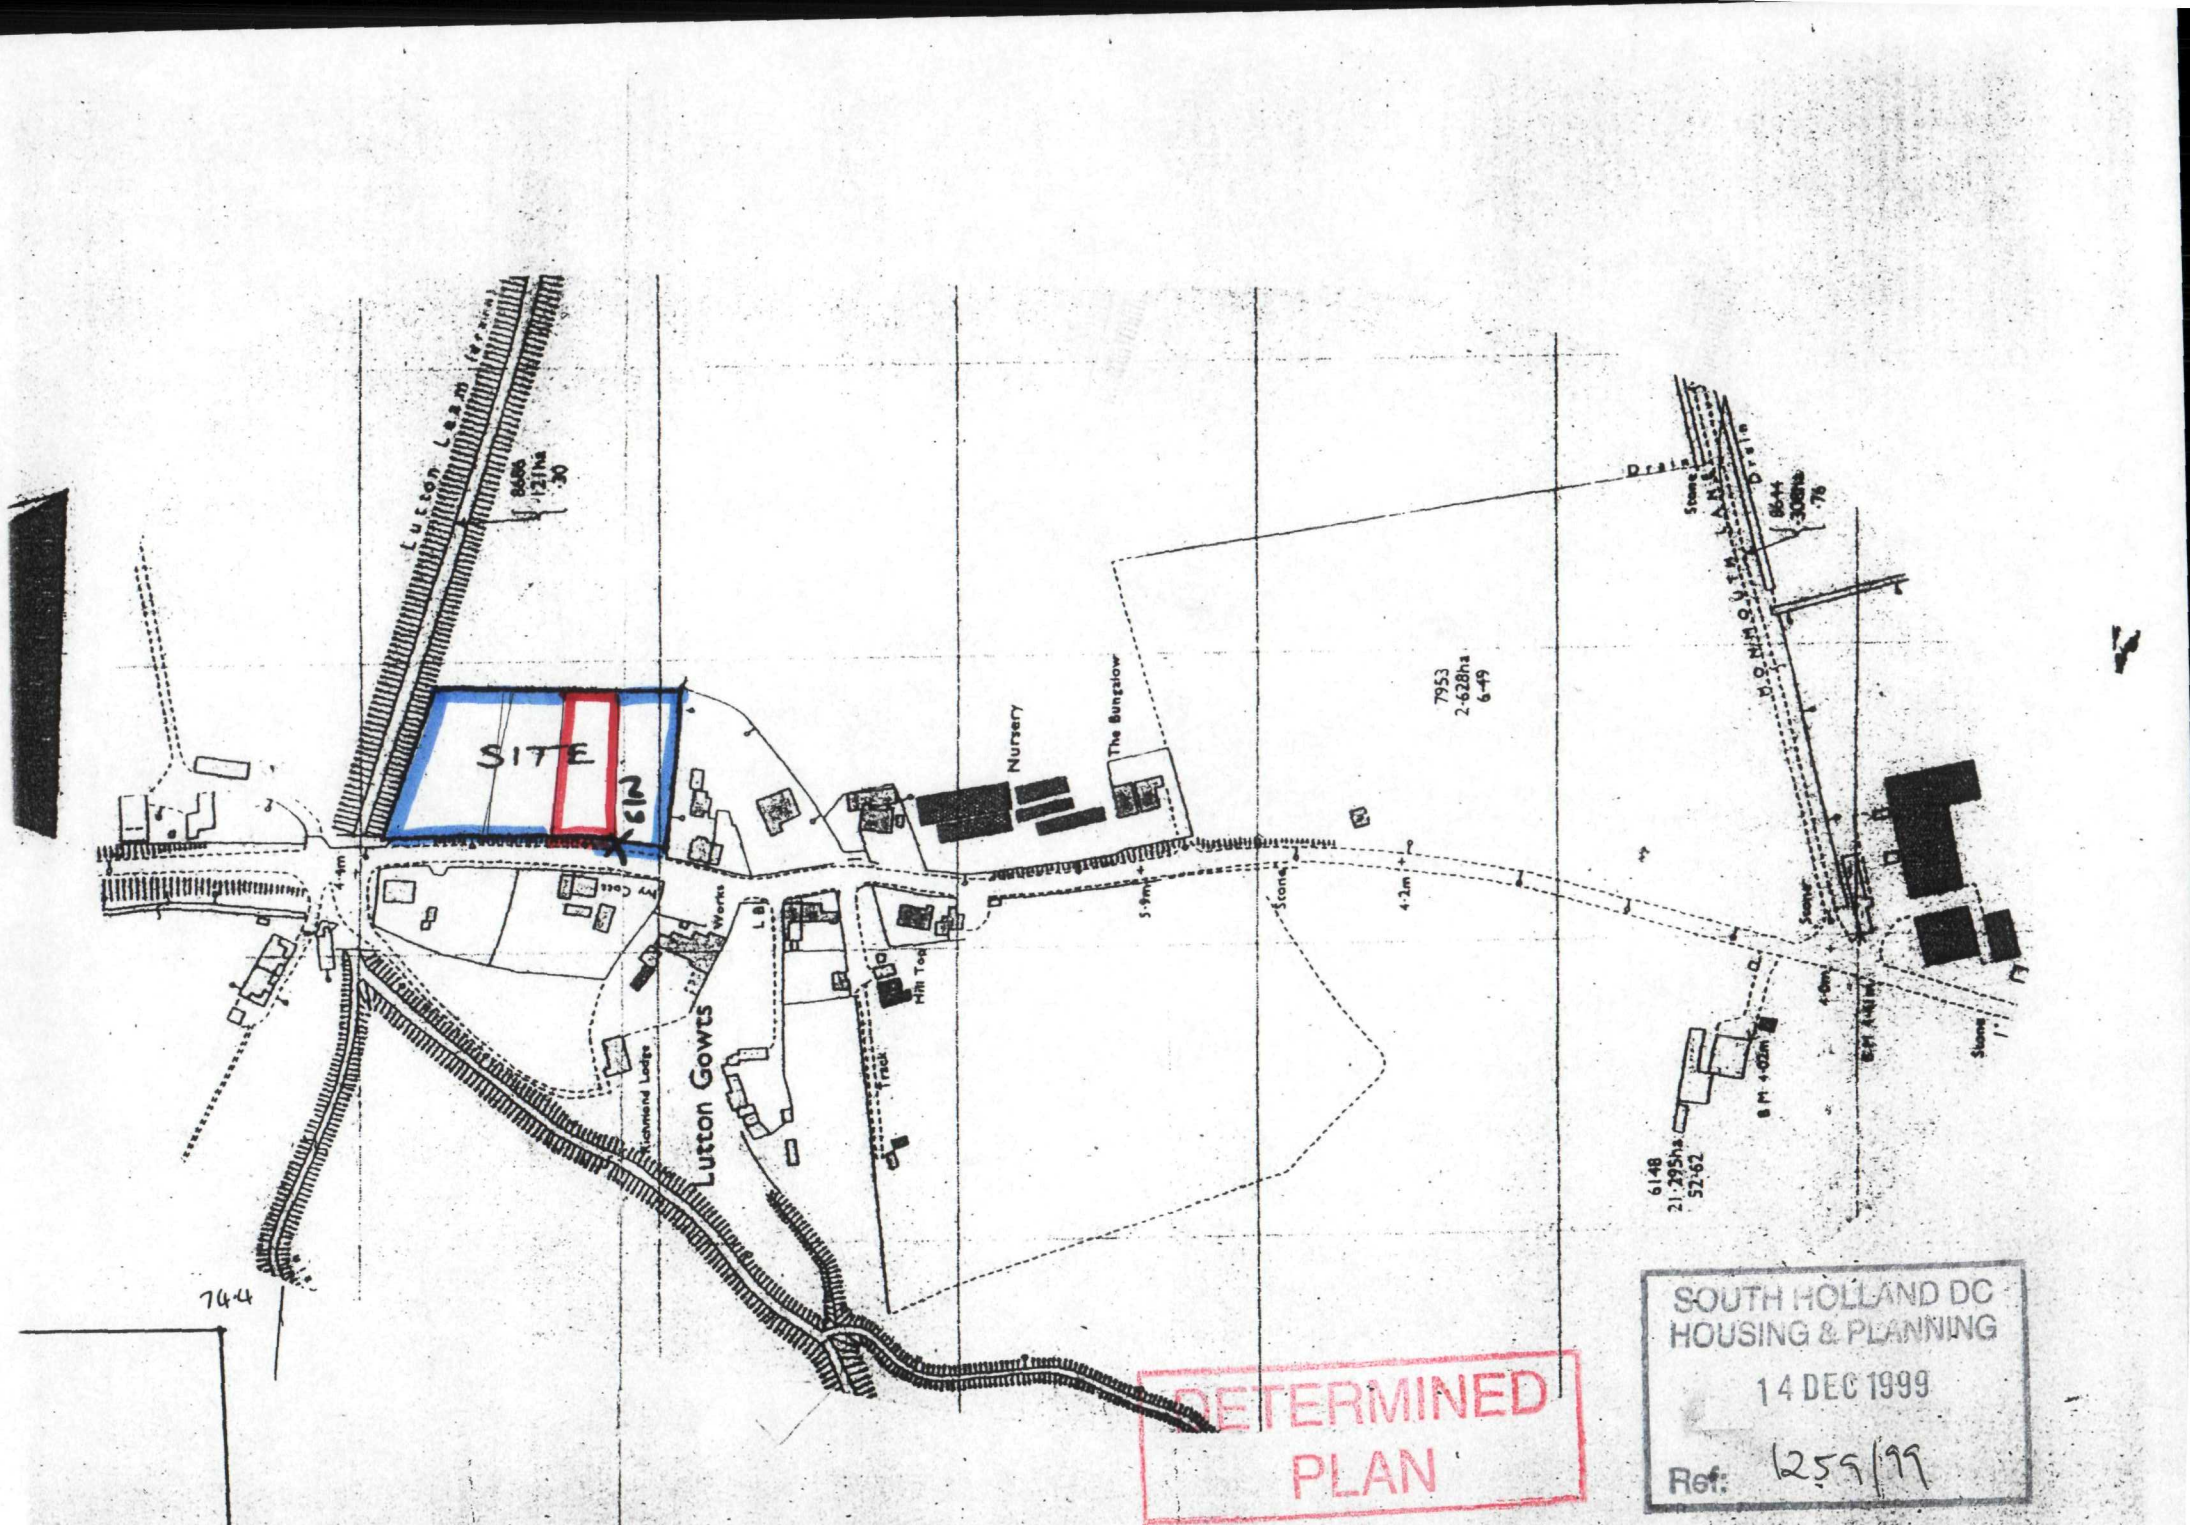

SITE
Nursery
The Bungalow
Lutton Gowts
Richmond Lodge
Works
Stone
Drain
744
DETERMINED PLAN
SOUTH HOLLAND DC
HOUSING & PLANNING
14 DEC 1999
Ref: 1259/99