



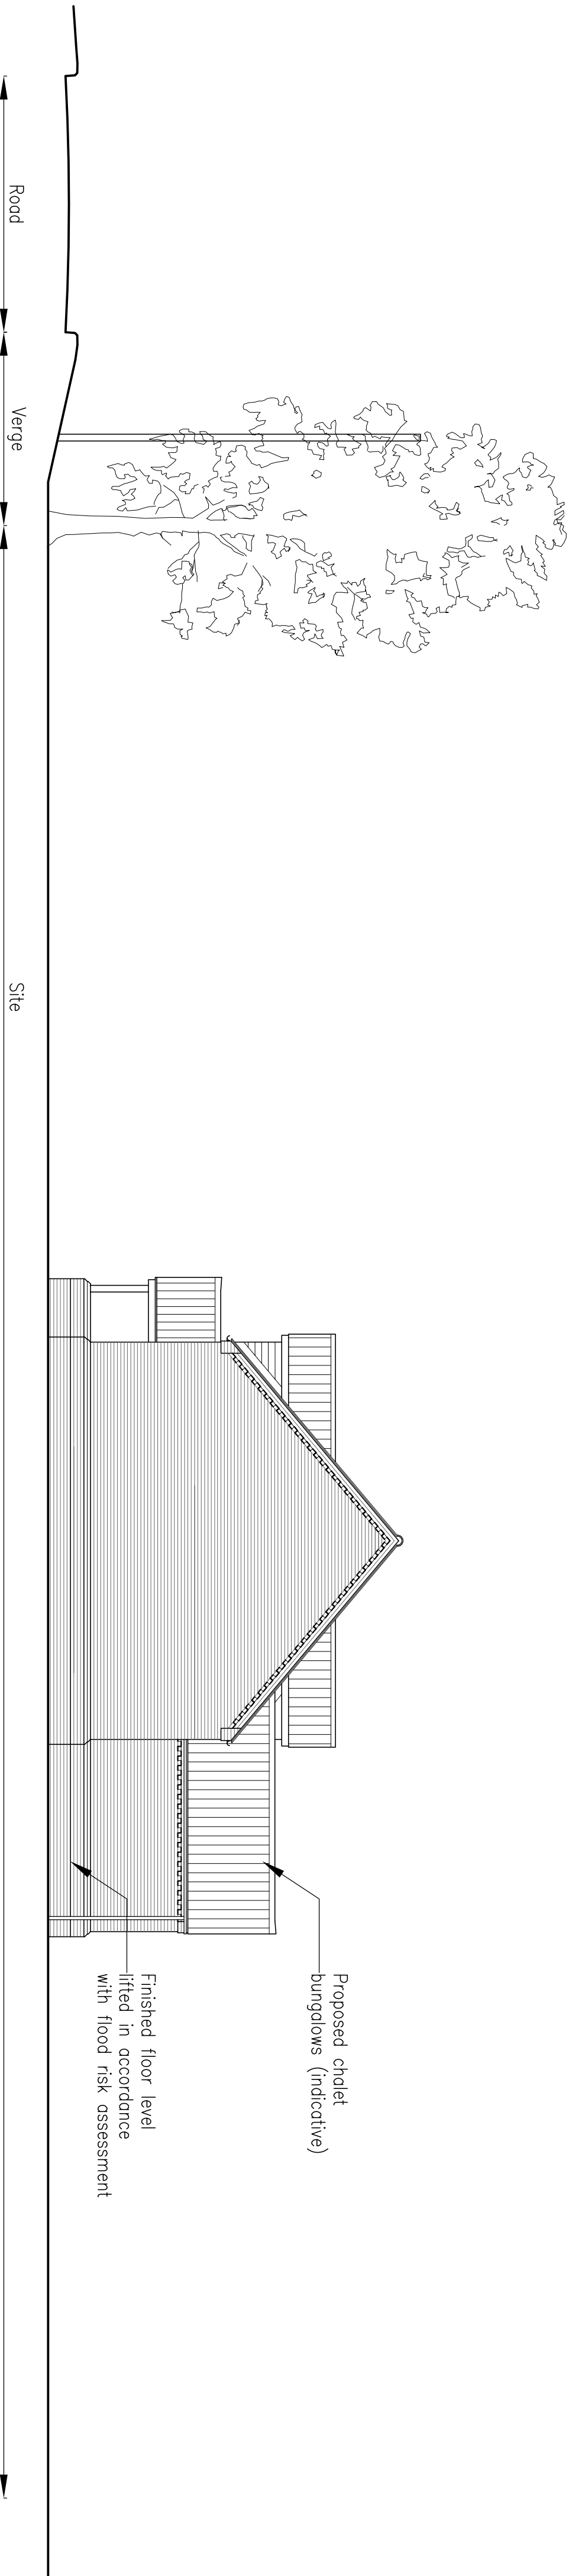

Section Through Tree Line 1:100 (Indicative dwelling shown)

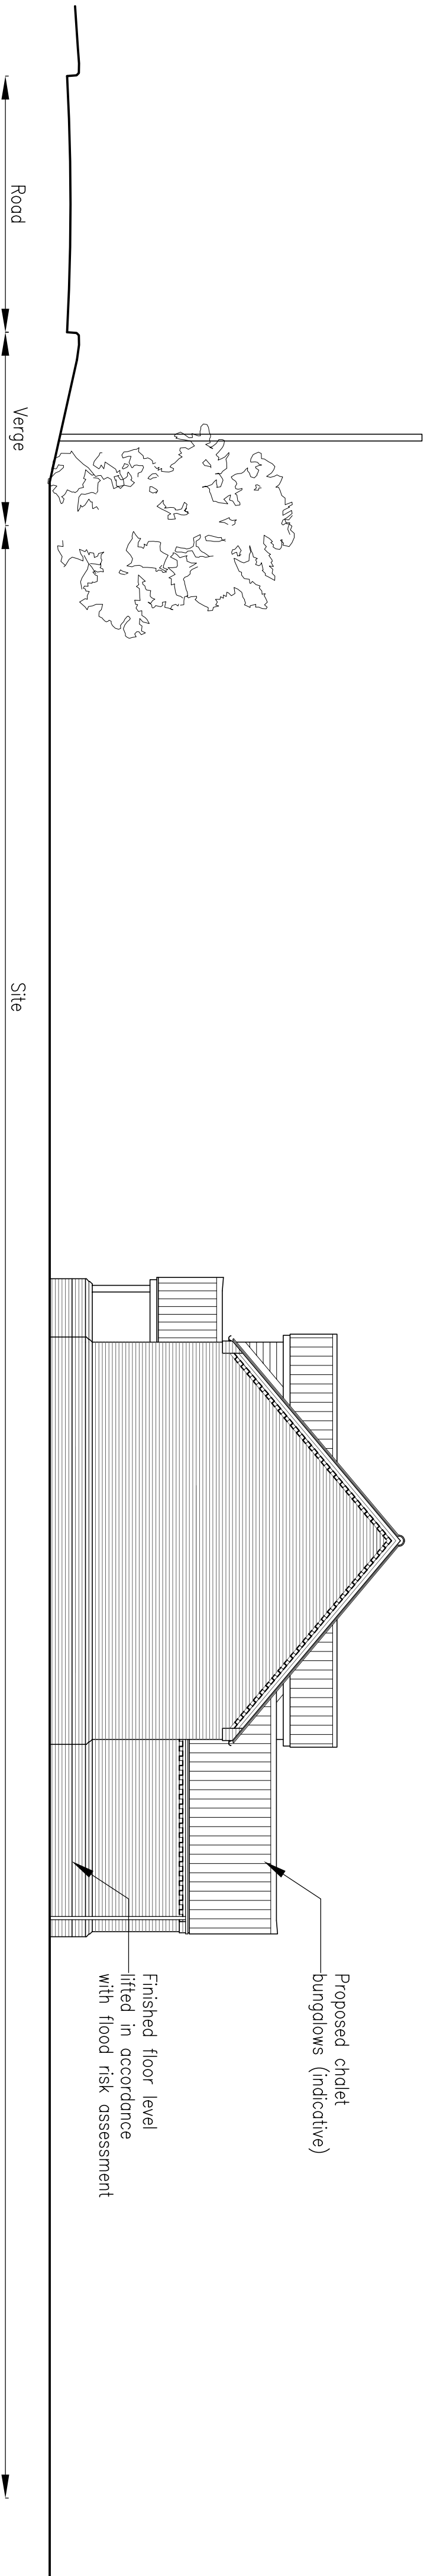

Section Through Hedge Line 1:100 (Indicative dwelling shown)

Peter Humphrey Associates Ltd.
ARCHITECTURAL DESIGN AND BUILDING

SITE

PROPOSED DEVELOPMENT

LAND SOUTH OF 'NORTON LODGE

LUTTON GOWTS

LUTTON

SPALDING

PE12 9LQ

DRAWING

OUTLINE PLANNING DRAWING

CLIENT

Mr P Congreve


DATE Feb 2016 SCALE 1:500 @A4 JOB No. 5459/02A

SCALE 1:500 @A4 JOB No. 5459/02A

No. 5459/02A

DO NOT SCALE FROM THIS DRAWING

COPYRIGHT: THIS DRAWING MUST NOT BE ISSUED, LOANED OR COPIED
WITHOUT THE CONSENT OF PETER HUMPHREY ASSOCIATES

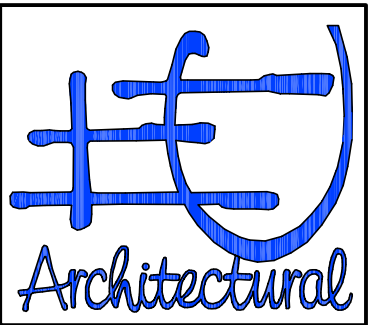

Deter Humphrey Associates

ARCHITECTURAL DESIGN AND BUILDING

FAX: 01945 466 433

E-MAIL: info@peterhumphrey.co.uk

30 OLD MARKET WISBECH CAMBS PE13 1NE

Fenland District Council

Building

Category Winner 08,09,1
Overall Winner 2010

Overall Winner 2010